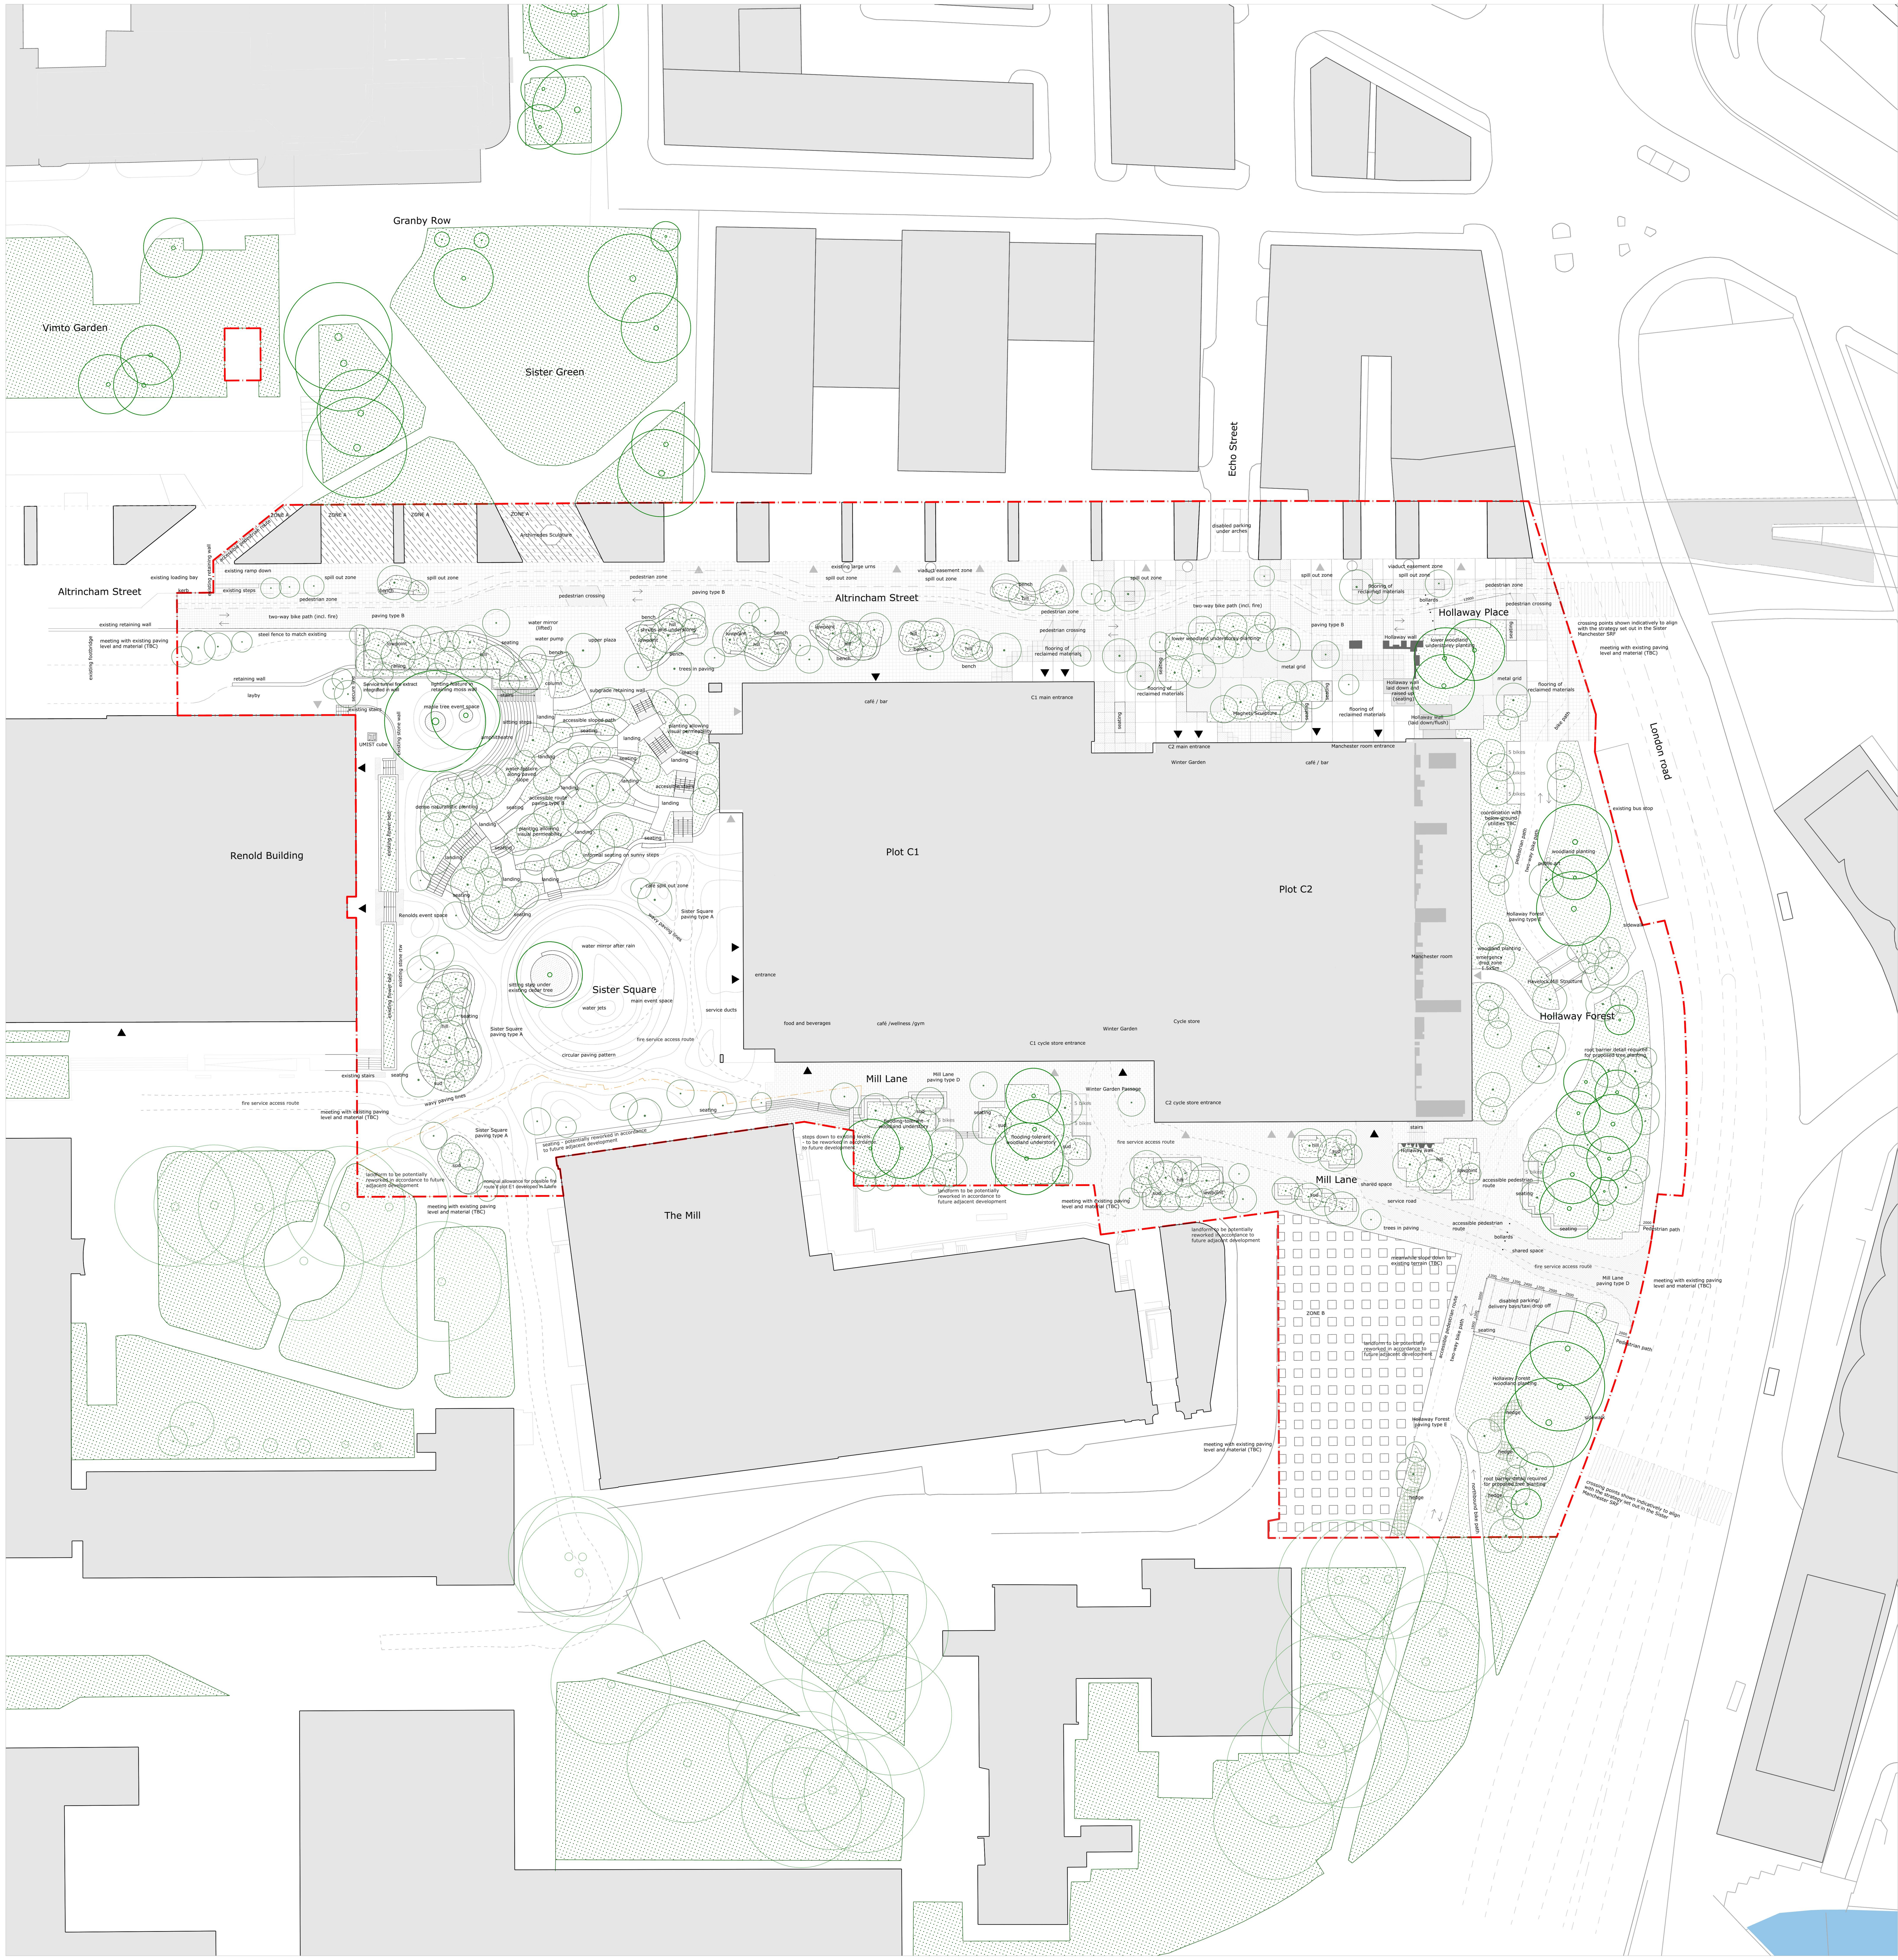



## General legend

- Red line boundary
- Contour lines
- Fire and traffic routes
- Pedestrian path
- Temporary design zone (TBC with plot E landscape)
- Steps and seating
- Building entrances (primary/secondary)
- Art pieces
- Pedestrian tactile paving / crossing
- Perennial, grass and shrub planting
- Proposed hedge (25m)
- Existing tree retained
- Proposed tree
- ZONE A
  Lighting installation. Further design to be coordinated with Plot A design team in subsequent phases
- ZONE B
  Plot C boundary line encompasses demolition footprint of Morton Laboratory. Public realm approach to be coordinated with Plot F design team in subsequent phases. Potential opportunity for meanwhile use.

Note:
Tree placement and location of structures on Altrincham St. to be coordinated (utility zone to be confirmed).

| Revision no. : | Date | Comments | Drawn | Checked |
|---|---|---|---|---|
| 02 | 31.01.2025 | **Revision including new C1 and C2 building footprints, incorporation of Butterfly stairs in the landscape, level changes.** | LAM/RSU | JLB/SIS |
| 03 | 18.02.2025 | **Plot boundary update, temporary design zone boundary by plot E added, bike lane update.** | LAM | JLB |
| 04 | 11.04.2025 | **Updates on: plot boundary, Sister Square central steps and slope design update, Altrincham St. bike lane and pedestrian zone, disabled parking , new trees number and location, Hollaway Wall, entrances, smaller updates** | LAM | JLB |
| 05 | 23.04.2025 | **Plot boundary update, Hollaway Wall update** | LAM | JLB |
| 06 | 17.07.2025 | **Dimension bars added to pedestrian path and parking area. Bollards added.** | SAN | JLB |
| 07 | 18.08.2025 | **Bollards added, north east** | SAN | JLB |
| 08 | 05.09.2025 | **Sister Square level and design changes, due to Renold listing** | LAM | JLB |
| | | | | |

**This drawing is the copyright of SLA and may not be reproduced or used without written permission. The drawing is for planning and design purposes only and should not be used for construction without further detailed drawings and specifications. The contractor shall verify all dimensions and conditions on site prior to commencing any work. Any discrepancies between this drawing and site conditions must be reported to the Architect immediately. This drawing does not constitute approval under any building regulations, planning permissions, or other statutory requirements. The Contract Administrator is responsible for obtaining all necessary approvals before commencing work. SLA accepts no liability for any loss, damage, or injury caused by errors or omissions in this drawing or by use of this drawing for purposes other than those for which it was commissioned. Use of this drawing implies acceptance of these conditions. © 2024 [SLA]. All rights reserved.**

| | | | |
|---|---|---|---|
| Project: | **SISTER MANCHESTER PLOT C** | REV: | **07** |
| Project No: | **1519** | BRUNTWOOD REF. NO: | **SISC0-SLA-LA-ZZ-DR-LA-00001** |
| Title: | **General Landscape Arrangement Plan** | DRAWING NO. | **1519-L-01-12-01** |
| Scale: | **1:500 (A1)** | DRAWN: | **LAM/RSU** |
| Date: | **27.09.2024** | APPROVED: | **JLB** |

SLA A/S
Njalsgade 17B,
Pakhus 2, 3.sal,
København S