




VISUAL SCALE 1:100 @ A1

Do not scale from this drawing
The contractor is to check all dimensions on site and report any discrepancies to the architect.
All rights described in chapter IV of the copyright, designs and patents act 1988 have been generally asserted

Notes
All furniture is to be provided by Client
All furniture layouts are indicative

KEY
EXTENT OF WORKS

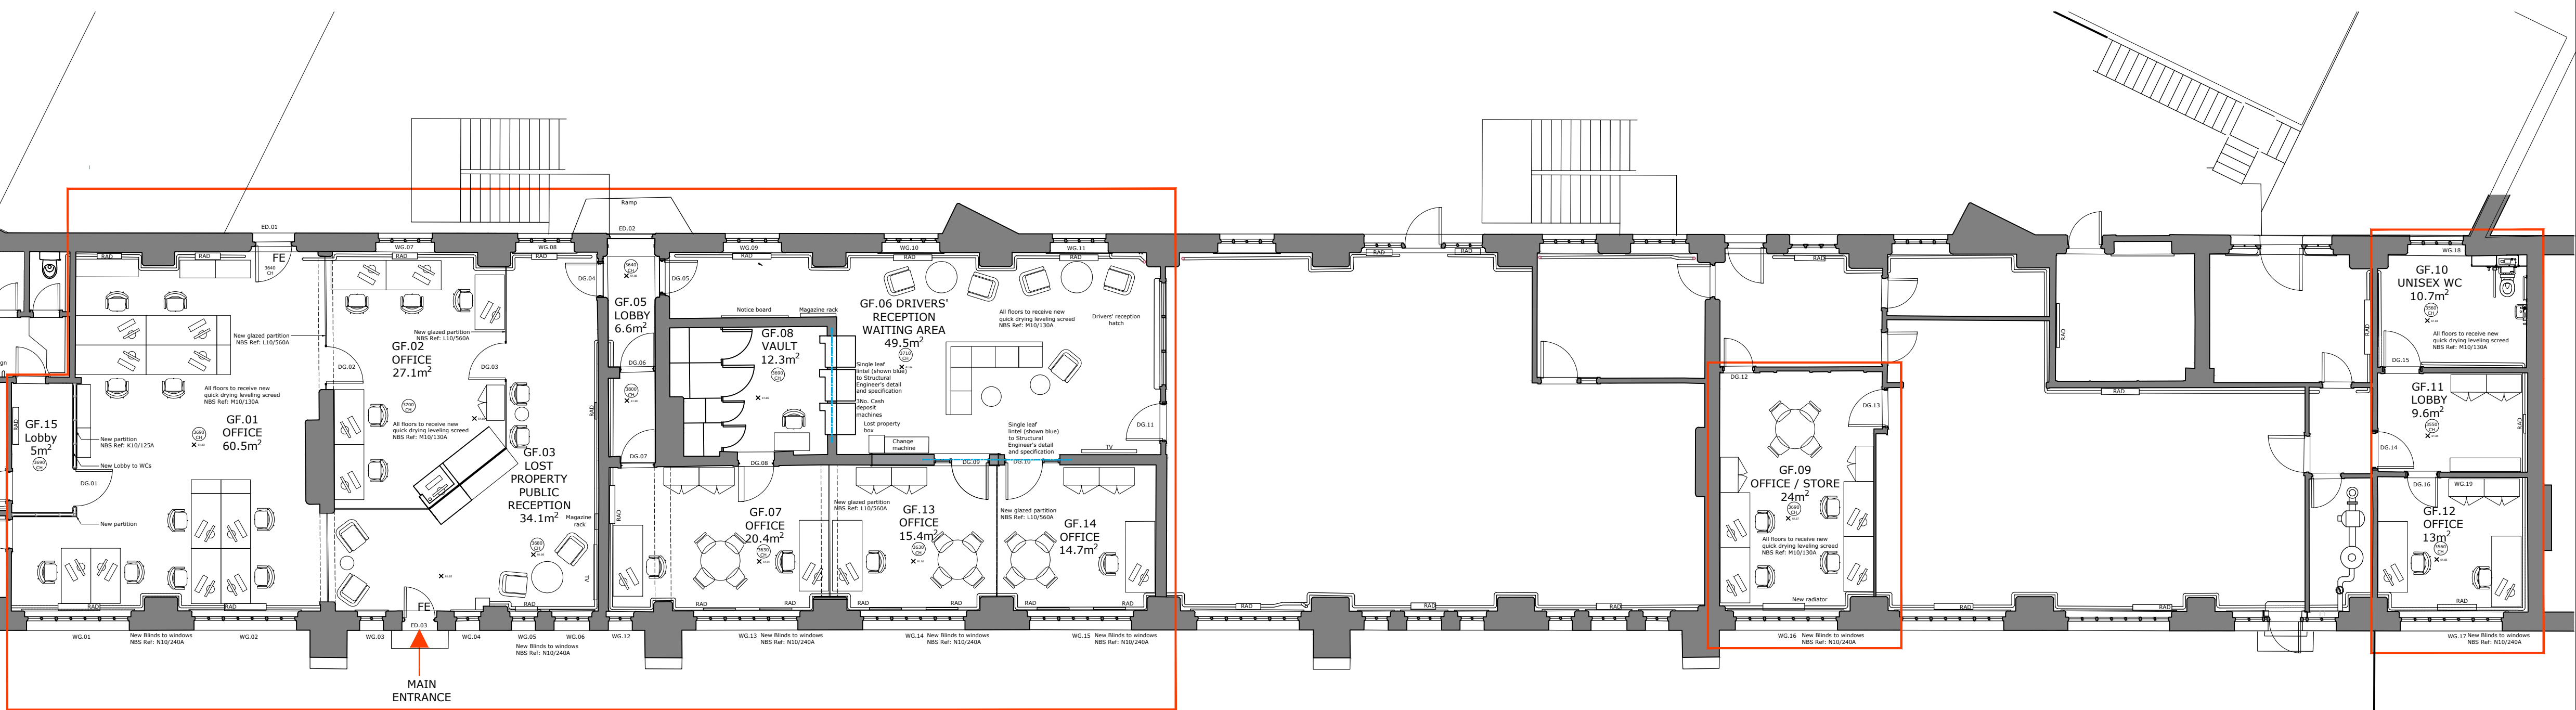

01 | Proposed FFE Pan

SCALE: 1:100

P6	Coordination updates + issued for client approval	30/06/25	SHH	PM
P5	Updated to measured building survey	08/05/25	SHH	PM
P4	Desk and door to GF02 swapped for power access. Side lights added to doors in GF13 & 14	17/04/25	SHH	PM
P3	Option for chamfered reception desk updated in main proposal. Lobby to WCs added. Updated Unisex WC	20/03/25	SHH	PM
P2	Layout updates following Client Comments + Options added	10/03/25	SHH	PM
P1	Initial Issue	20/02/25	SHH	PM

Rev Description Date By Chk

Rhodesia House
52 Princess Street
Manchester M1 6JX

Telephone +44(0)1612375646
Website www.jeffersonsheard.com



Project
TfGM
Queens Road Depot
Office & Reception Refurbishment

Drawing
Proposed FFE Pan

Scale 1:100	Drawn SHH	Date 14.01.25
Drawing Purpose FOR APPROVAL	Status S4	
Ref 2576-JSA-XX-00-DR-A-70100	Rev. P6	
Job No.	Origin.	Zone Level Type Dis. Number