
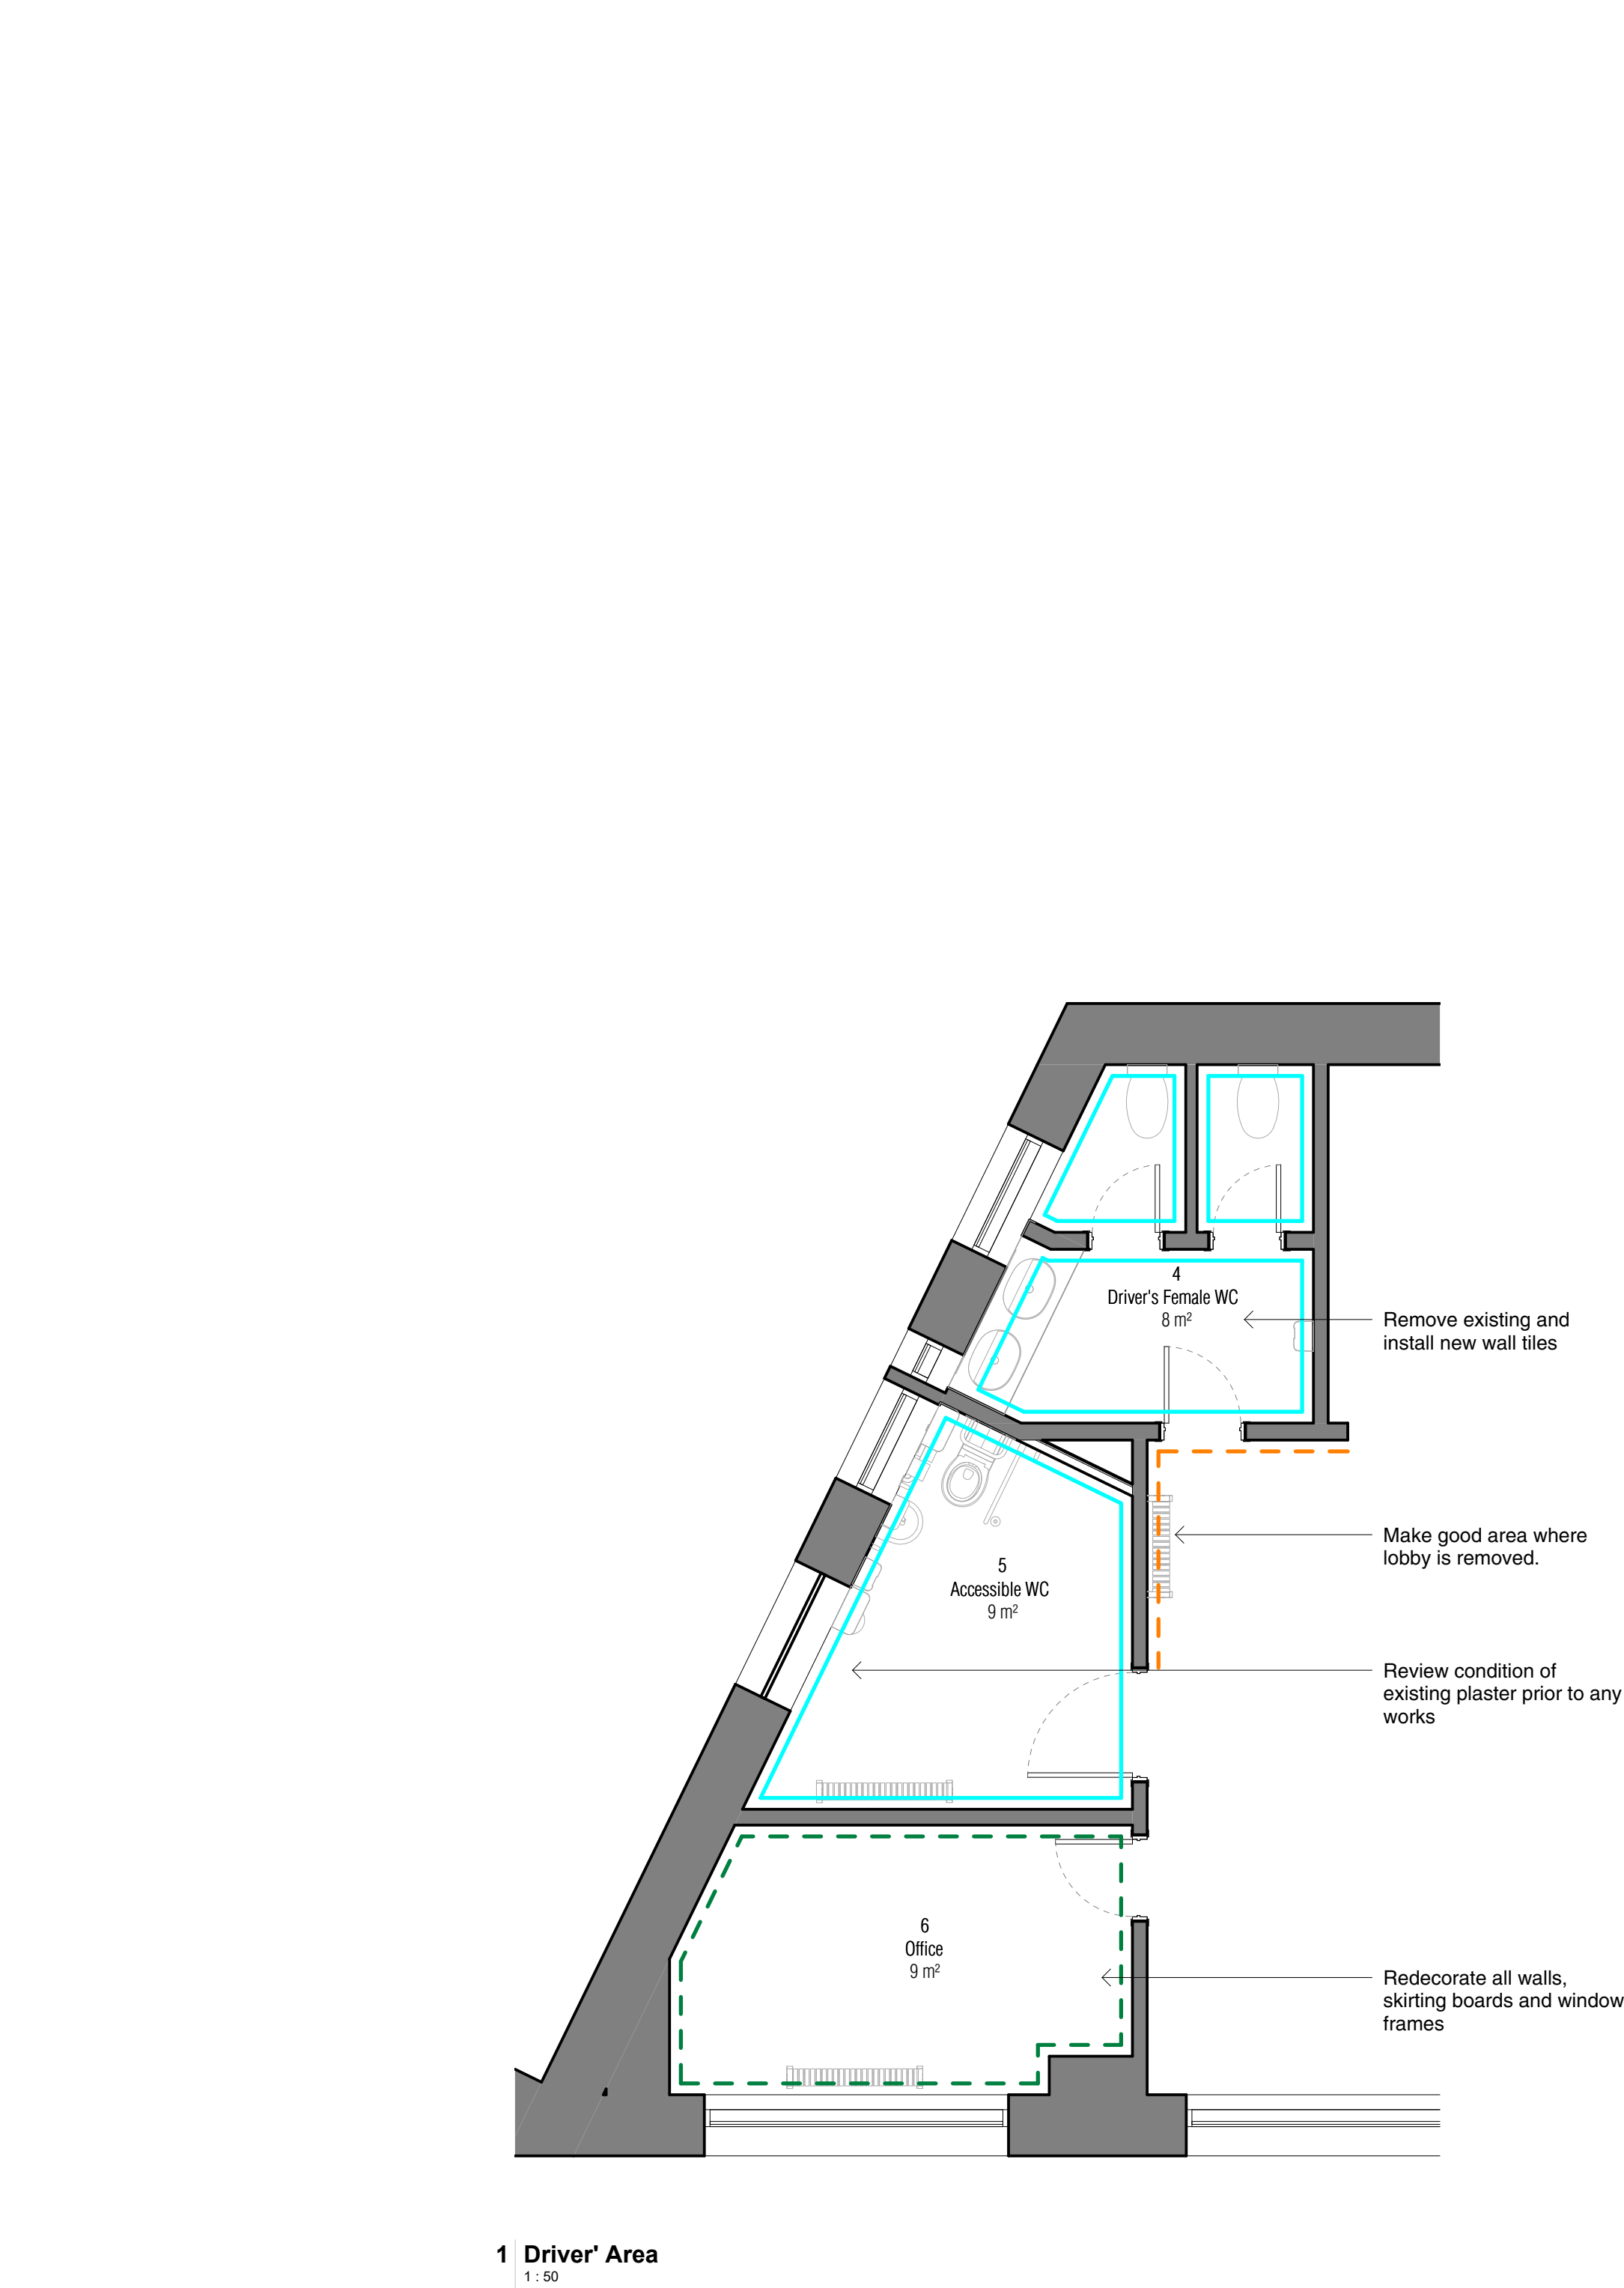


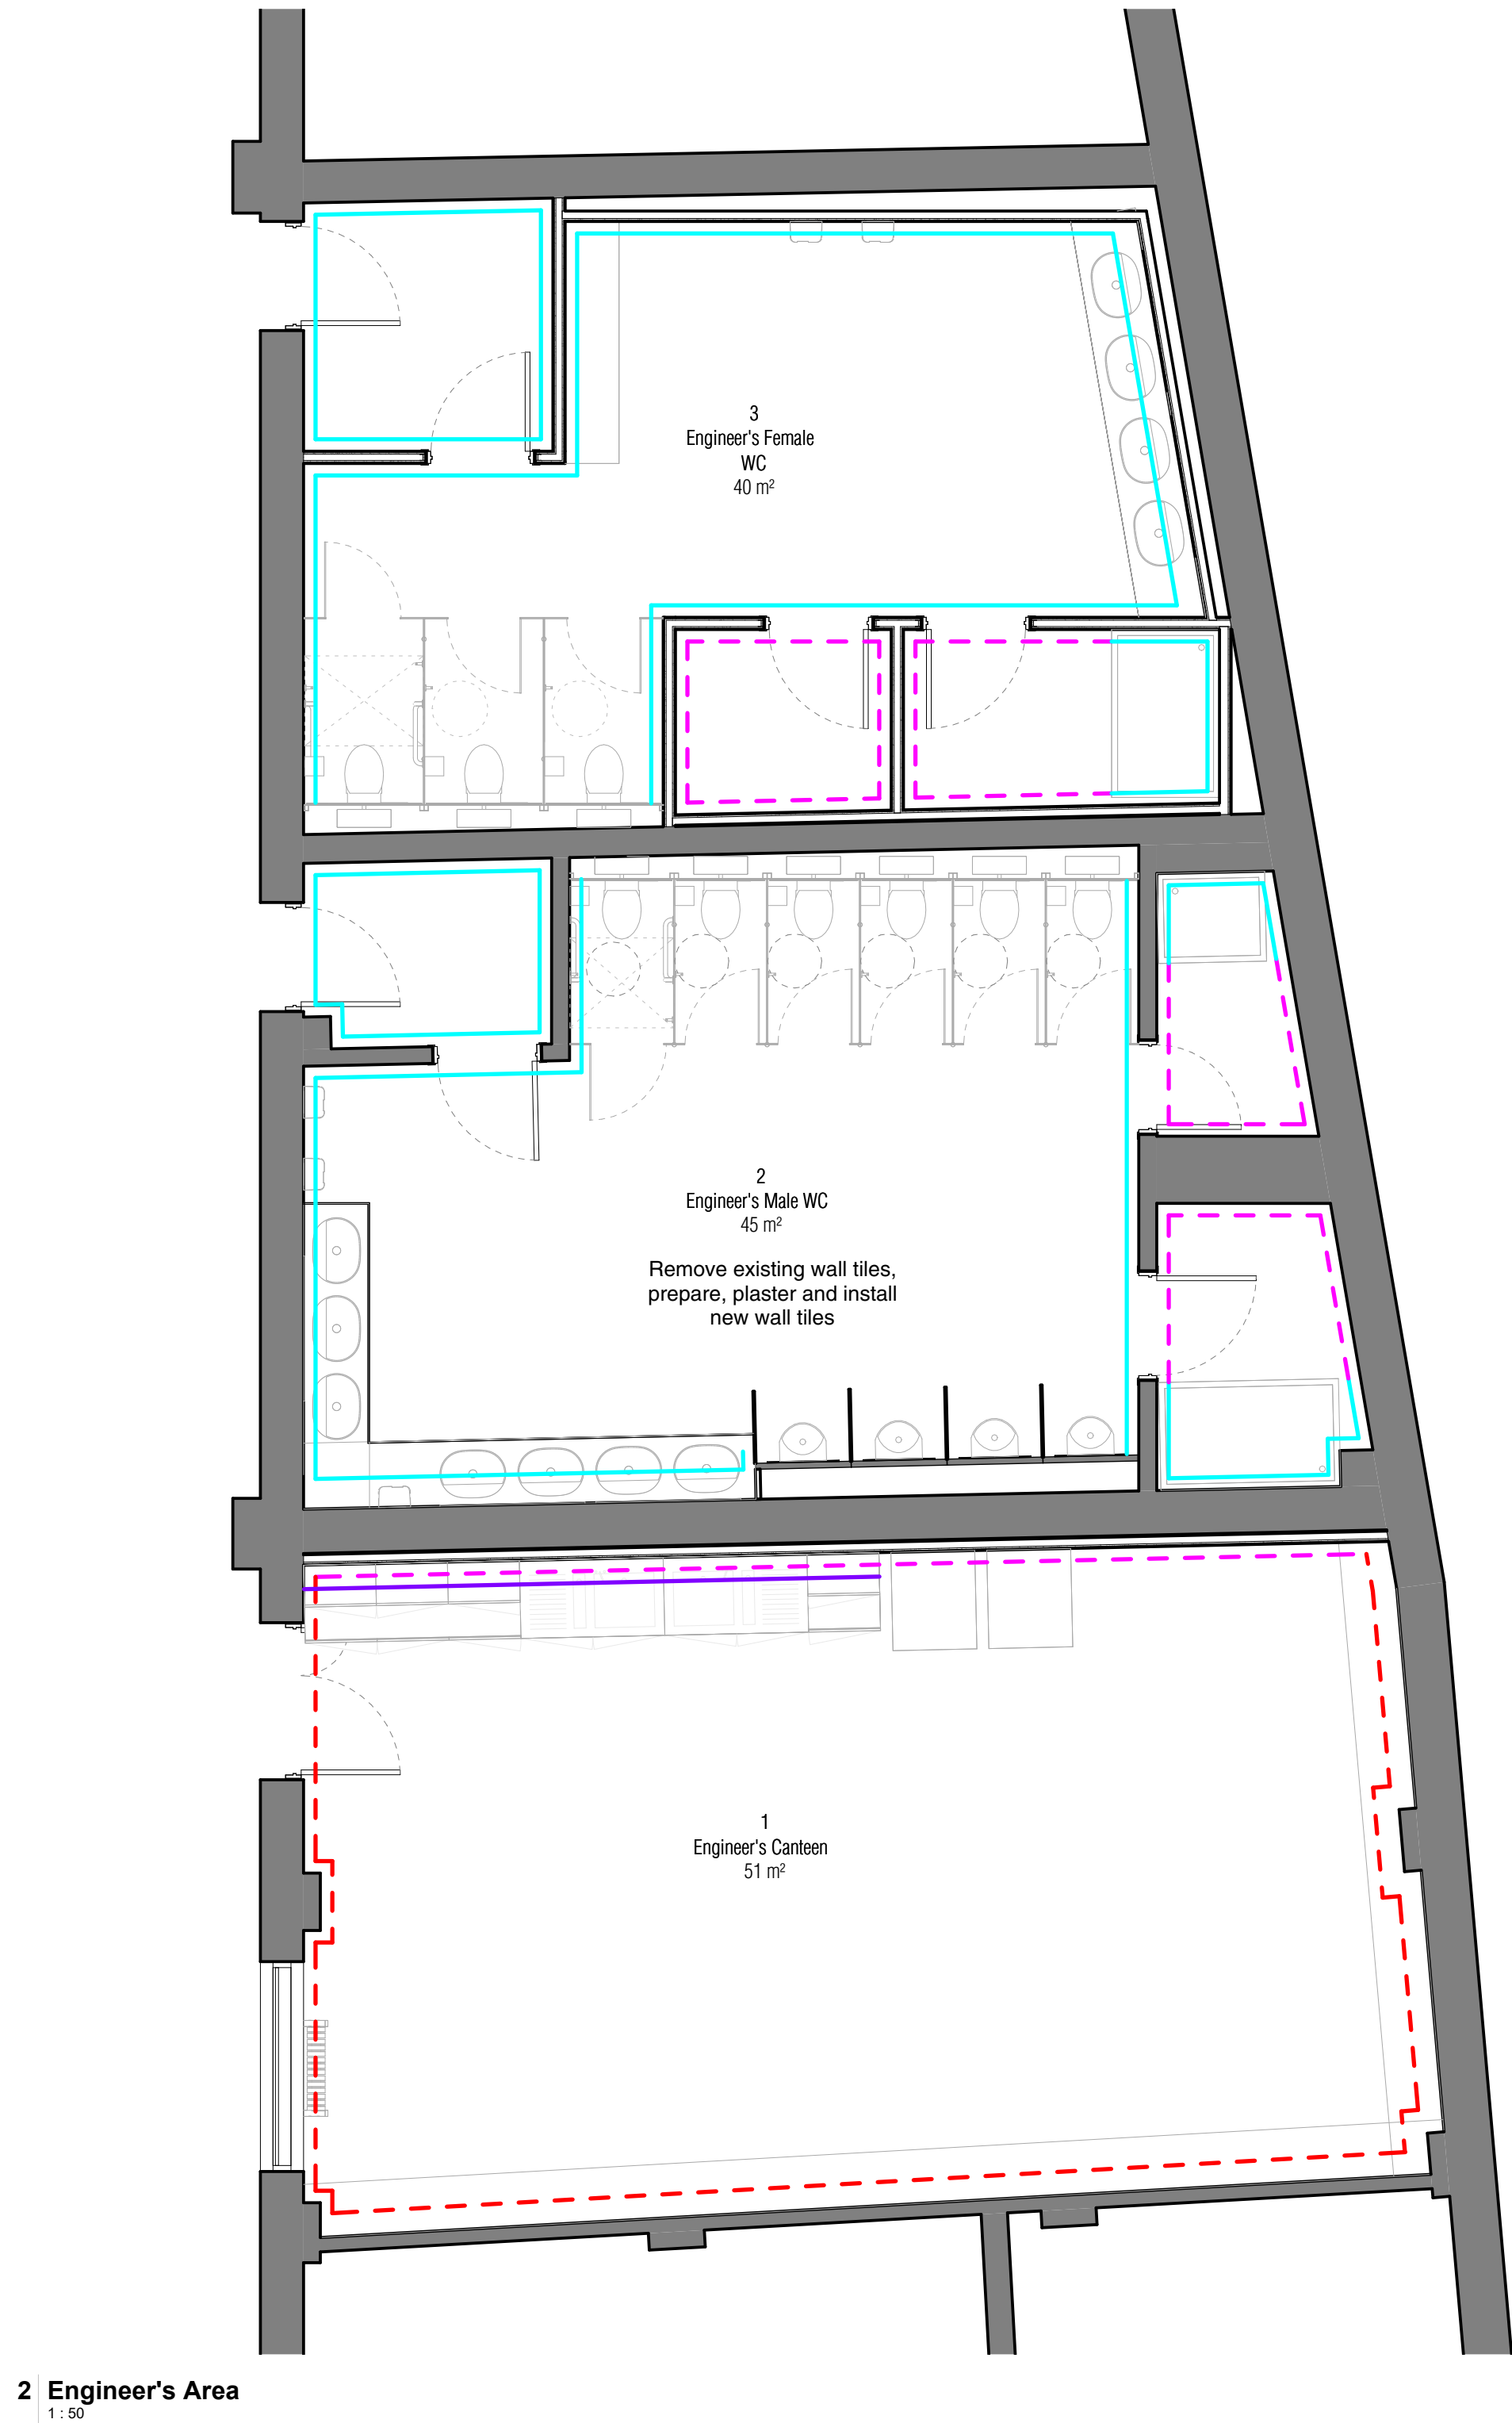

Proposed Wall Finishes - Level 00

Queens Road Bus Depot

Rev. P05

2025-10-14

24032-MOJO-01-00 -DR-A-PL4202

MOJO

mojo-architects.com

info@mojo-architects.com

0161 818 8840