




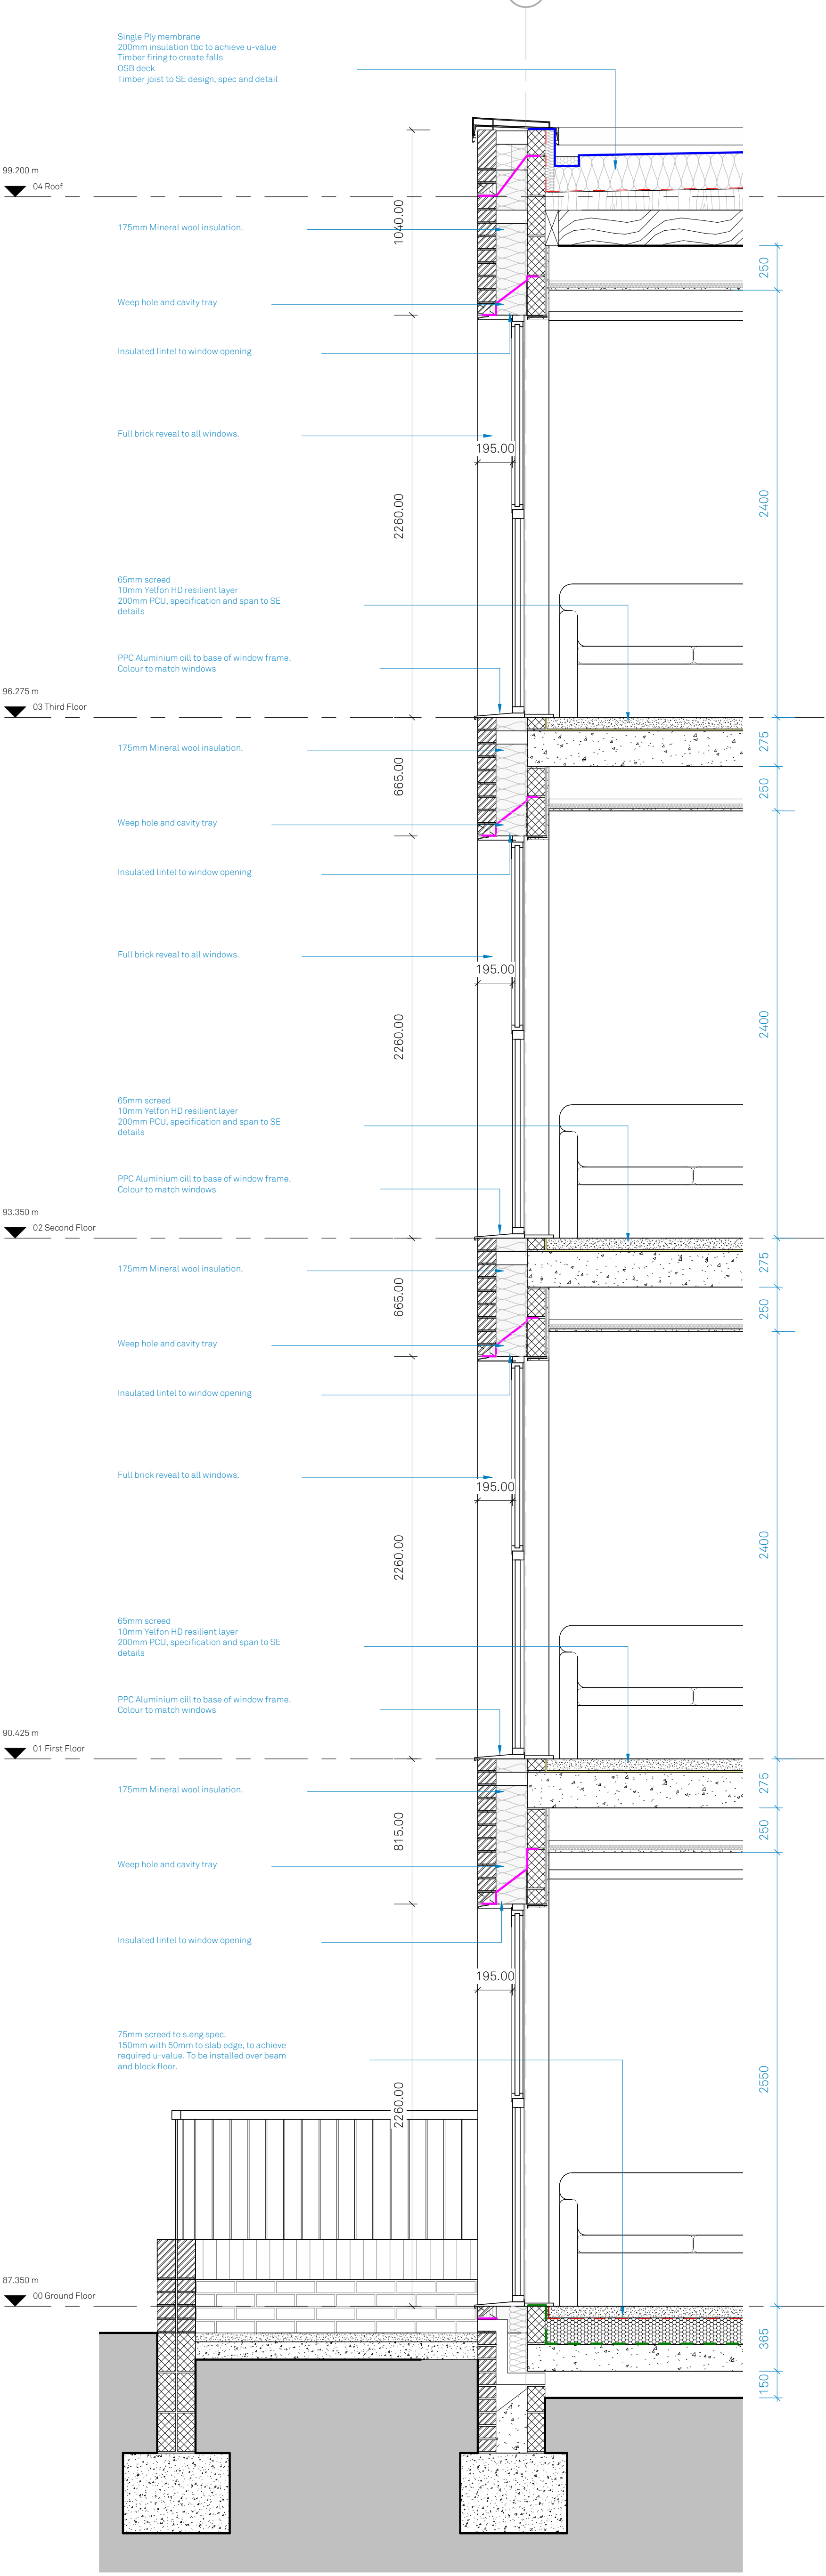

Strip Section - 01

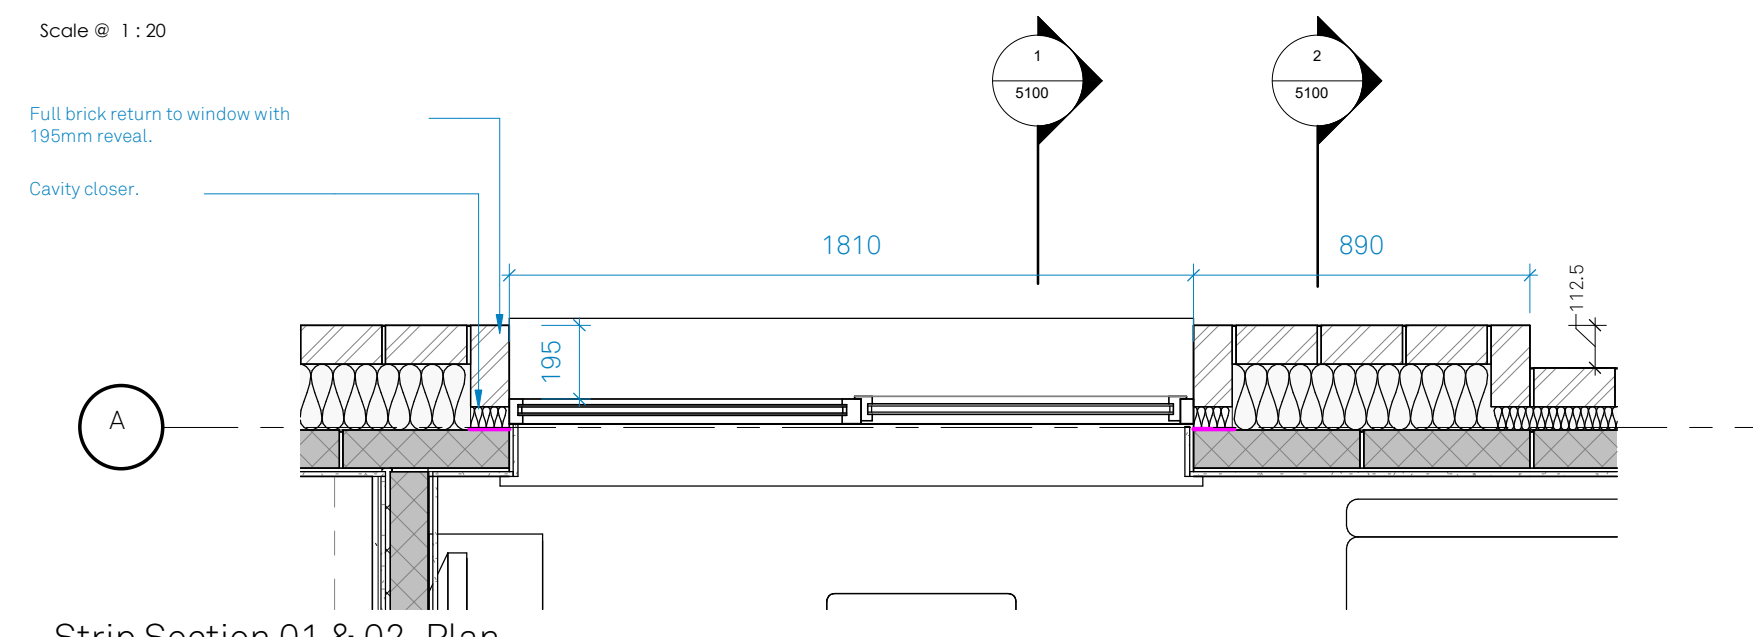

Strip Section 01 & 02\_Plan

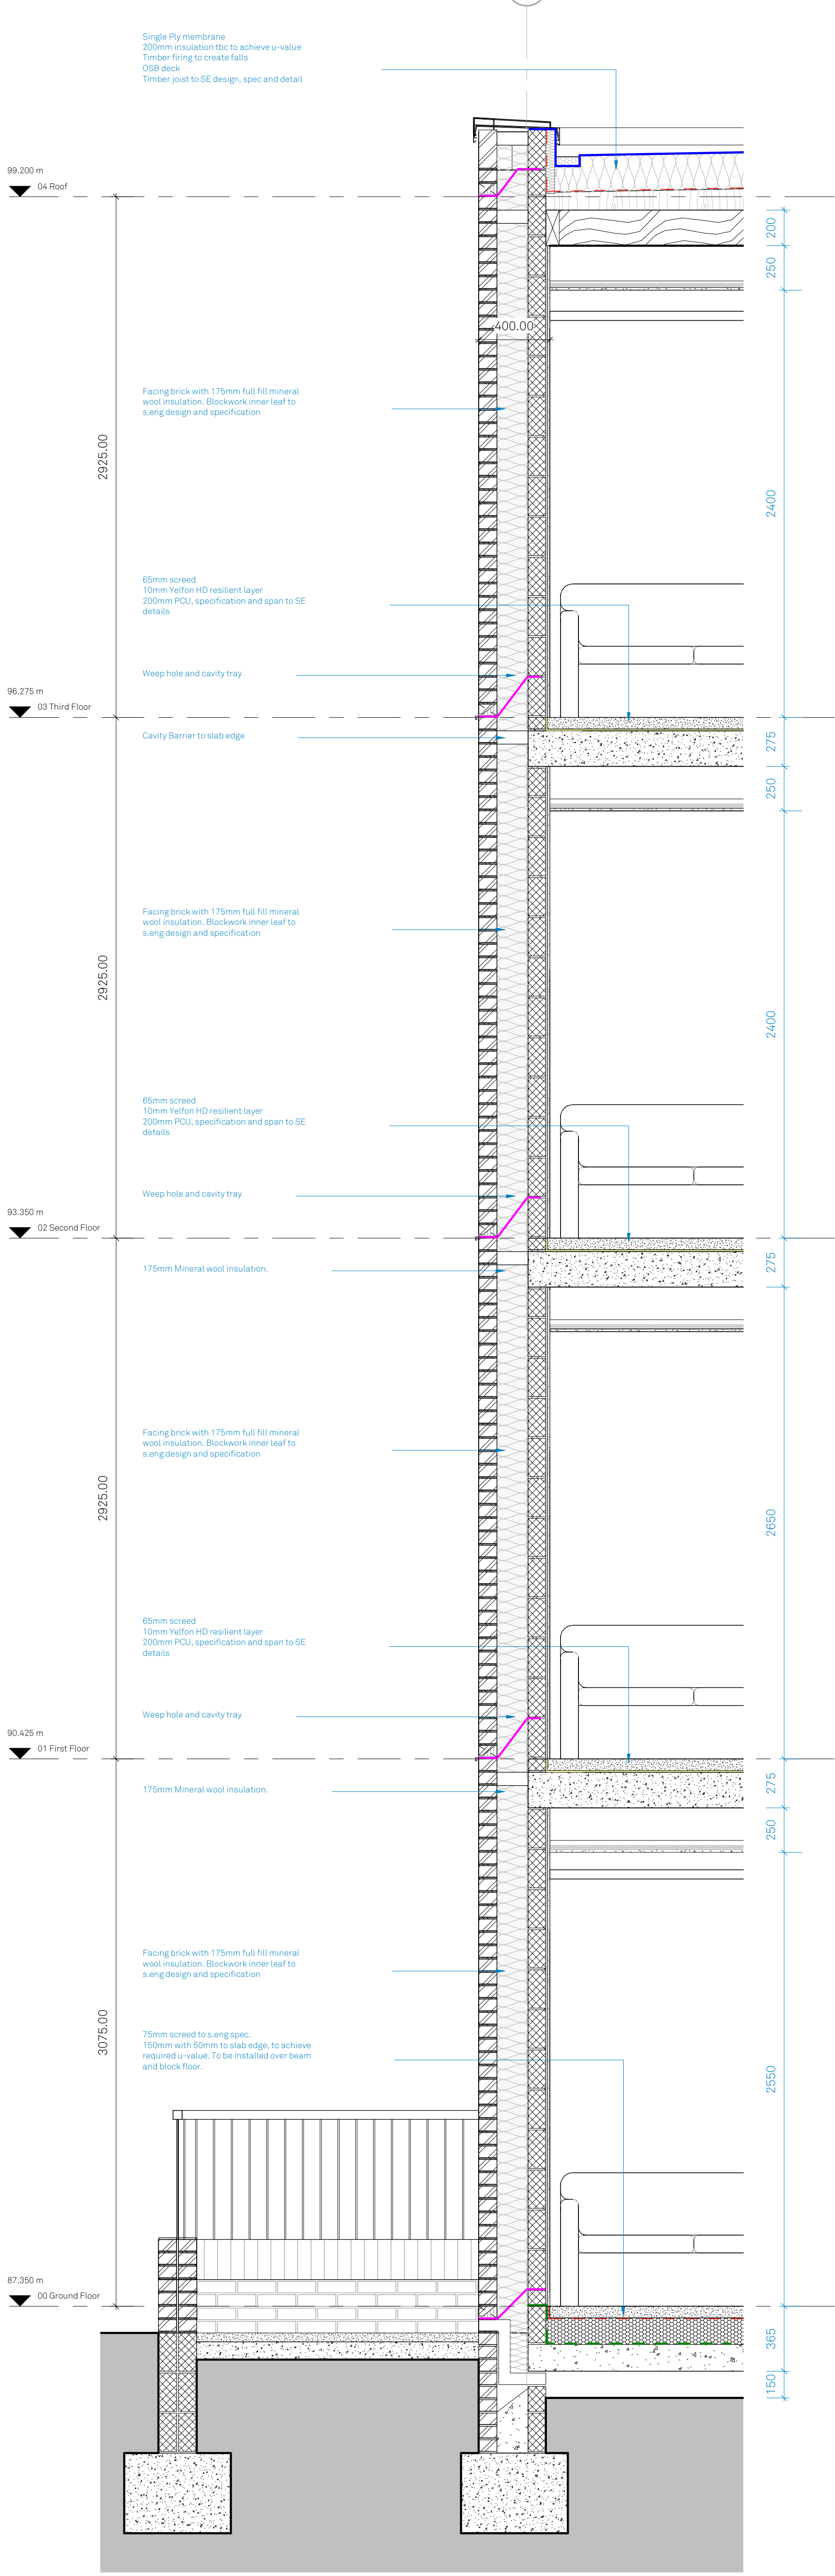

Strip Section - 02



Strip Section - 02

**Notes**

This document is © Falconer Chester Hall Limited.  
All drawing measurements shall not be obtained by scaling. Any discrepancies on the document to be immediately reported to the architect. Verify all dimensions and levels prior to construction. This Document shall be read in conjunction with related documents, specifications and associated models.

This drawing contains the following model files:  
**P19008-FCH-BA-XX-M3-A-0010 (PG.1) (R0)**

**NOTE:**

- Drawings W.I.P. To be developed further following design team review.
- Window and Glazing specs tbc.
- Insulation specs and thicknesses to be developed following SAP calc report.

|     |          |    |     |                            |
|-----|----------|----|-----|----------------------------|
| P2  | 20.05.25 | ST | MG  | Updated to client comments |
| P1  | 14.04.25 | ST | ST  | First Issue                |
| Rev | Date     | By | Chk | Description                |

**FALCONER  
CHESTER  
HALL**

London | Liverpool | Manchester | [www.fcharchitects.com](http://www.fcharchitects.com) | Tel +44 (0)151 2425800

Project Title  
**Adelphi, Kenyon Lane, Moston**

Client  
**The Challenger Group**

Drawing Title  
**Strip Sections 01 & 02**

Drawing No.  
**P19008-FCH-BA-XX-DR-A-5100**

|         |                      |           |
|---------|----------------------|-----------|
| Status  | Issue available for: | Date      |
| S2      | Information          | 20.01.25  |
| Job No. | Drawing Stage        | Scale     |
| P19-008 | Stage 03             | 1:20 @ A1 |

Revision

|    |            |
|----|------------|
| P2 | Drawn By   |
| AM | Checked By |
| ST |            |