


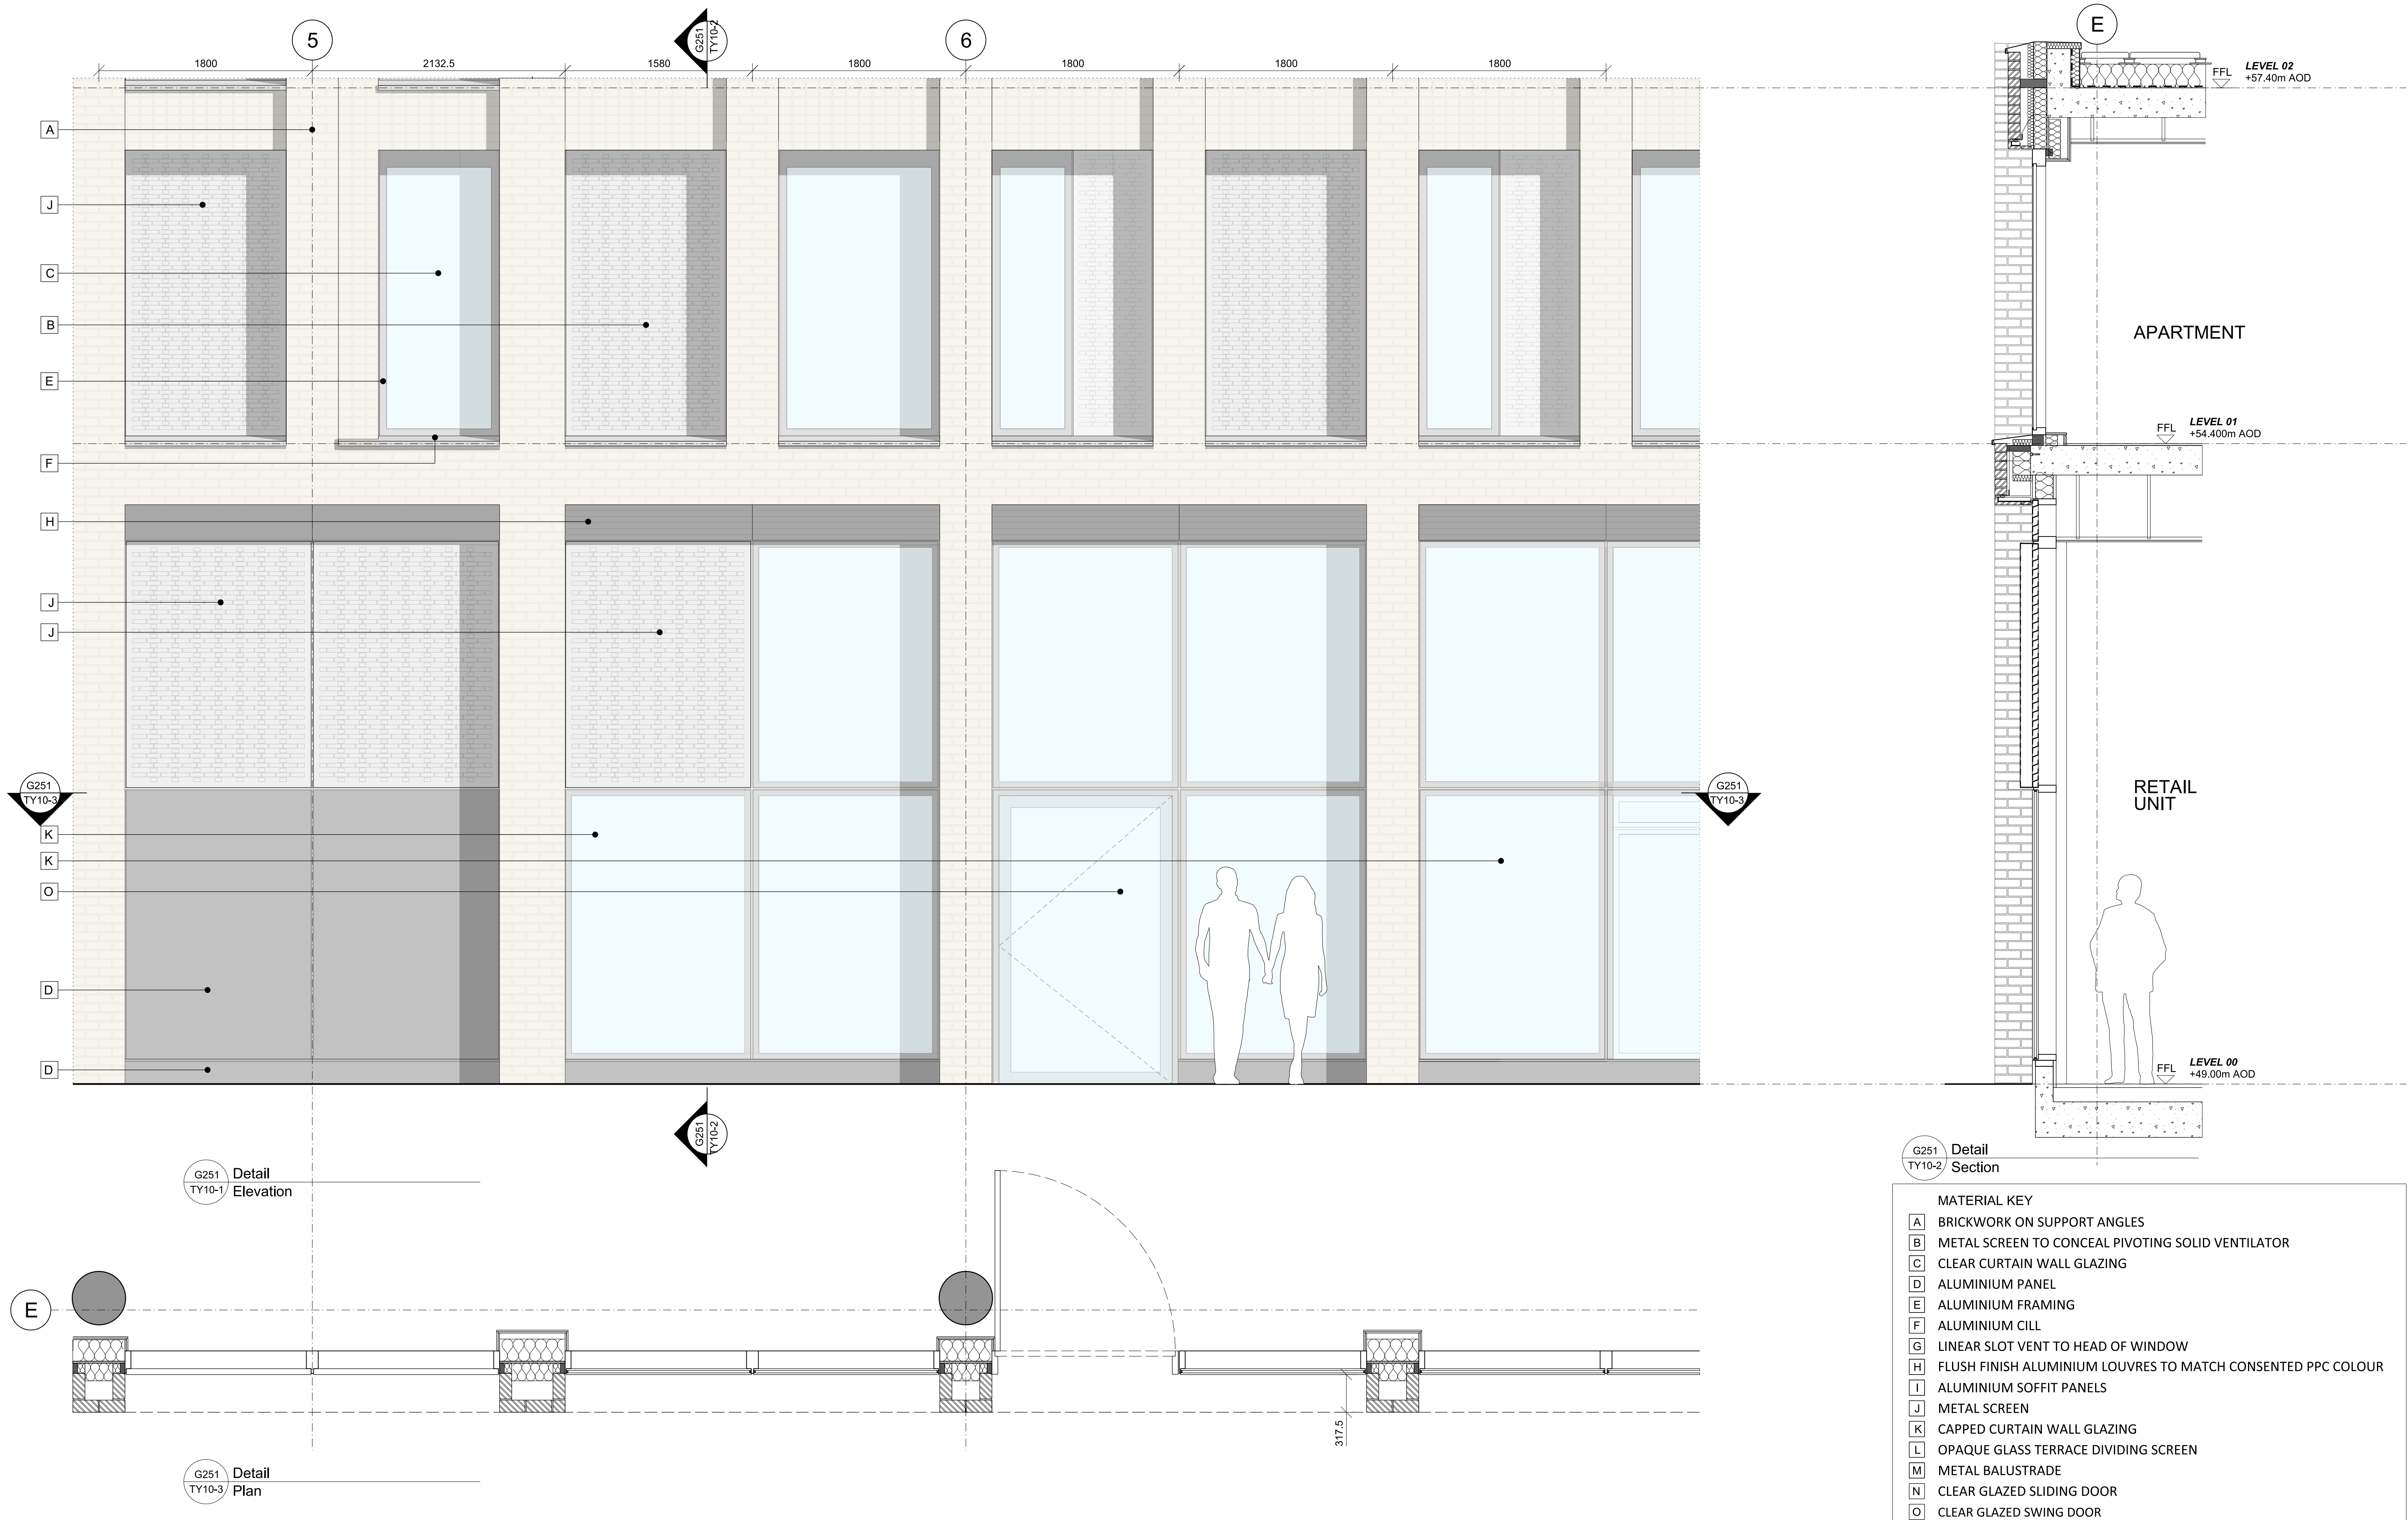

This drawing is copyright Do not scale off dimensions. All dimensions to be checked on site by contractor. Contractor to report any dimensional discrepancies, errors or omissions prior to commencing on site.	NOTE:	NORTH	Rev	Date	Description	Project Title VICTORIA HOUSE	Drawing Title Retail Entrance (SW Elevation) Proposed Detail	MANCHESTER Fifth Floor, 55 King Street Manchester M2 4LQ +44 (0)161 835 2345 www.simpsonhaugh.com LONDON 5-8 Roberts Place London EC1R 9BB +44 (0)20 7549 4000 mail@simpsonhaugh.com		
			00	14-08-2025	Planning Application - Commercial Unit					
			01	22-10-2025	Planning Application Updates - Commercial Unit					
			02	29-10-2025	Planning Application Updates - Commercial Unit					
			Status FOR PLANNING	Job No 10122	Scale 1:25 @ A1	Date AUG 2025	Drawing No 10122-A-B5D9-G251-D-TY10-003	Revision 02		