



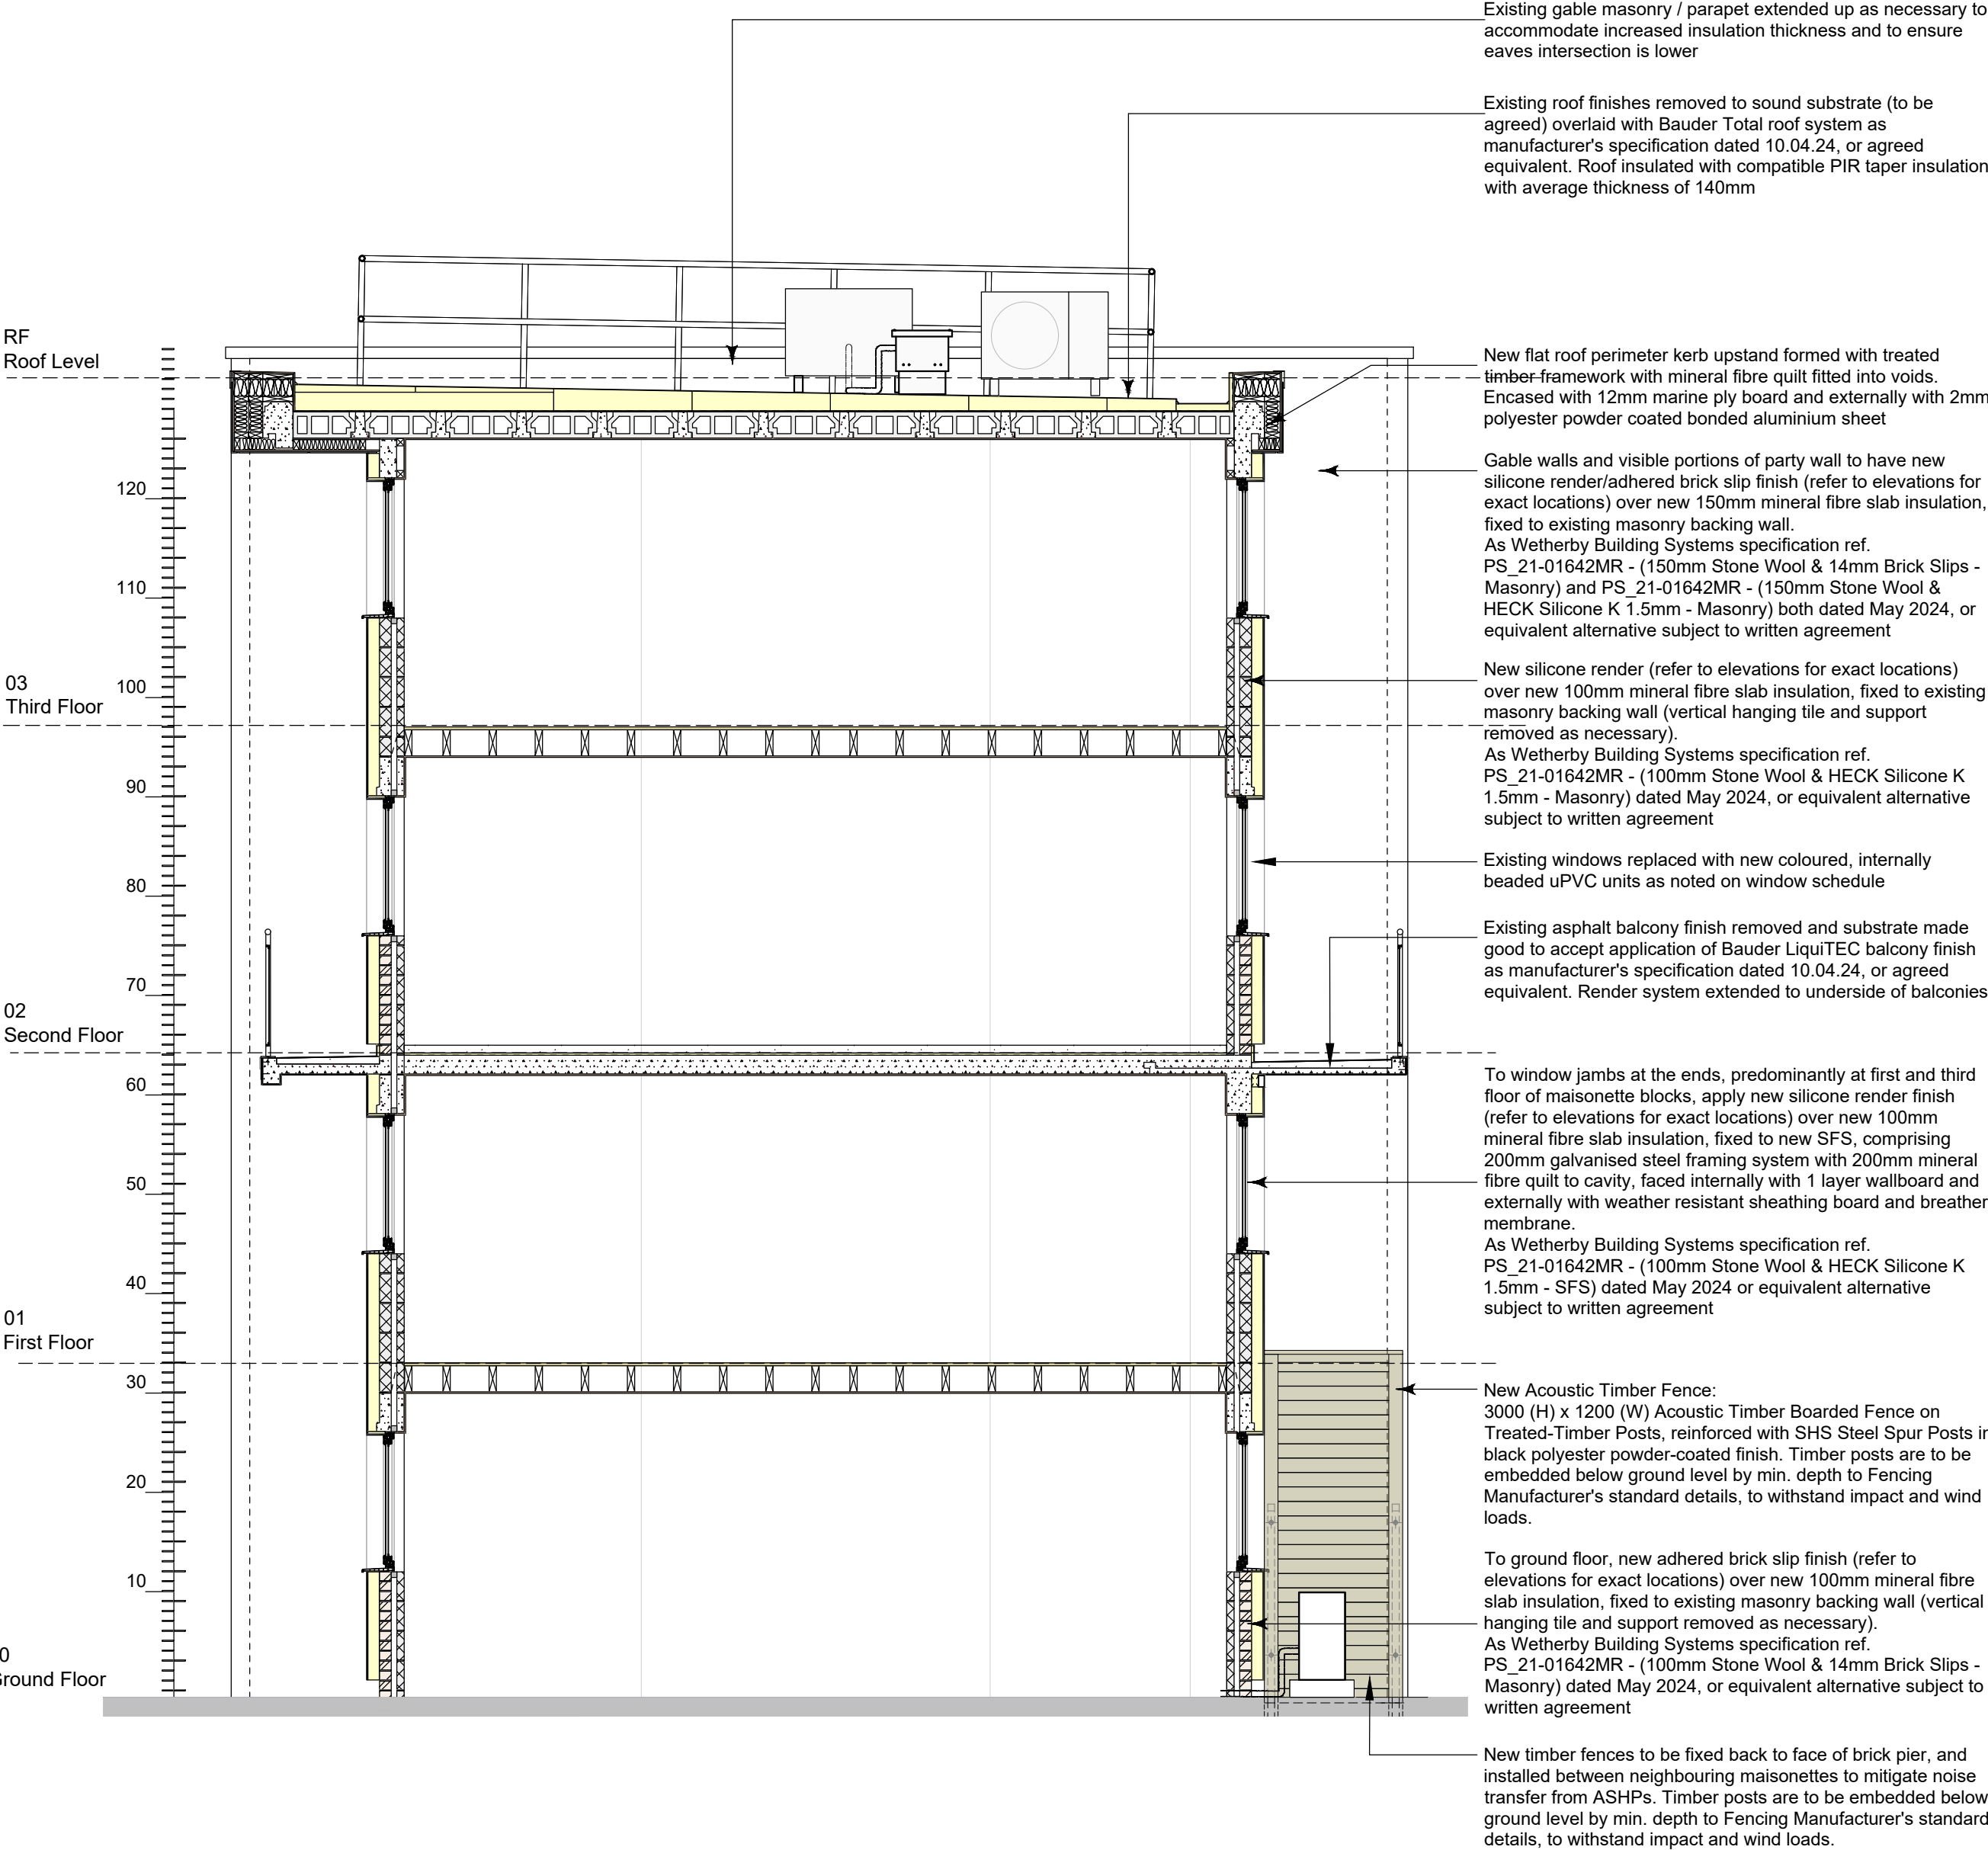

01 SECTION A-A - TWO-BED MAISONETTE
WEST BLOCK ONLY

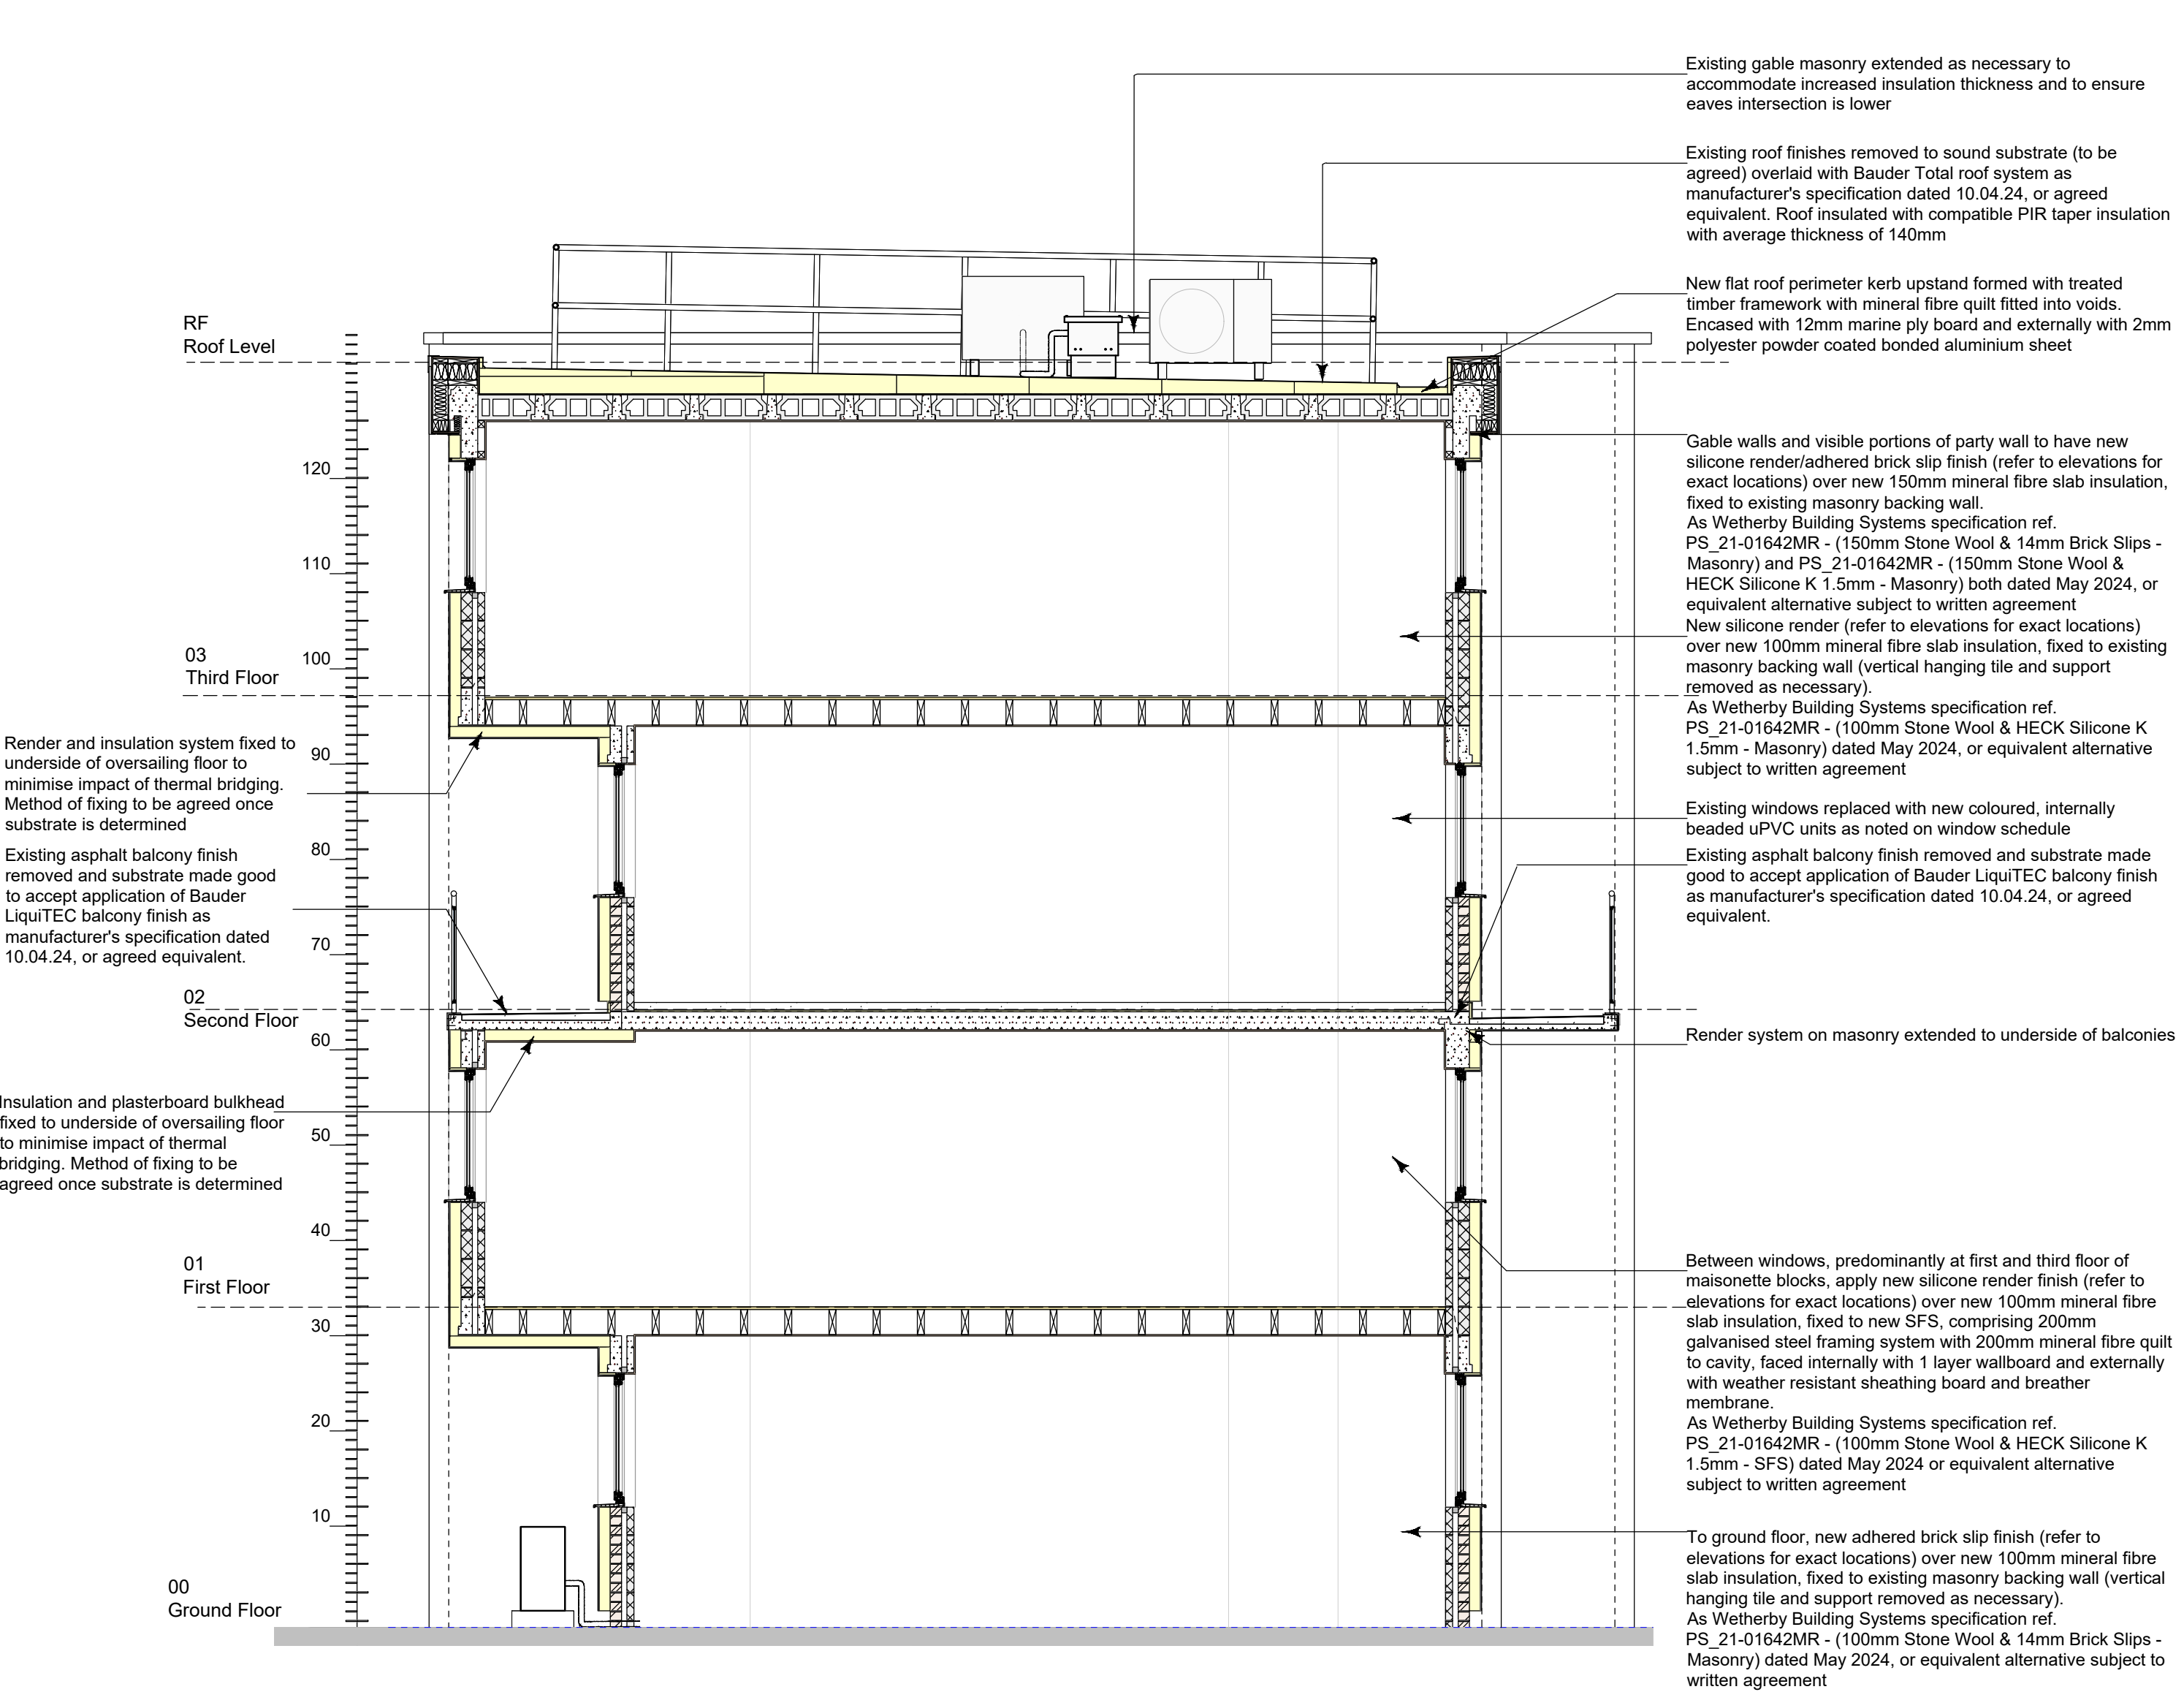

02 SECTION B-B - THREE-BED MAISONETTE
NORTH BLOCK ONLY