



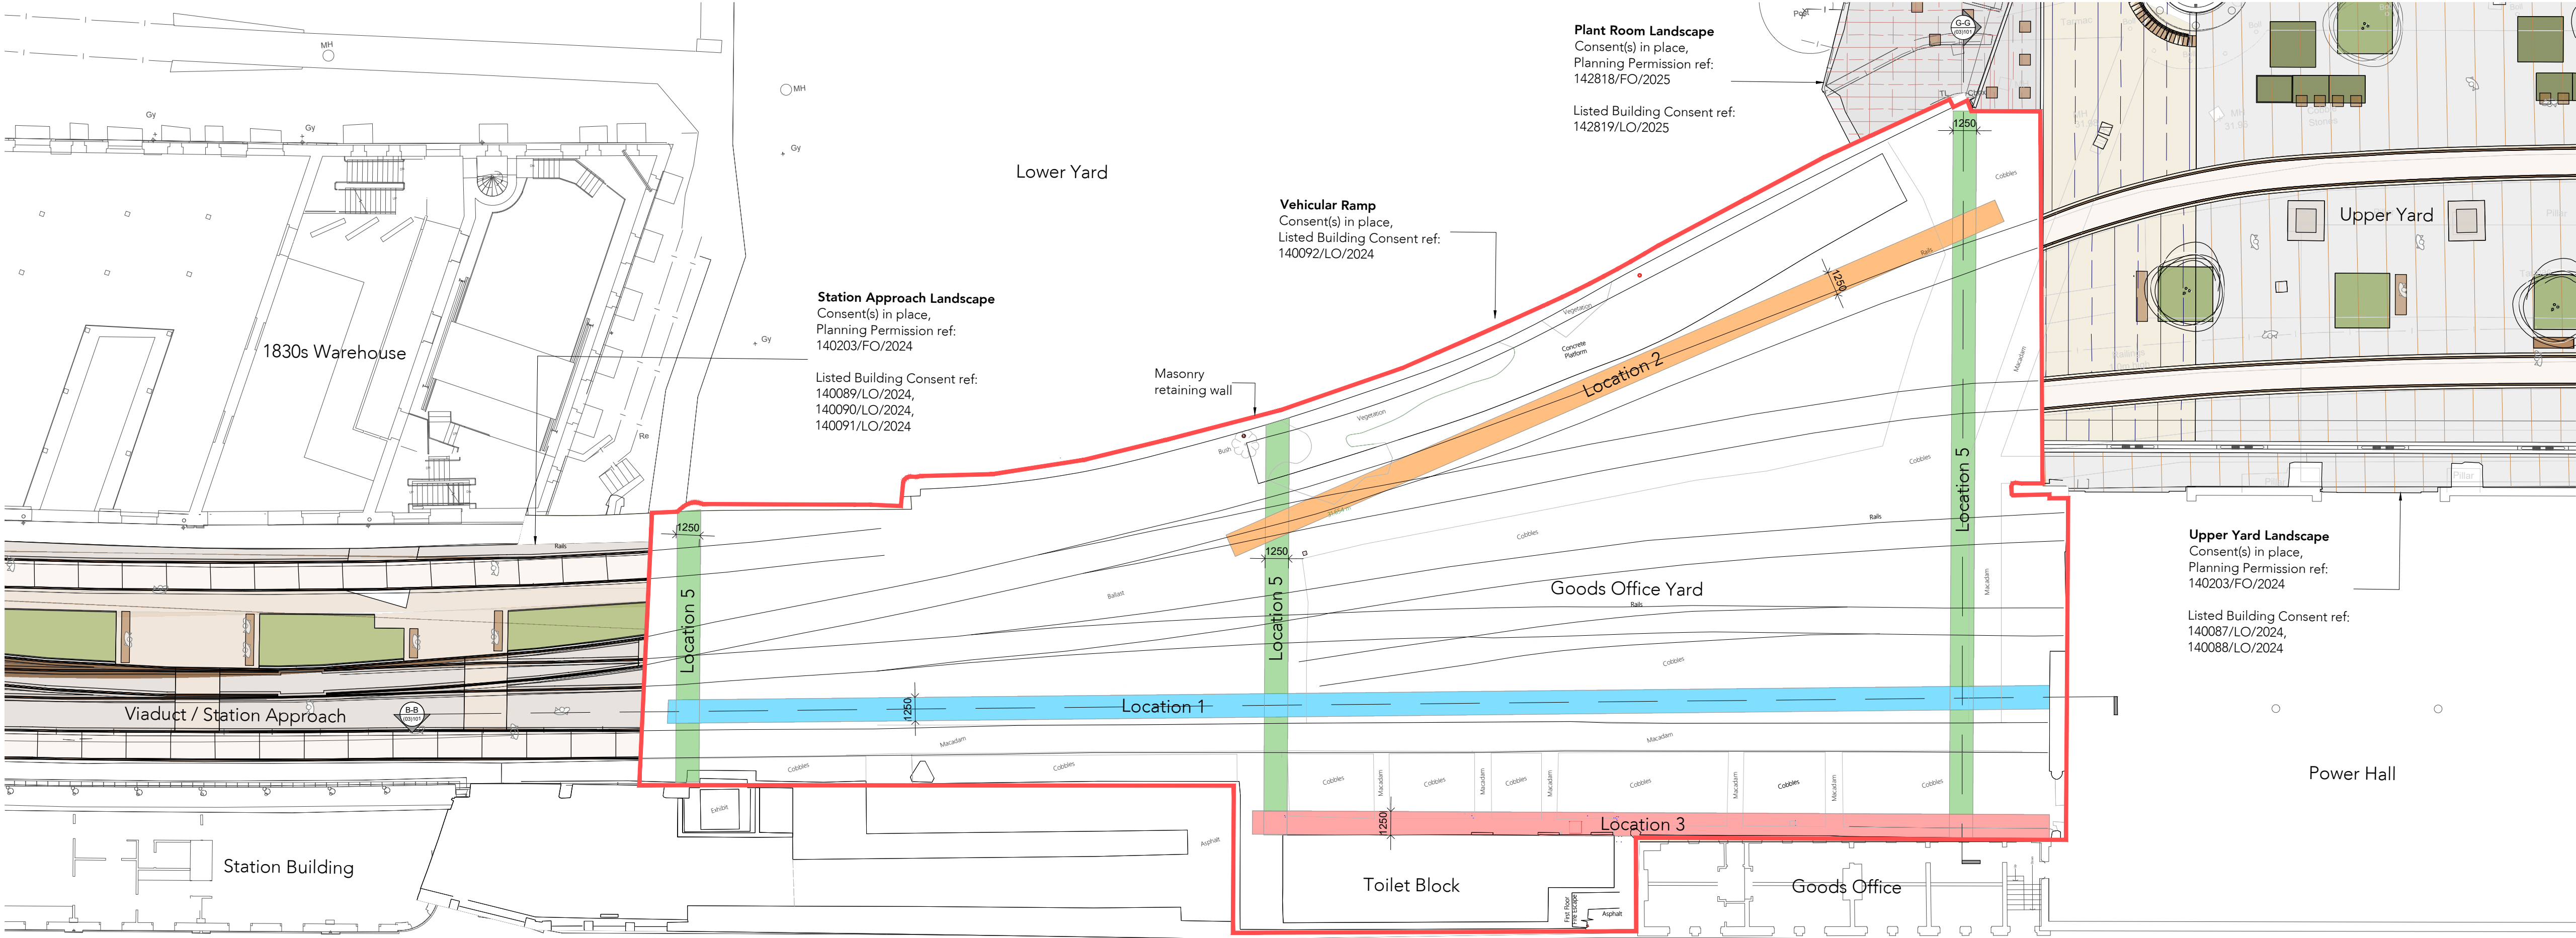

Goods Office Yard Lower Level Plan as Existing - Proposed Trench Locations  
Scale 1:200



Goods Office Yard Upper Level Plan as Existing - Proposed Trench Locations  
Scale 1:200

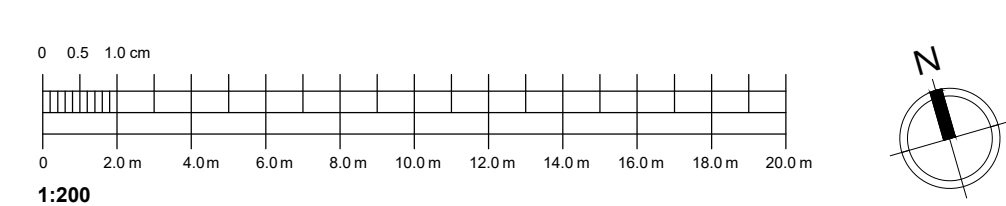

Note:  
Do not scale from this drawing.  
Dimensions are to be checked on site.  
If in doubt please ask.

General Notes

The existing general arrangement base drawings (plans, sections and elevations) are based upon 2025 data and in some instances, may not reflect the current arrangement. Dimensions and arrangements must be checked for accuracy onsite by the contractor, prior to any works commencing, ordering or manufacture / fabrication of any elements or components.

Any discrepancies / irregularities must be reported to the CA immediately.

No work shall commence until any such discrepancies have been resolved.

Limitations

The drawings are based upon existing data and no concealed and / or hidden spaces have been exposed and / or opened up for inspection, unless specifically highlighted. Therefore, the arrangement and interfacing illustrated across details are purely indicative / approximate only. The accuracy of the survey data graphically presented cannot be confirmed. These drawings are for tender purposes only.

Purpose

A series of trial holes are proposed to inform works to remediate several ongoing issues with historic fabric at SIM - namely ongoing water ingress to the undercroft area, and structural deficiencies of the 'storage arch'.

Note

Exact location of trenches / trial holes may differ to those graphically presented below.

To be read alongside separate Structural Engineer mark-up and methodology document(s).

KEY

- Goods Office Yard Site Boundary
- Proposed Trench Location 1
- Proposed Trench Location 2
- Proposed Trench Location 3
- Proposed Trench Location 4
- Proposed Trench Location 5

P1 01/08/25 Issued for planning  
PL

Rev Date/Ints Details

© The moral rights of the author are hereby asserted.  
This drawing and design is the sole property of Buttress Ltd and must not be reproduced without permission.  
Buttress Ltd is Registered in England and Wales: 5383273

SCIENCE+  
INDUSTRY  
MUSEUM

Buttress

41 Bengel St  
Manchester  
M4 6AF

Clockwise, Yorkshire House  
Creek Street, Leeds  
LS1 5SH

T 0161 236 3303  
E contact@buttress.net  
W www.buttress.net

Project Title GOODS OFFICE YARD  
Client SCIENCE & INDUSTRY MUSEUM  
Location MANCHESTER

Drawing Title Goods Office Yard  
Plans as Existing  
Proposed Trench Locations

Date 29/07/25 Scale 1:200  
Checked AS Orig Paper Size A1

Status PLANNING

Project: Origin: Zone: Level: Type: Disc: Number: Rev:

9488 - BUT-GOY XX - DR - A - (01)101 - P1