


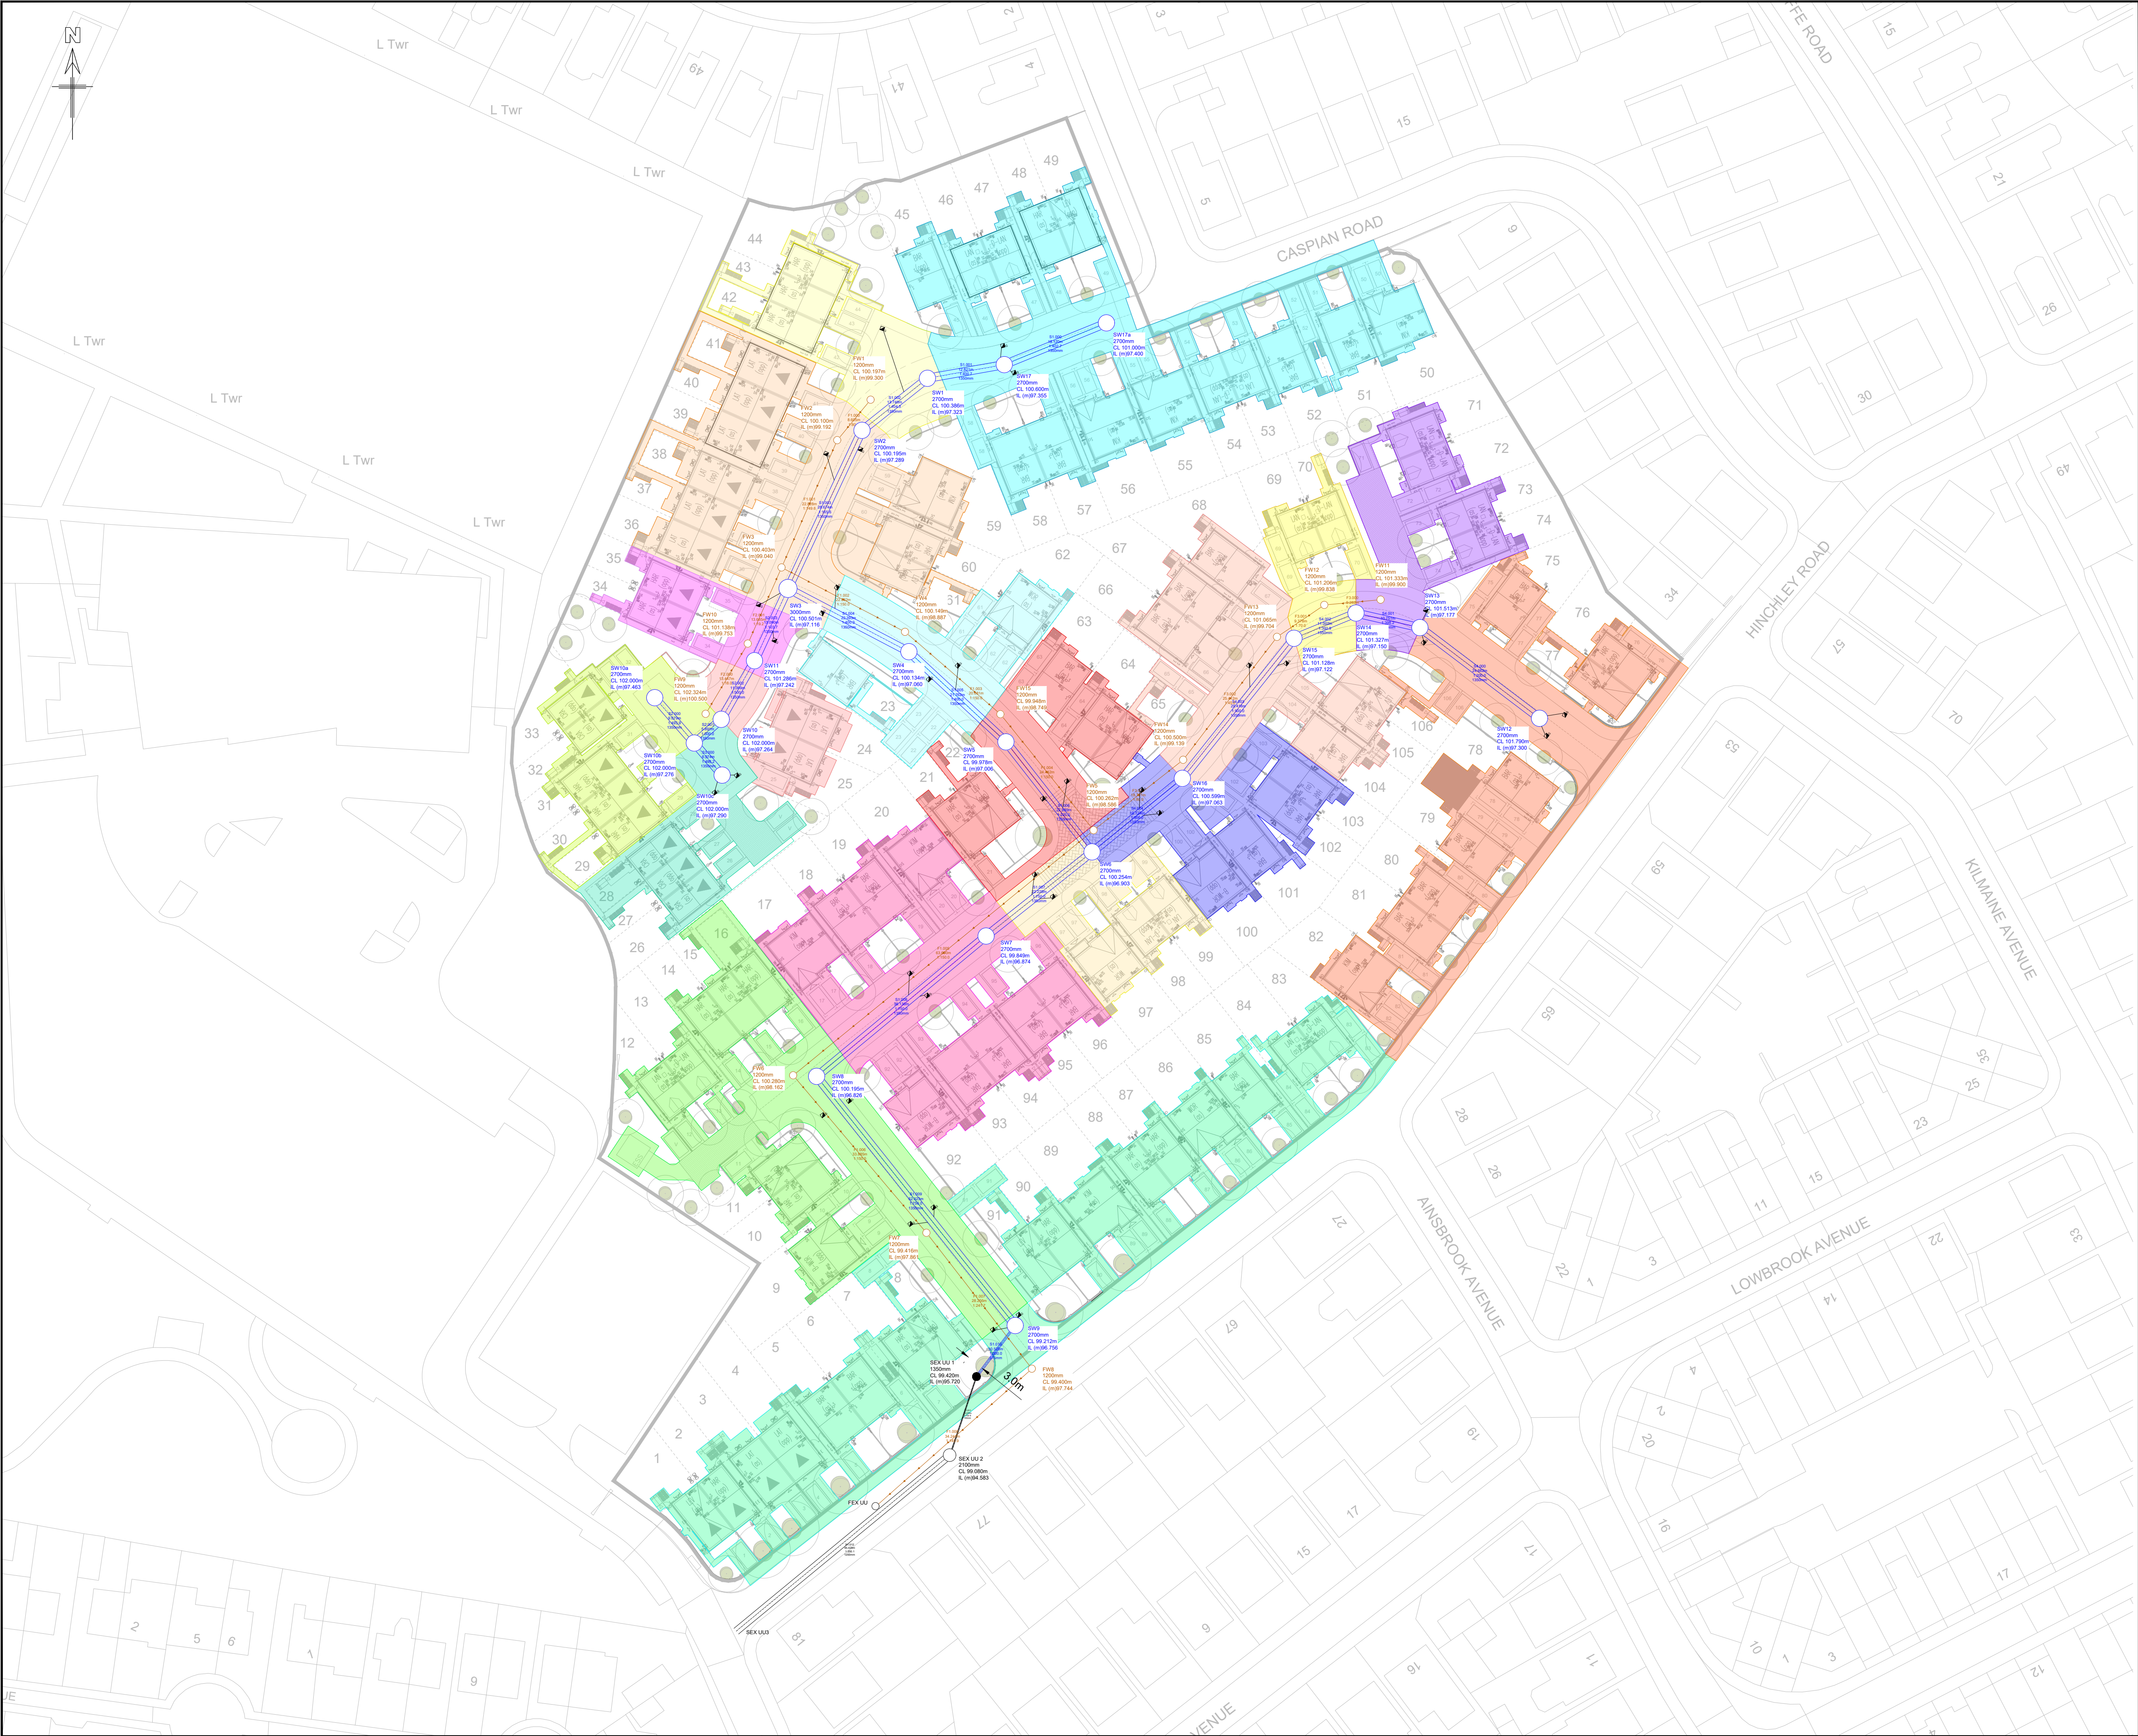

- GENERAL NOTES
- G1. DO NOT SCALE THIS DRAWING.
- G2. ANY DIMENSIONAL DISCREPANCIES SHOULD BE NOTIFIED TO THE ENGINEER IMMEDIATELY.
- G3. ALL DIMENSIONS ARE IN MILLIMETRES - (mm)
ALL LEVELS ARE IN METRES - (m) AND ARE ABOVE ORDNANCE DATUM AT NEWLYN, CORNWALL UNLESS NOTED OTHERWISE.
- G4. NORTH SHOWN INDICATIVE ONLY
- G5. THIS DRAWING IS TO BE READ IN CONJUNCTION WITH ALL RELEVANT; SPECIFICATIONS; DRAWINGS; DETAILS AND OTHER DESIGN INFORMATION.
- G6. ALL DRAWINGS AND WRITTEN MATERIAL CONTAINED WITHIN, CONSTITUTE ORIGINAL AND UNPUBLISHED WORK OF THE ENGINEER AND MAY NOT BE DUPLICATED, USED, REPRODUCED OR DISCLOSED WITHOUT WRITTEN CONSENT OR EXPRESS PERMISSION FROM THE ENGINEER.
- G7. ALL INFORMATION CONTAINED IN THIS DOCUMENT IS COPYRIGHT ©
- G8. WHERE THE CONTRACTOR UNDERTAKES OR ENGAGES A THIRD PARTY TO UNDERTAKE TEMPORARY WORKS DESIGN, OR VARIES THE PELL FRISCHMANN DESIGN IN ANY WAY, THEN THE CONTRACTOR WILL TAKE FULL RESPONSIBILITY AND LIABILITY FOR ALL DESIGN ASPECTS, INCLUDING A DESIGN RISK ASSESSMENT. THE CONTRACTOR SHALL INFORM PELL FRISCHMANN OF ANY PROPOSED VARIANCES TO THE DESIGN.

KEY

	DS PIPE	AREA (ha)
	S1.000	0.150
	S1.002	0.077
	S1.003	0.096
	S1.004	0.017
	S1.005	0.094
	S1.007	0.054
	S1.008	0.089
	S1.009	0.139
	S1.010	0.256
	S2.000	0.062
	S2.002	0.035
	S2.003	0.049
	S3.000	0.030
	S4.000	0.037
	S4.001	0.047
	S4.002	0.049
	S4.003	0.051
	S4.004	0.078

P01	FIRST ISSUE	M.L.D.	L.B.	A.H.	29.07.25
REV	DESCRIPTION	DRN	CHK	APP	DATE

Pell Frischmann
4th FLOOR, ONE ST JAMES SQUARE, MANCHESTER, M2 6DN
Telephone +44 (0)161 826 9400
Email: pfmanchester@pellfrischmann.com
www.pellfrischmann.com



Project
HINCHLEY ROAD, BLACKLEY

Drawing Title
**S104
IMPERMEABLE AREAS**

Drawing Status				
PRELIMINARY				
Drawn	Name	Date	Status Code	S0
Designed	M.DUNN	29.07.25	Scale	1:500
Eng Chk	L.BOWLES	29.07.25	Revision	P01
Approved	A.HALL	29.07.25		

Drawing No.
110315 - PEF - S104-GEN-DR-D - 00001