



31 BOOTH STREET | 3RD FLOOR
HERITAGE PLAN

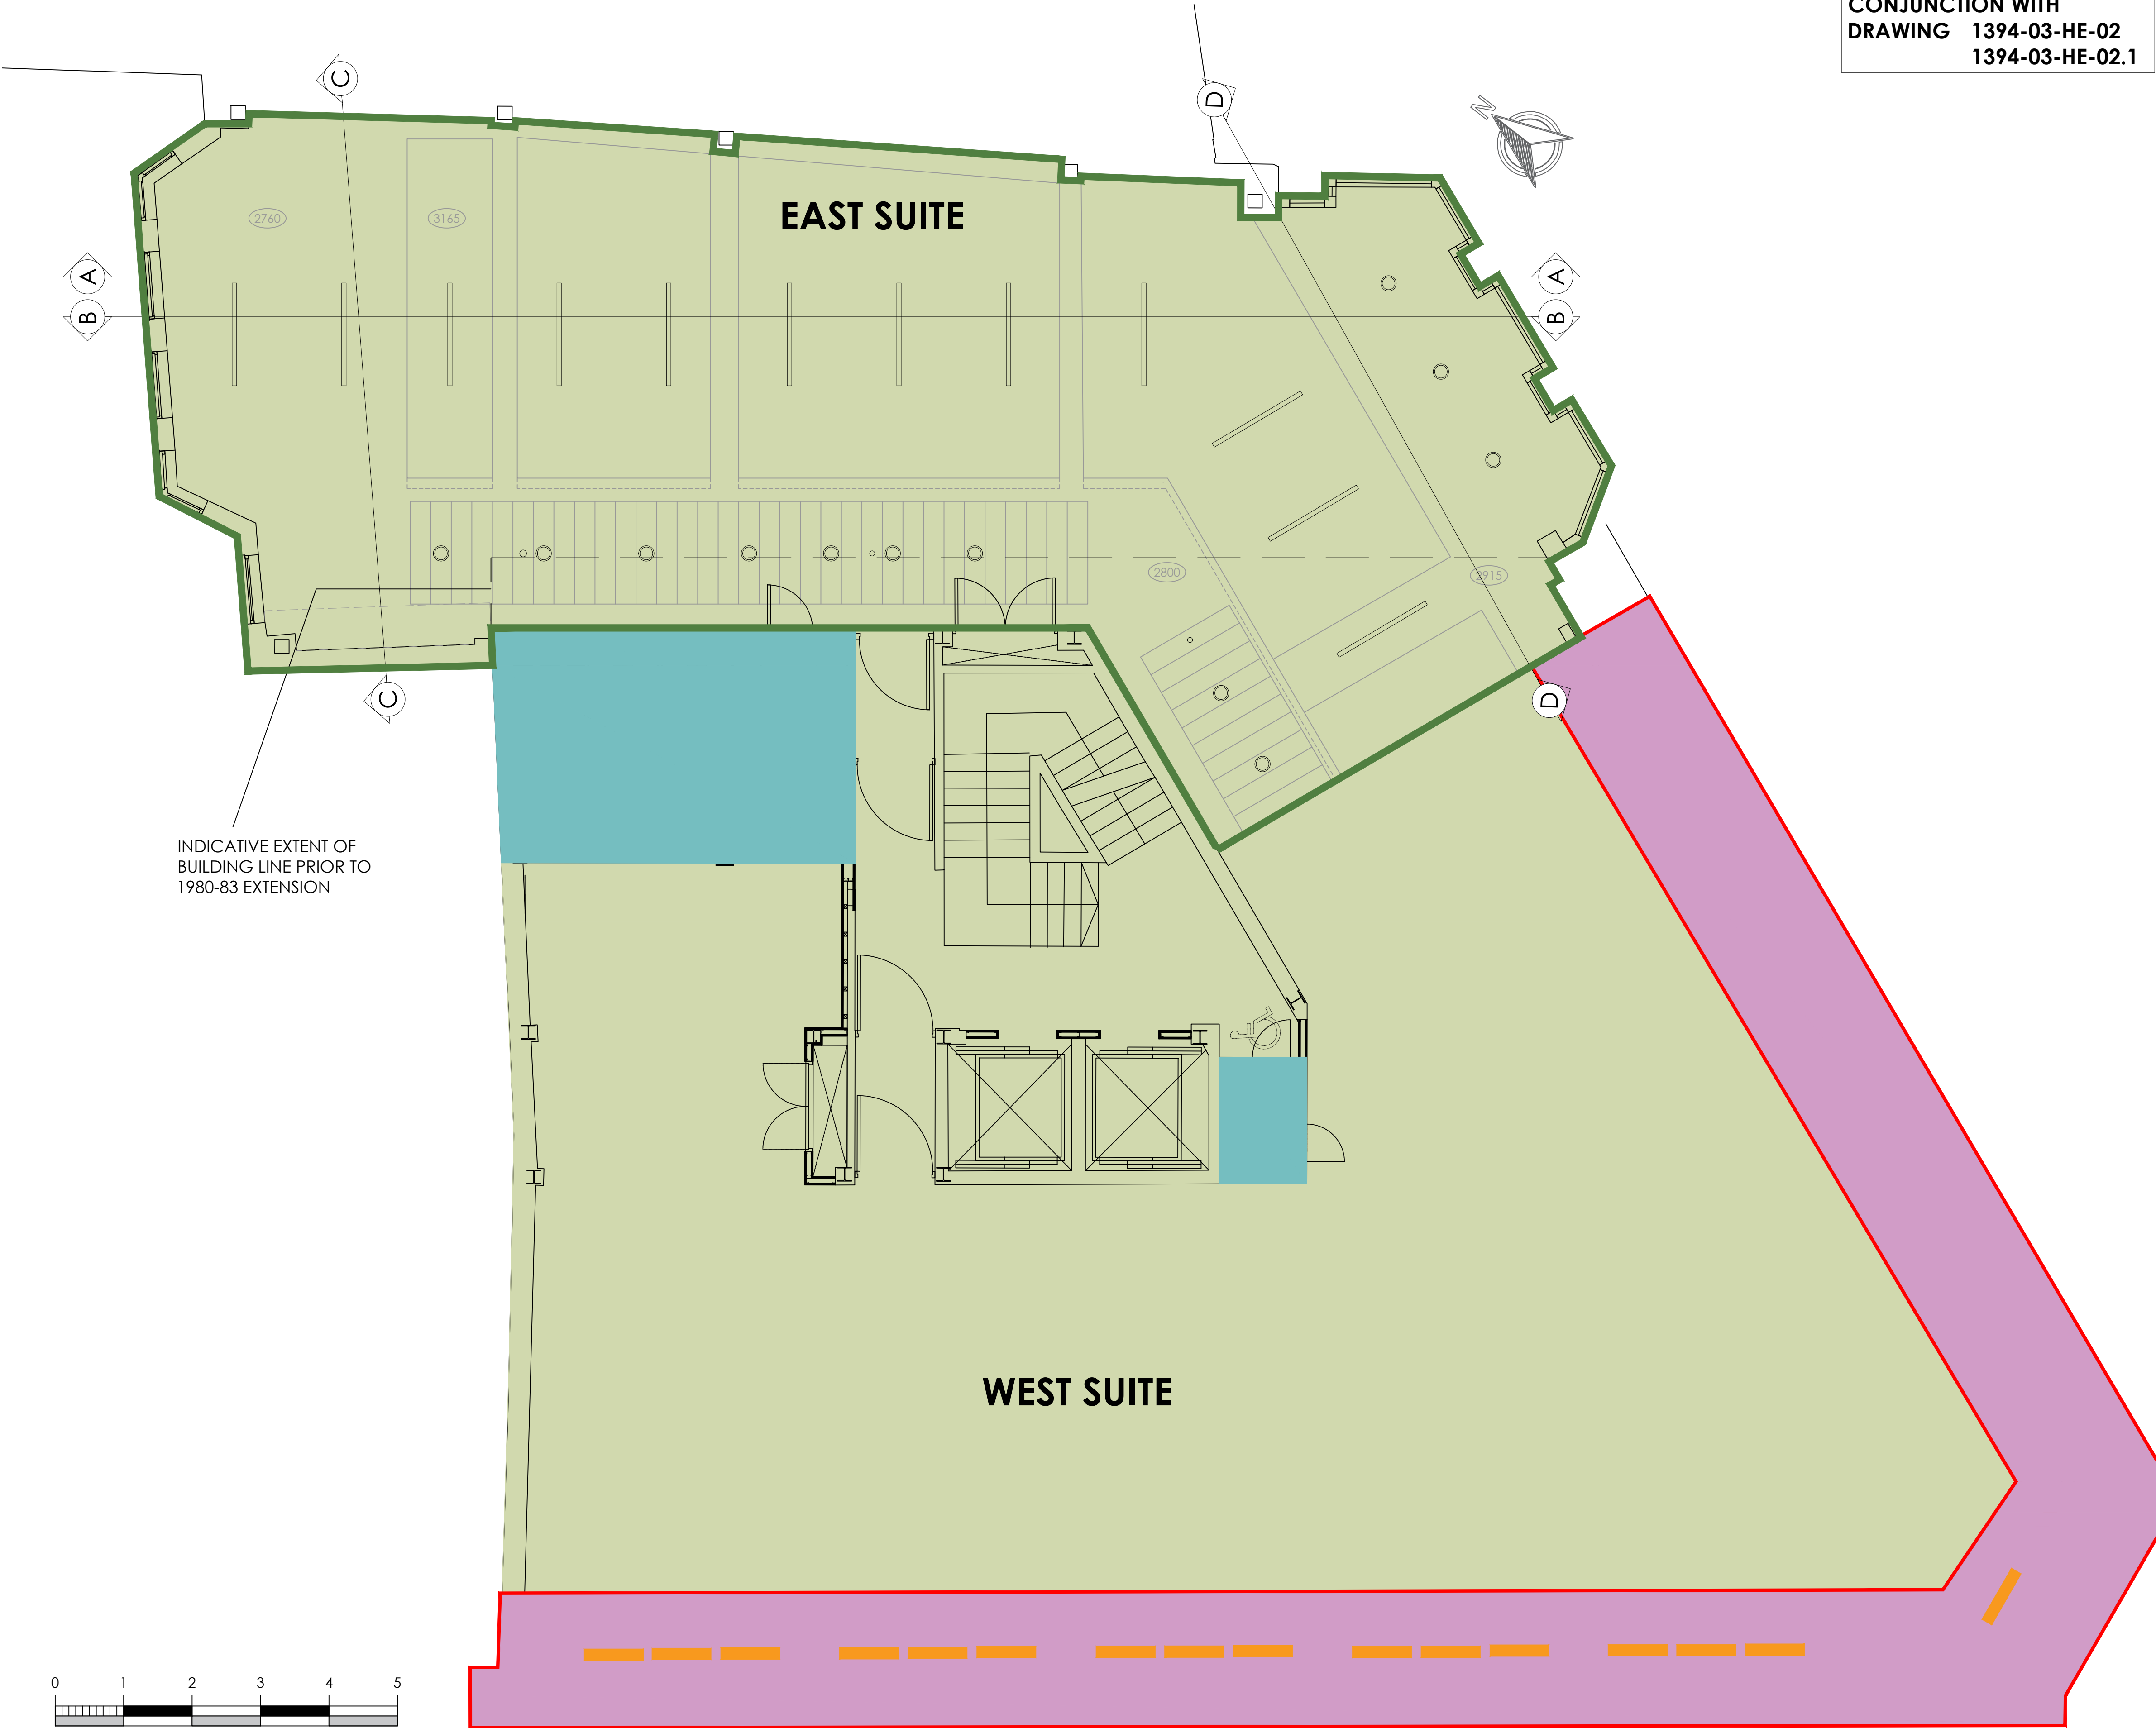

TO BE READ IN
CONJUNCTION WITH
DRAWING 1394-03-HE-02
1394-03-HE-02.1

This drawing is the property of Bluesky Design Interiors Limited and must not be copied or otherwise reproduced. All dimensions must be checked on site before commencing work. This drawing was produced using AutoCAD 2025.

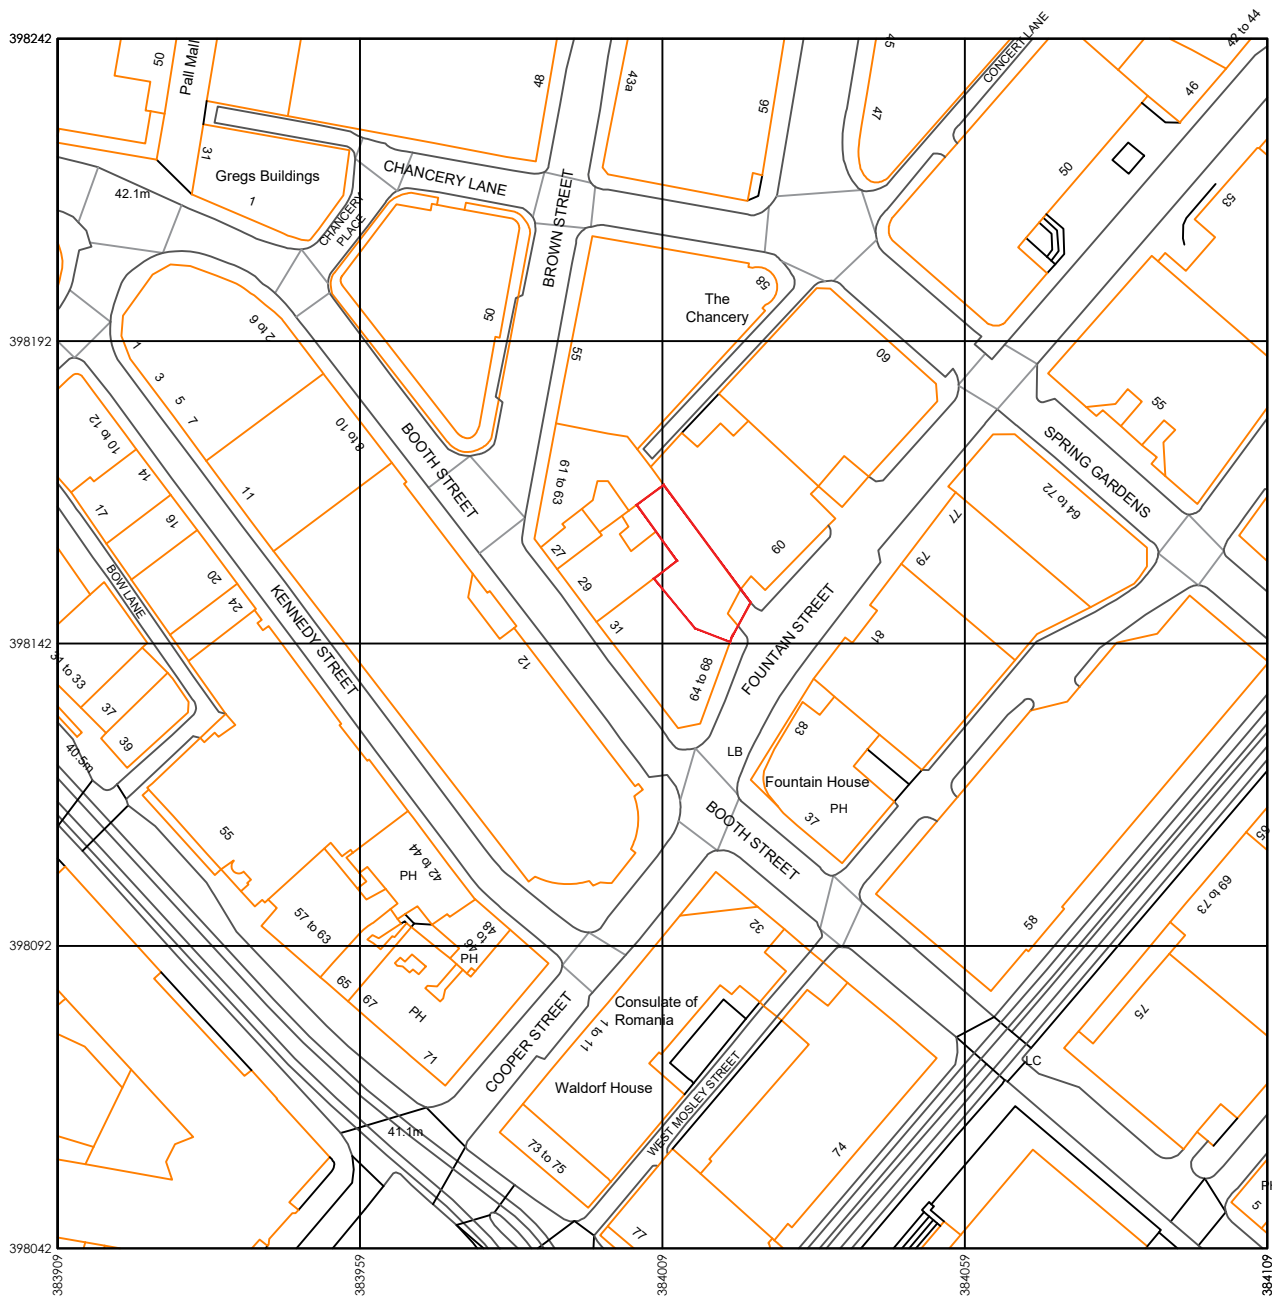

LOCATION PLAN 1:1250

TIMELINE

- 1868
- 1980-1983 - FACADE RETENTION, REFURBISHMENT & EXTENSION
- 1995-PRESENT - INTERNAL ALTERATIONS

SIGNIFICANCE

- HIGH
- MEDIUM
- LOW

NOTE - NO VISIBLE ABOVE GROUND FABRIC EXISTS THAT PRE-DATES DEVELOPMENT OF THE SITE 1868

NO INTERNAL WALLS, DECORATION OR FITTINGS EXIST THAT PREDATE FACADE RETENTION IN 1980 - 1983

ALL WINDOWS WITHIN 1868 FACADE ARE REPLACEMENT ALUMINIUM WINDOWS FROM FACADE RETENTION IN 1980 - 1983

TO BE READ IN CONJUNCTION WITH HERITAGE / DESIGN & ACCESS STATEMENT

FOR EXISTING + PROPOSED SECTIONS SEE 1394-03-HE-02

A	18.07.25	HERITAGE ISSUE	FC
-	16.06.25	First issue for comment	ST
Client	VISTA TRUST CORPORATION (UK) LTD - JLL		
Project	PLUG & PLAY		
Address	31 BOOTH STREET		
Drawing Title	3RD FLOOR HERITAGE LAYOUT		
Date	03.06.25	Scale	1:50@A1
Drawing No	1394-03-HE-01 A	BY	FC
		Status	HERITAGE