



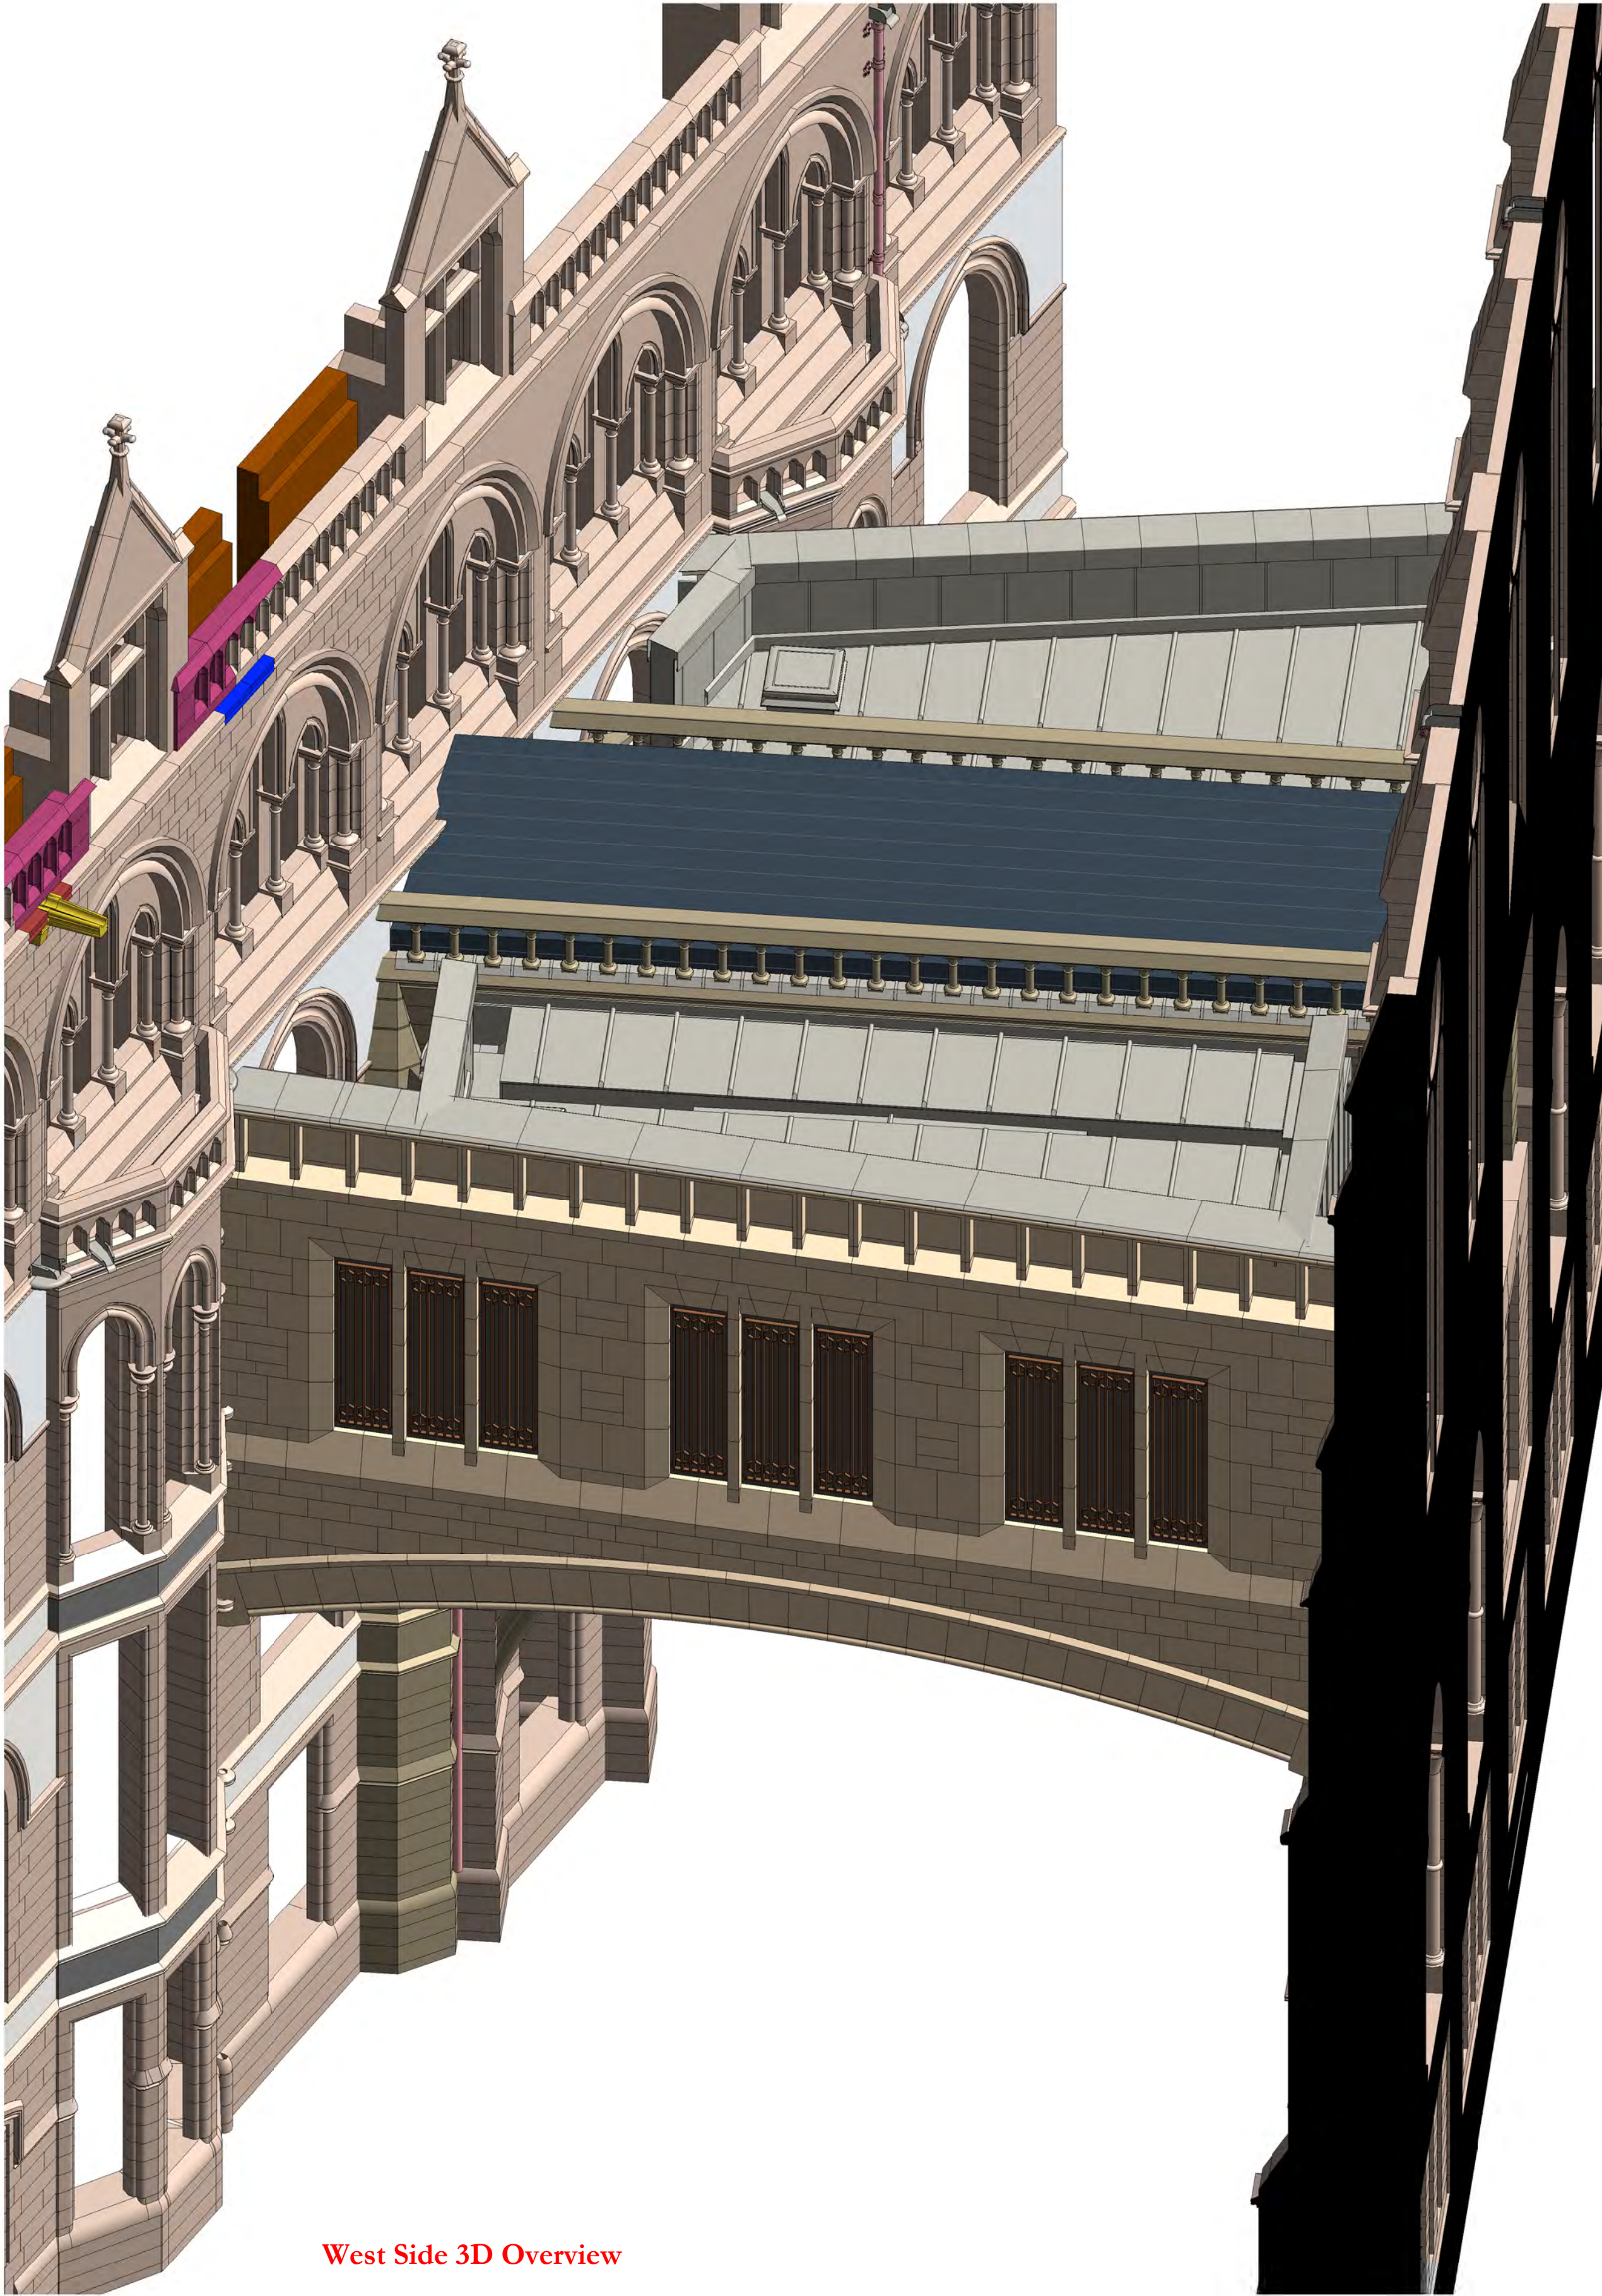

West Side 3D Overview

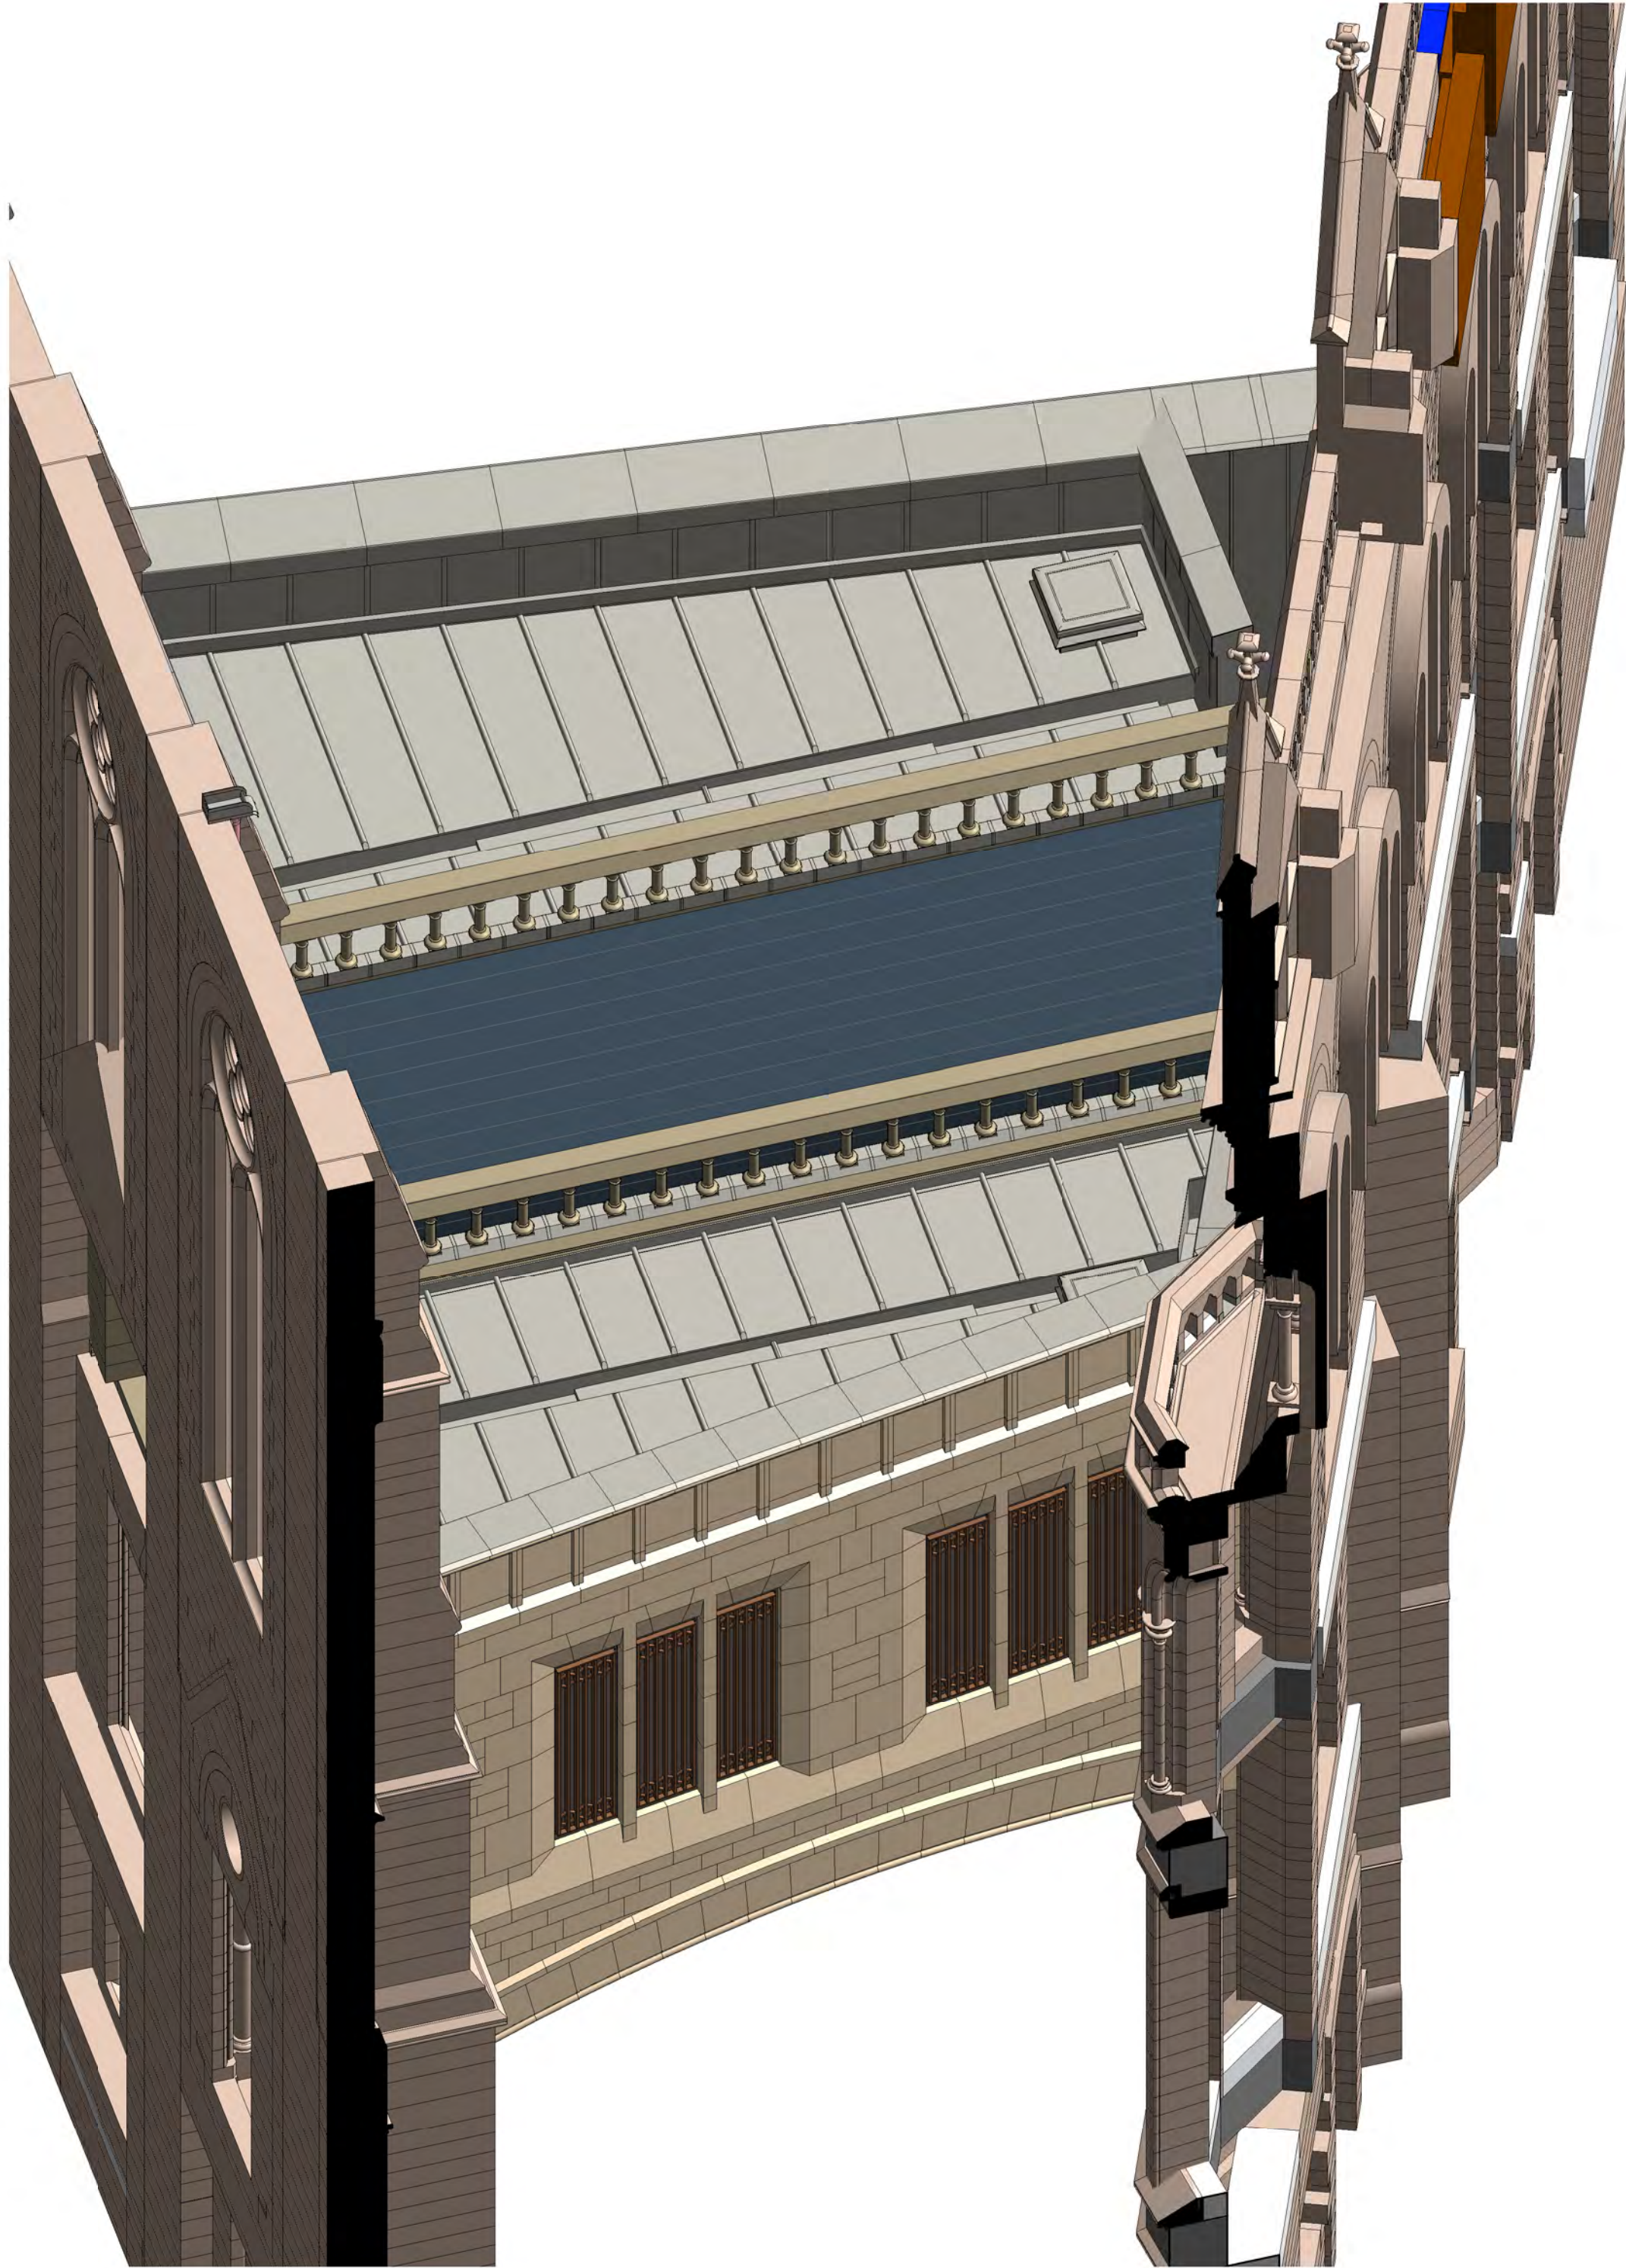

East Side 3D Overview

Scale Bars to be used as guidance only - refer to sheet size below									
1:100	mm	0	1000	2000	3000	4000	5000	6000	7000
1:200	mm	0	5000	10000	15000	20000	25000	30000	35000
1:500	M	0	5	10	15	20	25	30	35
1:1250	M	0	10	20	30	40	50	60	70

Notes:
Drawings are based on survey data and may not accurately represent what is physically present.
Do not scale from this drawing. All dimensions are to be verified on site before proceeding with the work.
All dimensions are in millimeters unless noted otherwise.
Purcell shall be notified in writing of any discrepancies.

Key Plan

Revision 03: Drawing updated to construction status. Cladding to north and south lightwells changed from terracotta to lead

Revision 02: Grille design updated

Revision 01: Updated following structural co-ordination

03	05/09/2022	JC	GR	See note in revision cloud
02	25/09/2020	GR	TK	Final tender issue, see note in cloud
01	28/08/2020	GR	TK	Reissued for Tender refer to cloud
-	30/08/2019	DH	TK	Issued for LBC/Planning
ISSUE	DATE	APPROVED	DRAWN	DESCRIPTION



OUR
TOWN
HALL
PROJECT



PURCELL

Project Office, Town Hall, MANCHESTER M60 2L1
+44 (0) 7970 097 432
www.purcelluk.com

PROJECT STATUS	RIBA STAGE 5
CLIENT	MANCHESTER CITY COUNCIL
PROJECT	OUR TOWN HALL
DRAWING TITLE	Link Bridge Extension 3D Overview
SIZE & SCALE	A1:
DRAWING STATUS	S4 - Construction
JOB NUMBER	236959
DRAWING NO.	REV
OTH-PUR-EX-ZZ-DWG-A-4292 03	
© PURCELL 2019. PURCELL ® IS THE TRADING NAME OF PURCELL ARCHITECTURE LTD.	