



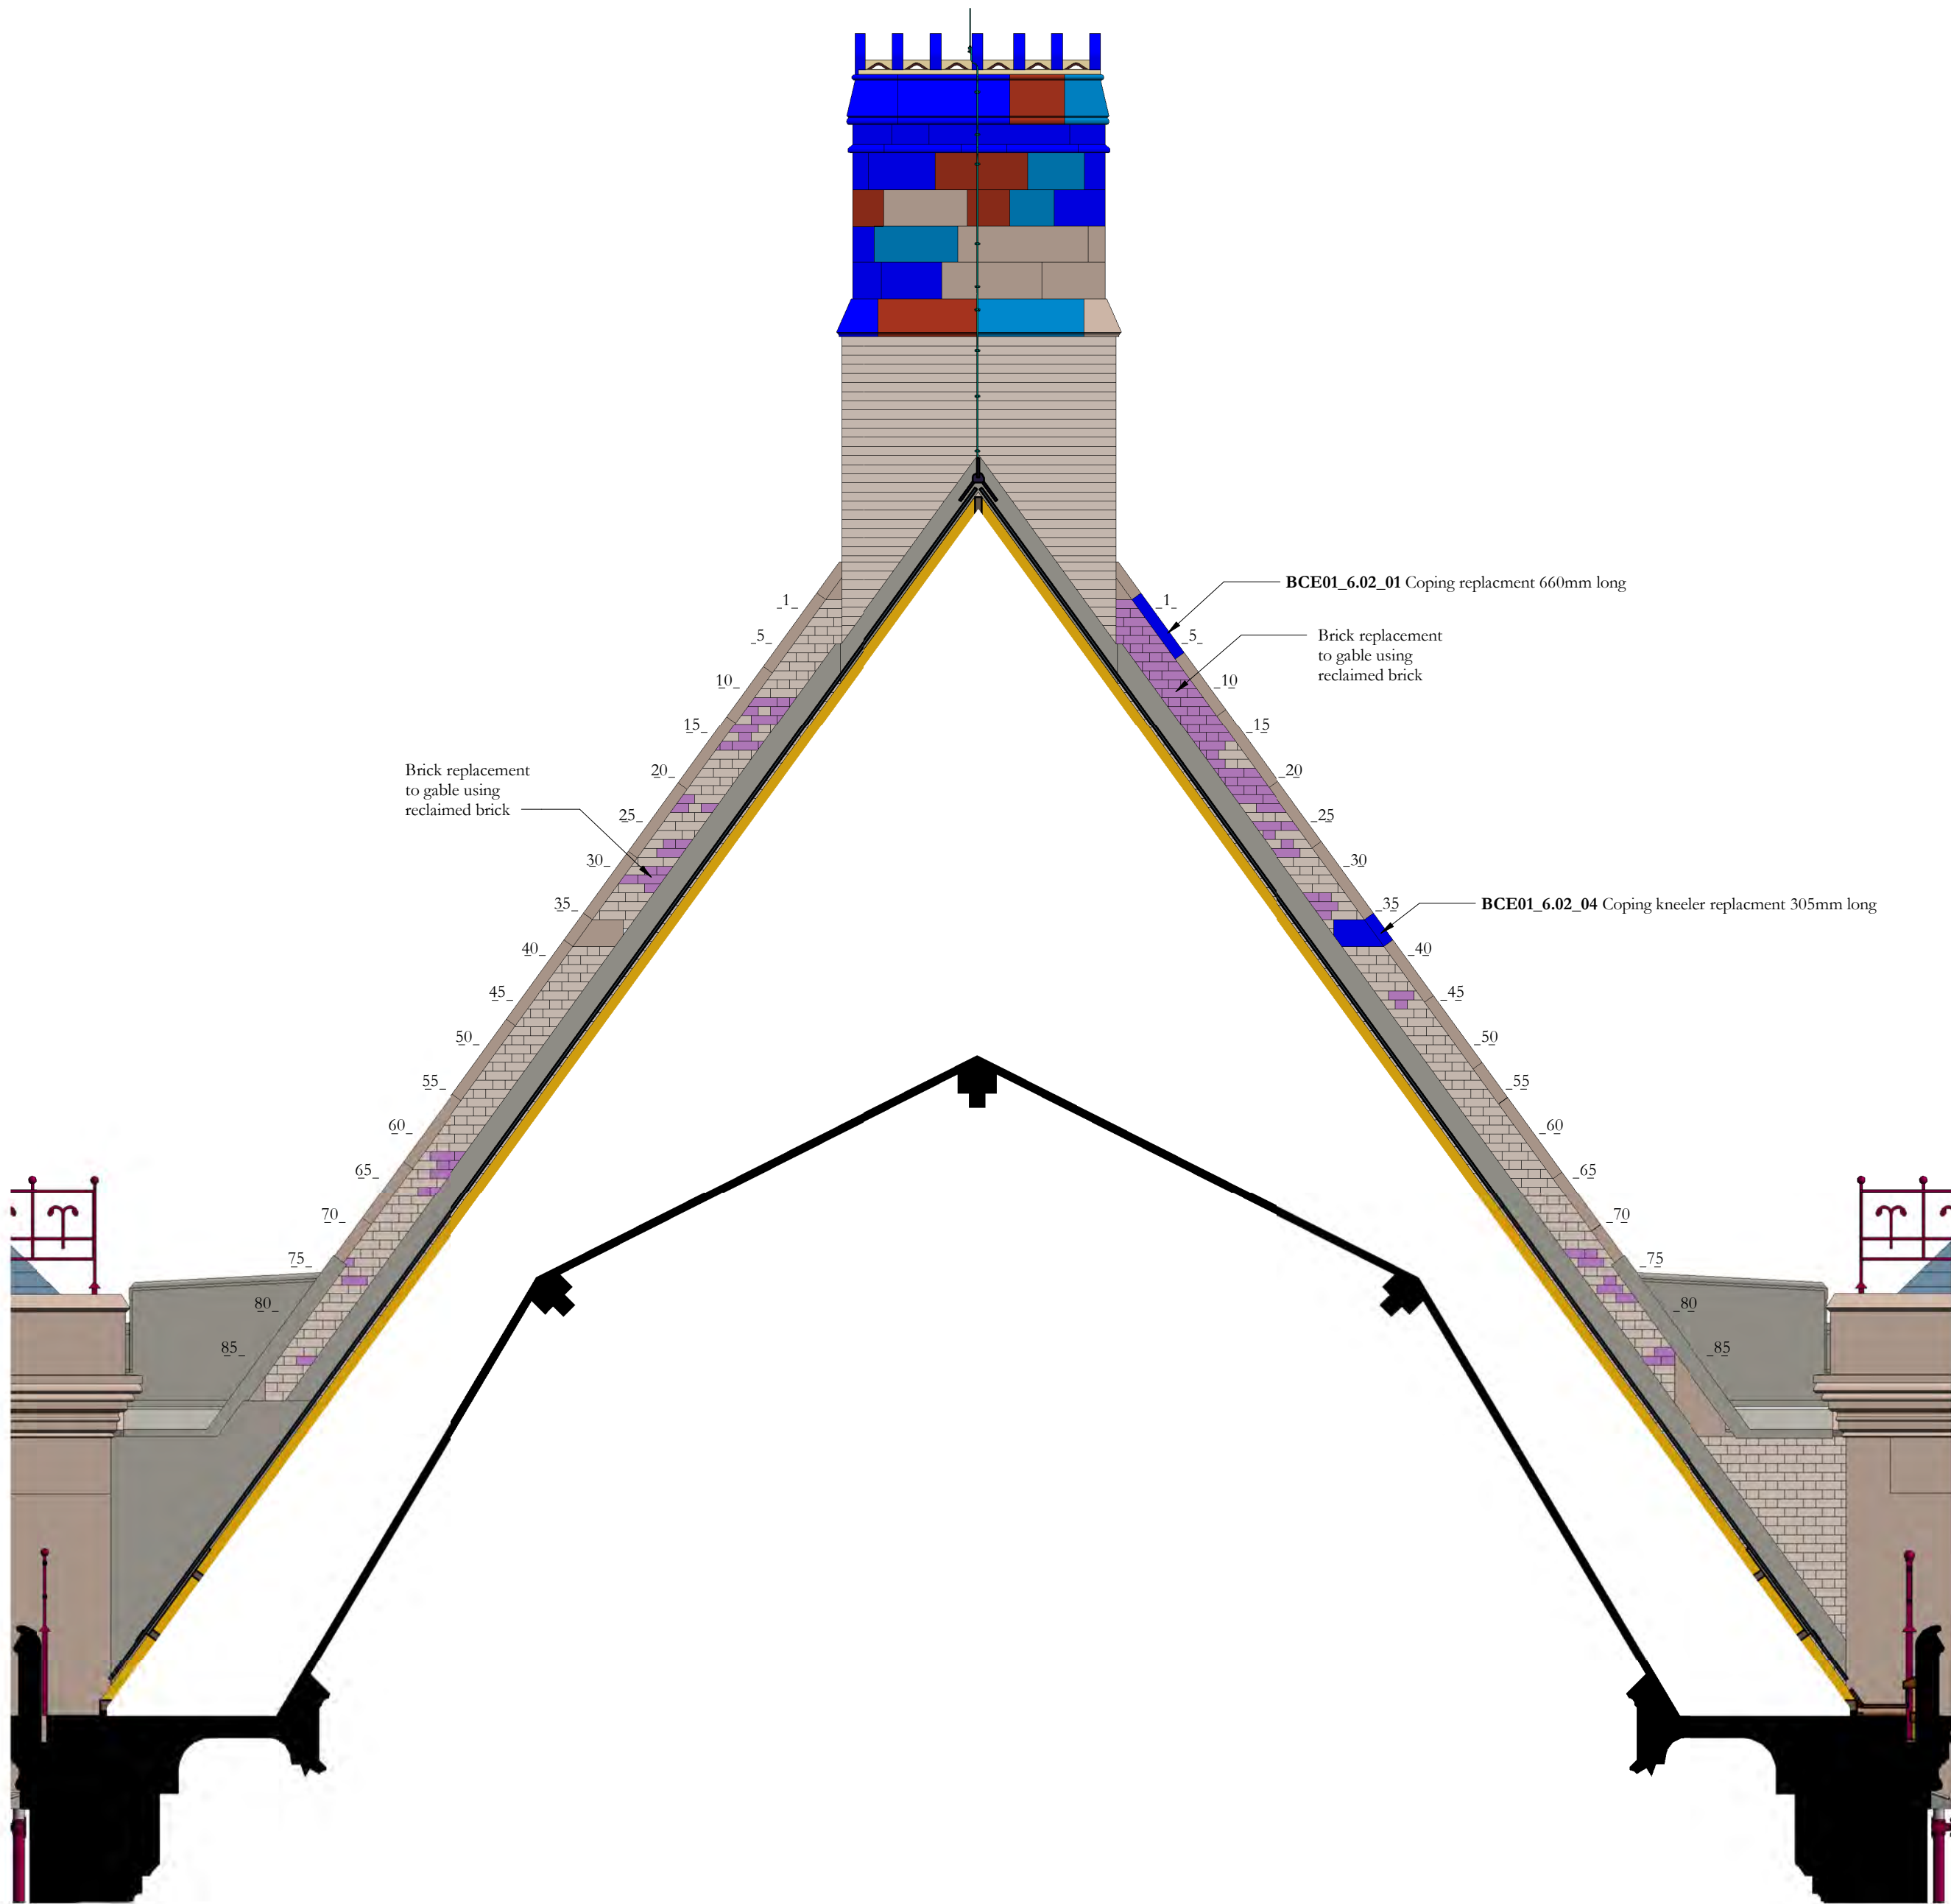

Revision 1: Coping replacement references BCE_6.02_01 and BCE_6.02_04 added on north side of gable

Notes:
Drawings are based on survey data and may not accurately represent what is physically present.
Do not scale from this drawing. All dimensions are to be verified on site before proceeding with the work.
All dimensions are in millimeters unless noted otherwise.
Purcell shall be notified in writing of any discrepancies.


Key Plan

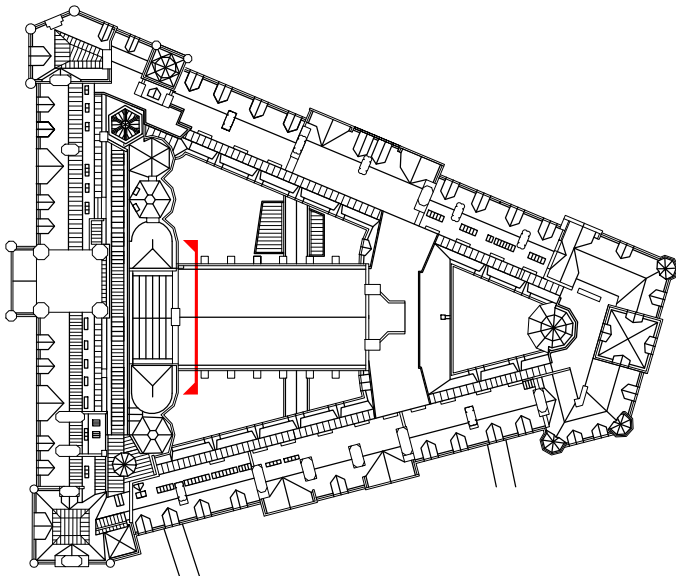

KEY

- New stone components
- Replace eroded terracotta bricks with reclaimed brick for gable repairs and new matching bricks NBS clause C41.276 to wall extensions for plant deck

-	20/01/2022	JC	GR	First issue
01	08/04/2022	JC	GR	See note in revision cloud
ISSUE	DATE	APPROVED	DRAWN	DESCRIPTION

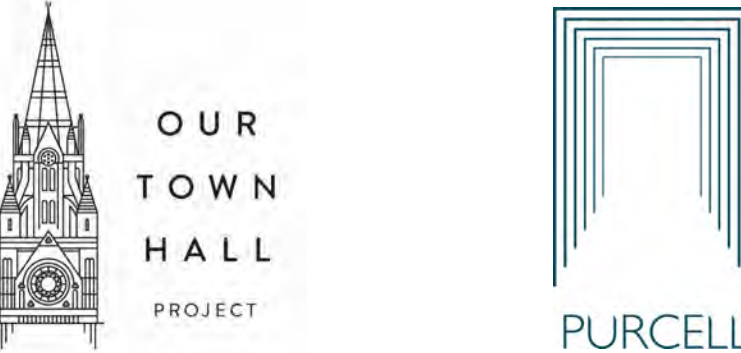

Project Office, Room 308, Town Hall, MANCHESTER M60 2L1
+44 (0) 7970 097 432
www.purcelluk.com

PROJECT STATUS	Riba Stage 5
CLIENT	Manchester City Council
PROJECT	Our Town Hall
DRAWING TITLE	Great Hall west gable east side
SIZE & SCALE	A2: As indicated
DRAWING STATUS	S4 CONSTRUCTION

JOB NUMBER 236959

DRAWING NO. OTH-PUR-TH-RF-DWG-A-4425 01

© PURCELL 2019. PURCELL ® IS THE TRADING NAME OF PURCELL ARCHITECTURE LTD.