


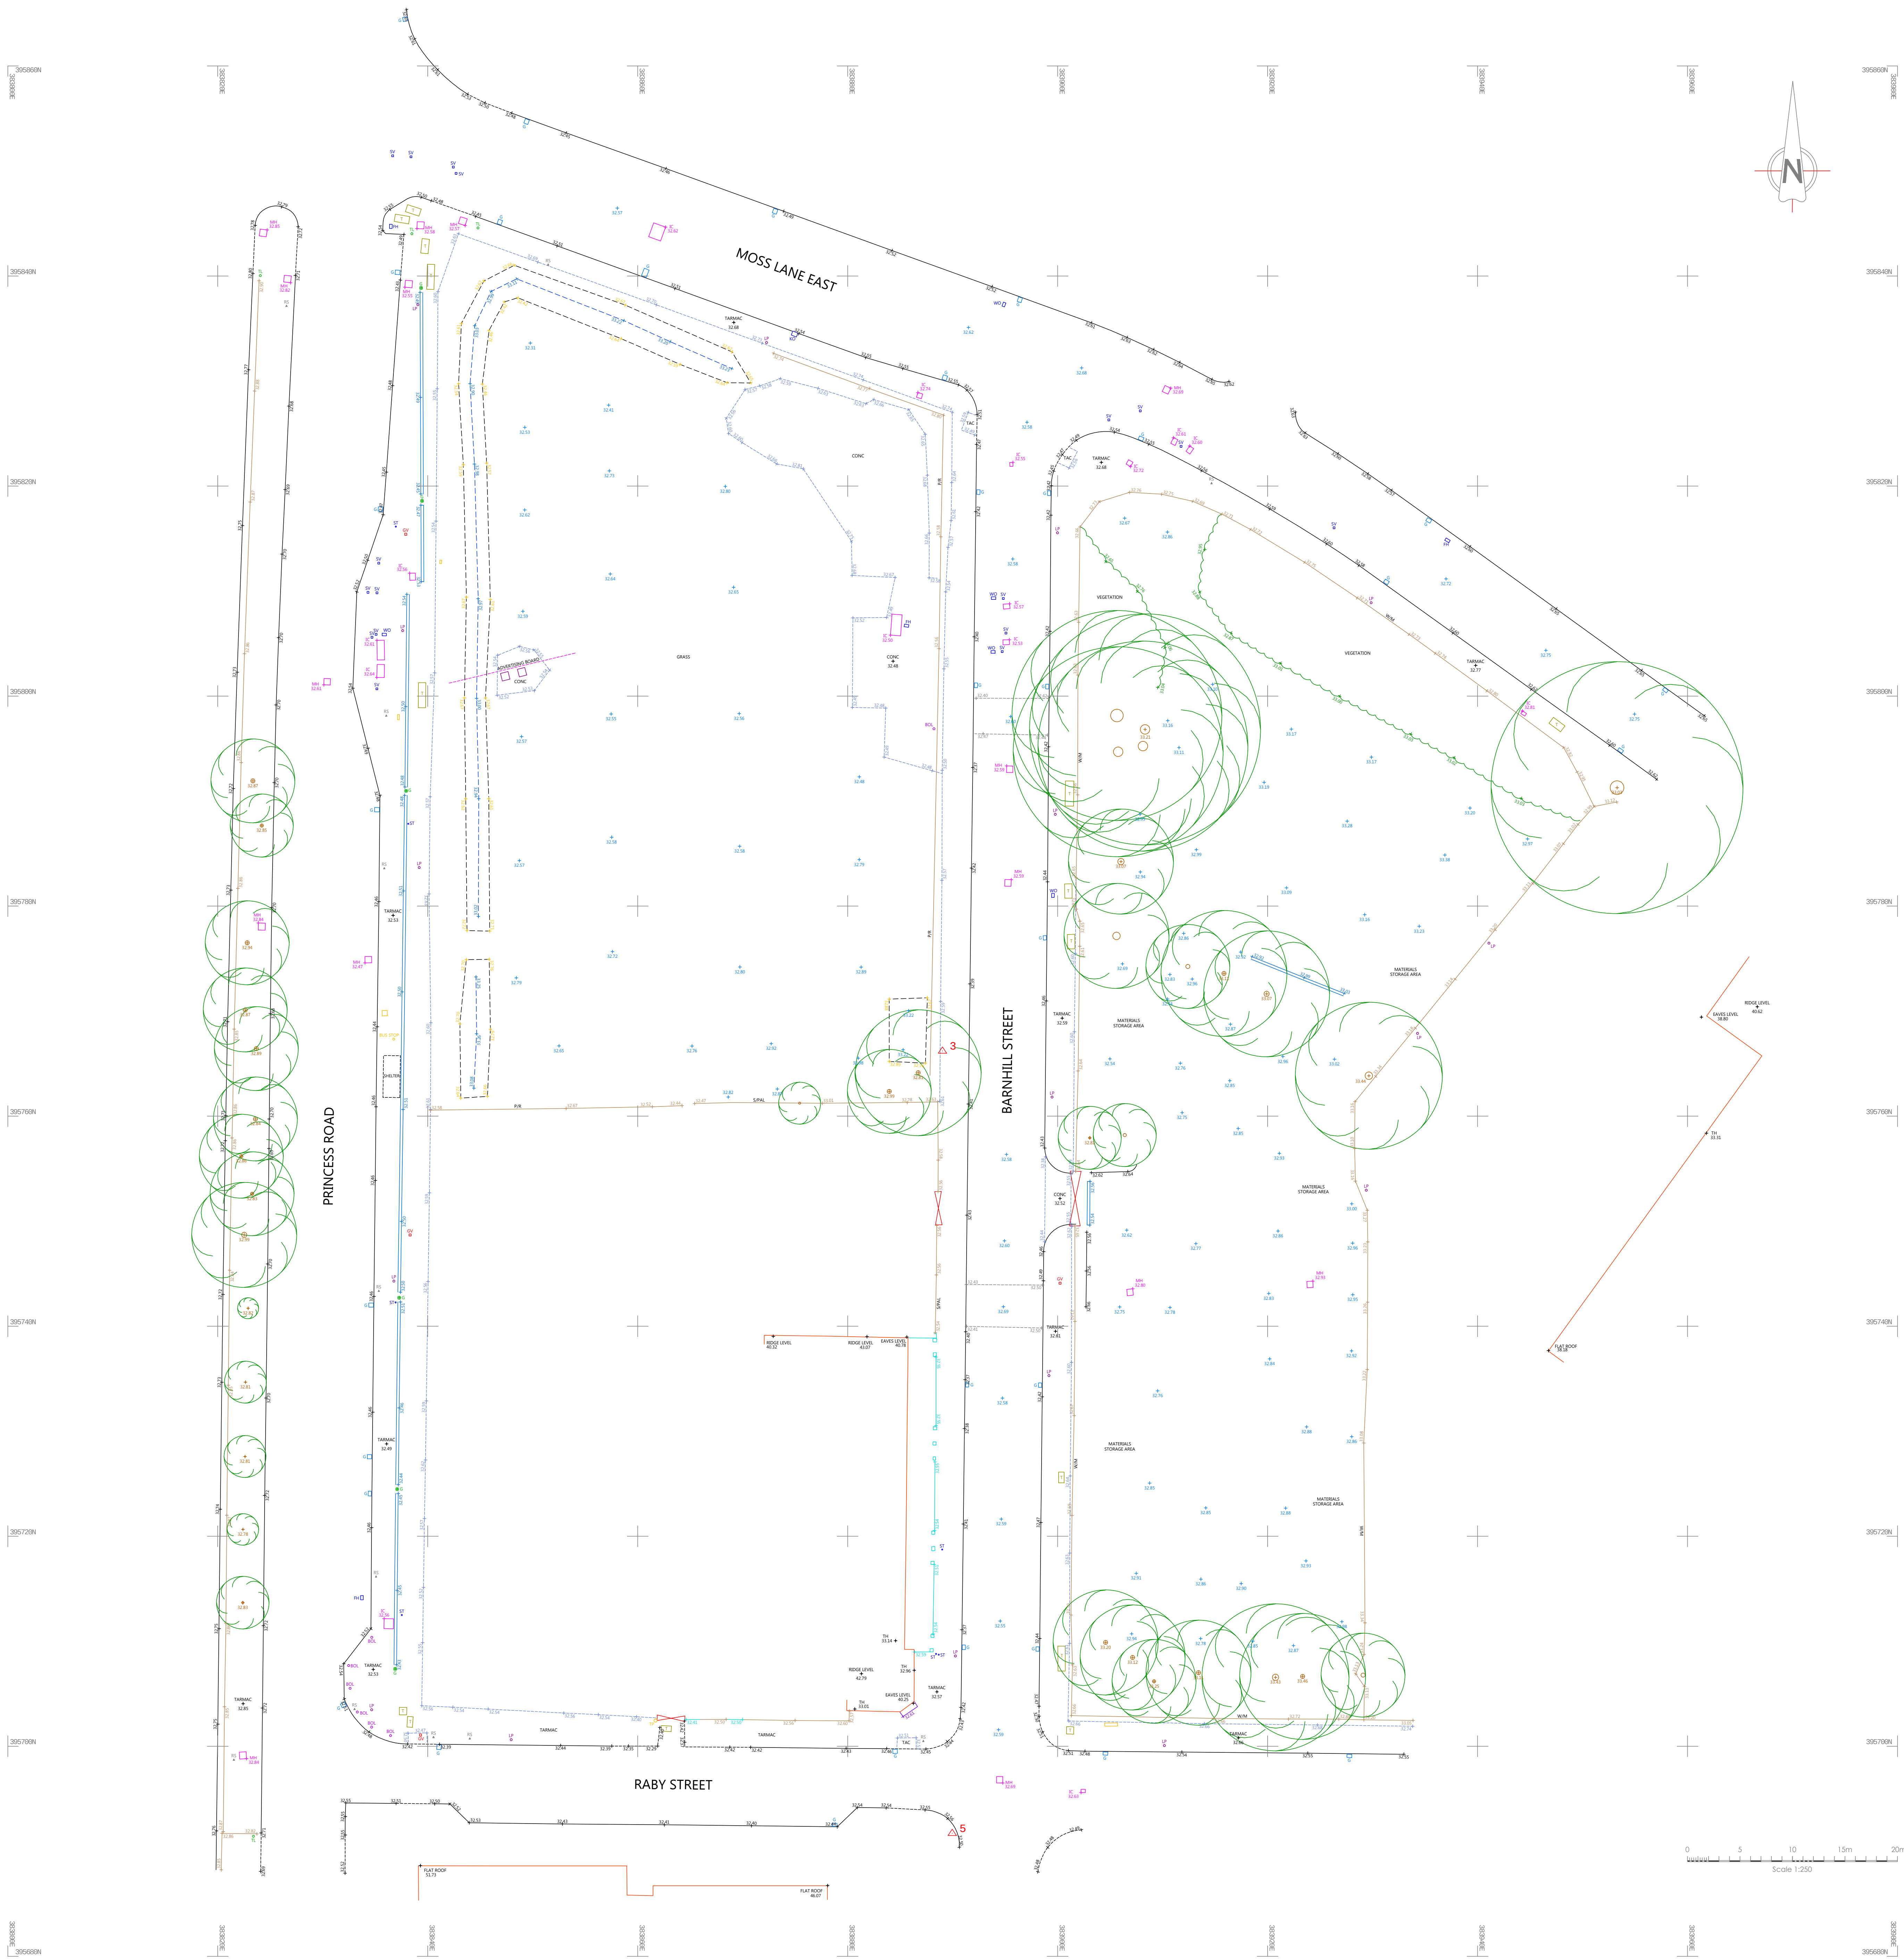

SEALING	East 110	North 110	Level
100	385000	395000	100
200	385000	395000	100
300	385000	395000	100
400	385000	395000	100

Abbreviations/Symbols (Measured Building Surveys):

C:	Window Cill Height
H:	Window Head Height
BH:	Beam Height
DH:	Door Height
COL:	Column
SVP:	Soil Vent Pipe
FL:	Floor Level
TH:	Threshold Level
FL to Ceiling Height	
⌒	Vaulted Ceiling

Line types

---	Hedge Lines
---	Drainage Runs
---	Overhead Electricity Cables
---	Overhead Telephone Cables

Symbols

⊙	Tree/Bush	⊗	Glass House
⊙	Control Station	⊕	Osbn
⊙	Borehole		
⊙	Trial Hole		

Abbreviations (Topographic Survey):

AH:	Arch Height
AV:	Air Valve
BB:	Bellina Beacon
BOX:	Electricity Box, Cables Box, Etc.
BOL:	Bollard
BT/IC:	British Telecom Inspection Chamber
BS:	Bus Stop
BS/UP:	Bus Stop / Lamp Post
CATV:	CATV Inspection Chamber
CCTV:	Closed Circuit Television
CL:	Cellar Light
C-PIT:	Catch Pit
ER:	Earth Rod
EC:	Electricity Inspection Chamber
EP:	Electricity Pole
FH:	Fire Hydrant
FP:	Flag Pole
GV:	Gas Valve
G:	Gully
IC:	Inspection Chamber
KO:	Kerb Outlet
LP:	Lamp Post
LC:	Lighting Column
MKR:	Marker
MH:	Manhole
MP:	Measuring Point
MS:	Mile Stone
NYNEX:	Nynex Inspection Chamber
OJH:	Over Hanging Post
P:	Post Office Inspection Chamber
PO/IC:	Post Office Inspection Chamber
R/S:	Road Sign
RE:	Rodding Eye
RTW:	Retaining Wall
S/P:	Sign Post
SNP:	Street Name Plate
ST:	Shop Top
SV:	Stop Valve
T:	Telecom Inspection Chamber
TCB:	Telephone Call Box
TH:	Threshold Level
TL:	Traffic Light
TP:	Telegraph Pole
TROUGH:	Trough
WO:	Water Outlet
WM:	Water Meter

Fence Descriptions:

B/W:	Barbed Wire
C/S:	Close Boarded
C/BARRIER:	Crash Barrier
C/L:	Chain Link
C/P:	Chestnut Paving
C/I:	Corrugated Iron
I/R:	Iron Rolling
MBC:	Miscellaneous
P/R:	Post & Rail
P/W:	Post & Wire
P/C:	Post & Chain
S/PAL:	Steel Palisade
W/M:	Wire Mesh

Survey Notes:

Coordinates and Levels related to Ordnance Survey Datum - GPS OSGB36.

Revision	Date	Description

CPLS
Chris Parlington Land Surveyors



44a Green Lane
Sale
Cheshire
M33 5PP
t: 0161 976 1194
www.cpls.co.uk e:survey@cpls.co.uk

Client
MSV Housing Group

Project
Barnhill Street/Reno Site, Manchester (Site 1 & 2)
Site Survey

Scale	1:250	Surveyed By	J C	Date	10.05.23
Drawing No.	100523JC-01	Checked By	CPLS	Date	10.05.23
		Drawn By	J C	Date	10.05.23