



Plot Stamp: G:\5700\5706 Faraday Demolition\1-WIP\BIM\5706-HMA-FT-Stage 4 Drawings_Updated.dwg Plot Date and Time Stamp: 08/08/2025 09:30:56

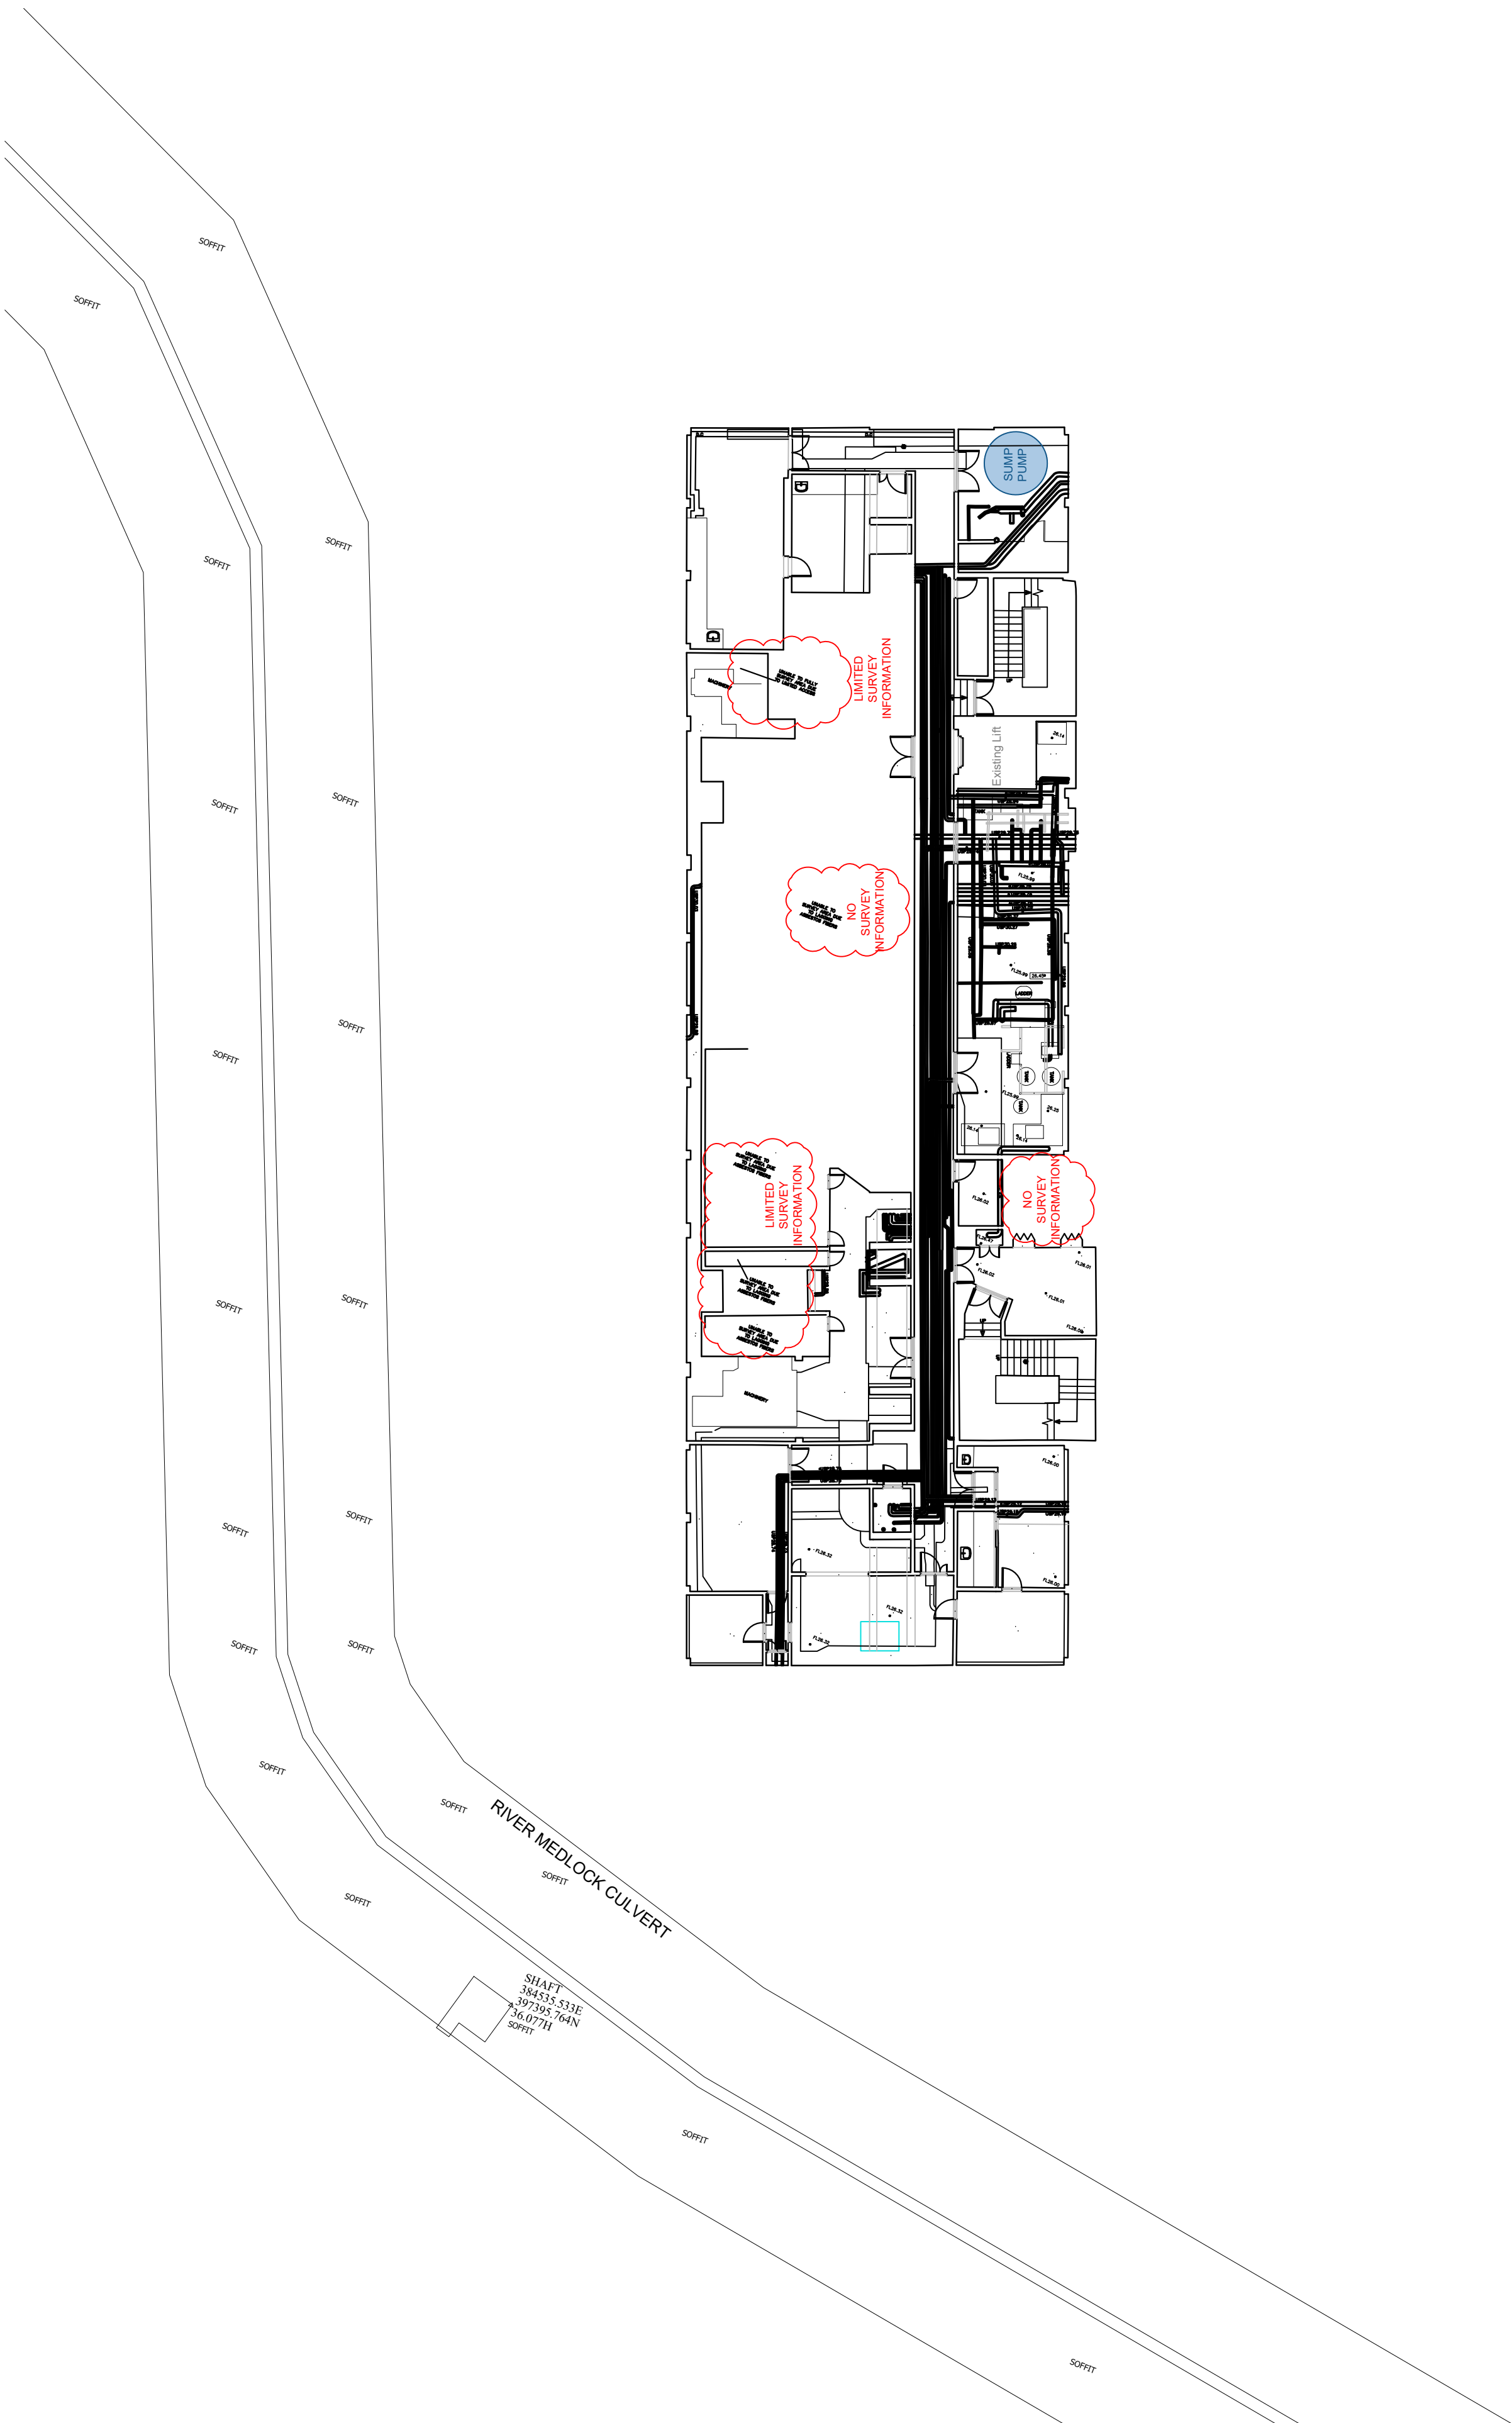

- NOTES
- DO NOT SCALE FROM THIS DRAWING.
 - ALL MEASUREMENTS ARE IN MILLIMETERS UNLESS STATED OTHERWISE.
 - THIS DRAWING IS TO BE READ IN CONJUNCTION WITH THE SPECIFICATION AND ALL RELEVANT ARCHITECTURAL, ELECTRICAL, MECHANICAL AND STRUCTURAL DRAWINGS.
 - © UNIVERSITY OF MANCHESTER. THIS DRAWING MUST NOT BE REPRODUCED WITHOUT PERMISSION.
 - DIRECTORATE OF ESTATES AND FACILITIES TO BE NOTIFIED OF ANY DISCREPANCIES.

NB.: Base Plan from Layer Survey drawing

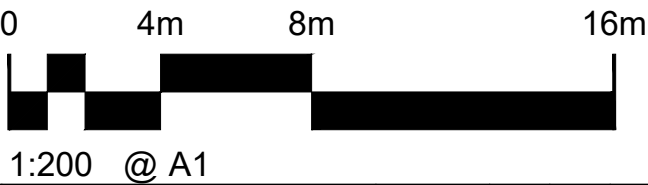

T2	Issued for Planning.	08/08/25	MT	MM	HMA
T1	Issued for Stage 4.	25/04/25	SBG	MM	HMA
P1	First issue. Issued for comments.	09/01/25	MM	FW	HMA
Rev	Description	Date	By	Chk'd	Auth

MANCHESTER

1824

The University of Manchester

Directorate of Estates and Facilities

Beyer Building

The University of Manchester

Oxford Road

Manchester

M13 9PL

HALLIDAY

MEECHAM

ARCHITECTS

111 Piccadilly Manchester M1 2DT

+44 (0)161 661 5200

4 Devonshire Street, London W1W 5DT

+44 (0)20 445 5175

info@hallidaymeecham.com

www.hallidaymeecham.com

Drawing Status				
PLANNING				
Project				
Faraday Tower Demolition				
Building Name			Building No.	
Faraday Tower			162AA	
Site Name				
UNIVERSITY OF MANCHESTER				
Sub Site Name				
North Campus				
Drawing Title				
Existing Plans - Sub-Basement				
PM	ARC	Drawn	Checked	Authorised
		MM	FW	HMA
Scale @A1	Date	Date	Date	Date
1:200	09/01/25	09/01/25	09/01/25	09/01/25
Drawing No.	Revision			
5706-HMA-FT-B2-DR-A-10100				T2