


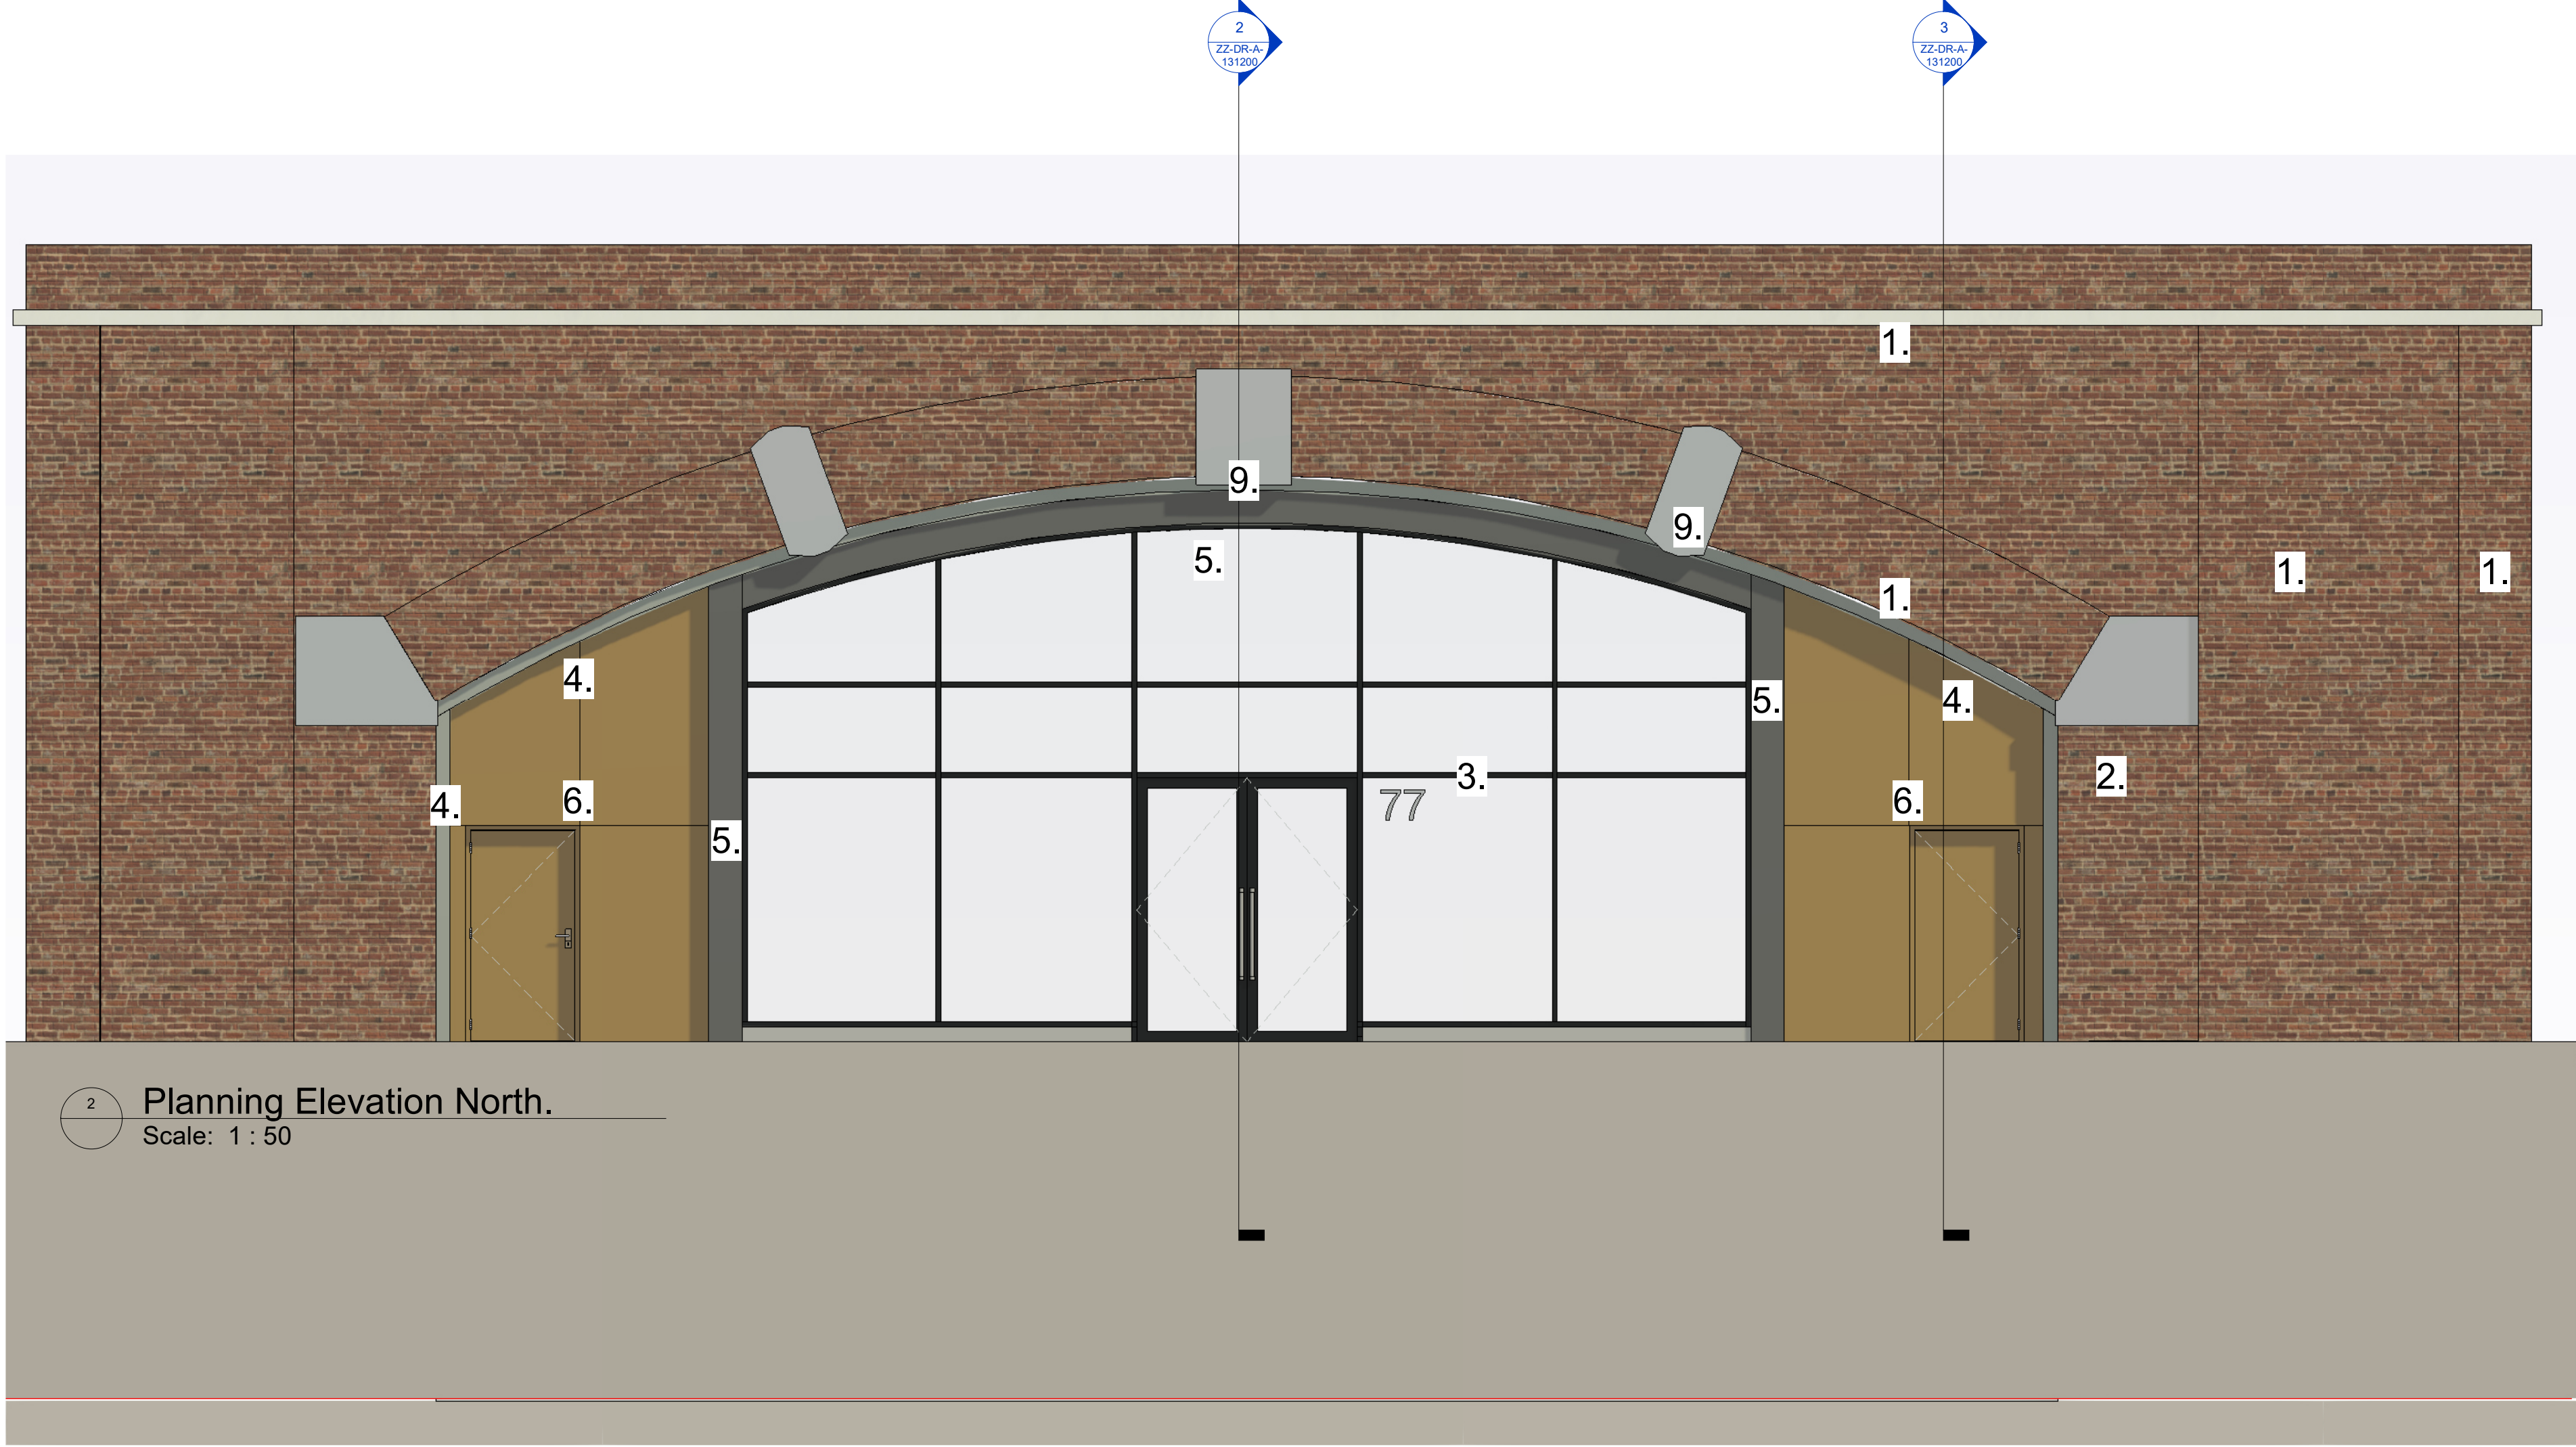

2 Planning Elevation North.
Scale: 1 : 50



3D View 1
Scale:



3D View 4
Scale:



3 Planning Elevation South.
Scale: 1 : 50

1. Existing brick work retained in current condition.
2. Existing stone corbels retained in existing condition.
3. New curtain walling infill, colour blackral 9006.
4. Light grey aluminium flashing to underside of arch set back 150mm from face of arch. ral 7035
5. Dark grey box frame to curtain walling 7016.
6. Corten panels to side elements, including doors.
7. New dark grey aluminium supply louvres. ral 7016
8. New dark grey aluminium extract louvres. ral 7016
9. Existing cast iron bracing to arch, existing back paint retained.

Note
End user signage to be mounted internally behind the curtain walling.

Rev	Date	Iss. By	App. By	Description
P01	07.08.25			Additional high level louvre added to roof wall.
P02	12.11.25			Graphics updated, banner signs removed, aluminium flashings moved back from brick face.
P03	14.11.25			Leaf shaped perforations in corten panels omitted
P04	20.11.25			signage zone removed above entrance doors, notes updated.

SGP

Architects + Masterplanners

Waterfront House
2a Smith Way
Grove Park
Enderby
Leicester LE19 1SX

t: +44 (0)116 247 0557

www.stephengeorge.co.uk

Arch 77 Whitworth Street
Manchester
Arch Co

Drawing Name:
Proposed Elevations

Drawing Stage: **Planning**

Status: **S0**

SGP File Ref: 19-259-031

19-259-031 10/28/20 Author Leeds 1: 50 @ A1 P04
SGP Project No Date Drawn Team Scale Rev
Drawing Number: Project-Originator-Functional-Spatial-Form-Disipline-Number

19259-SGP-31-ZZ-DR-A- 131302