


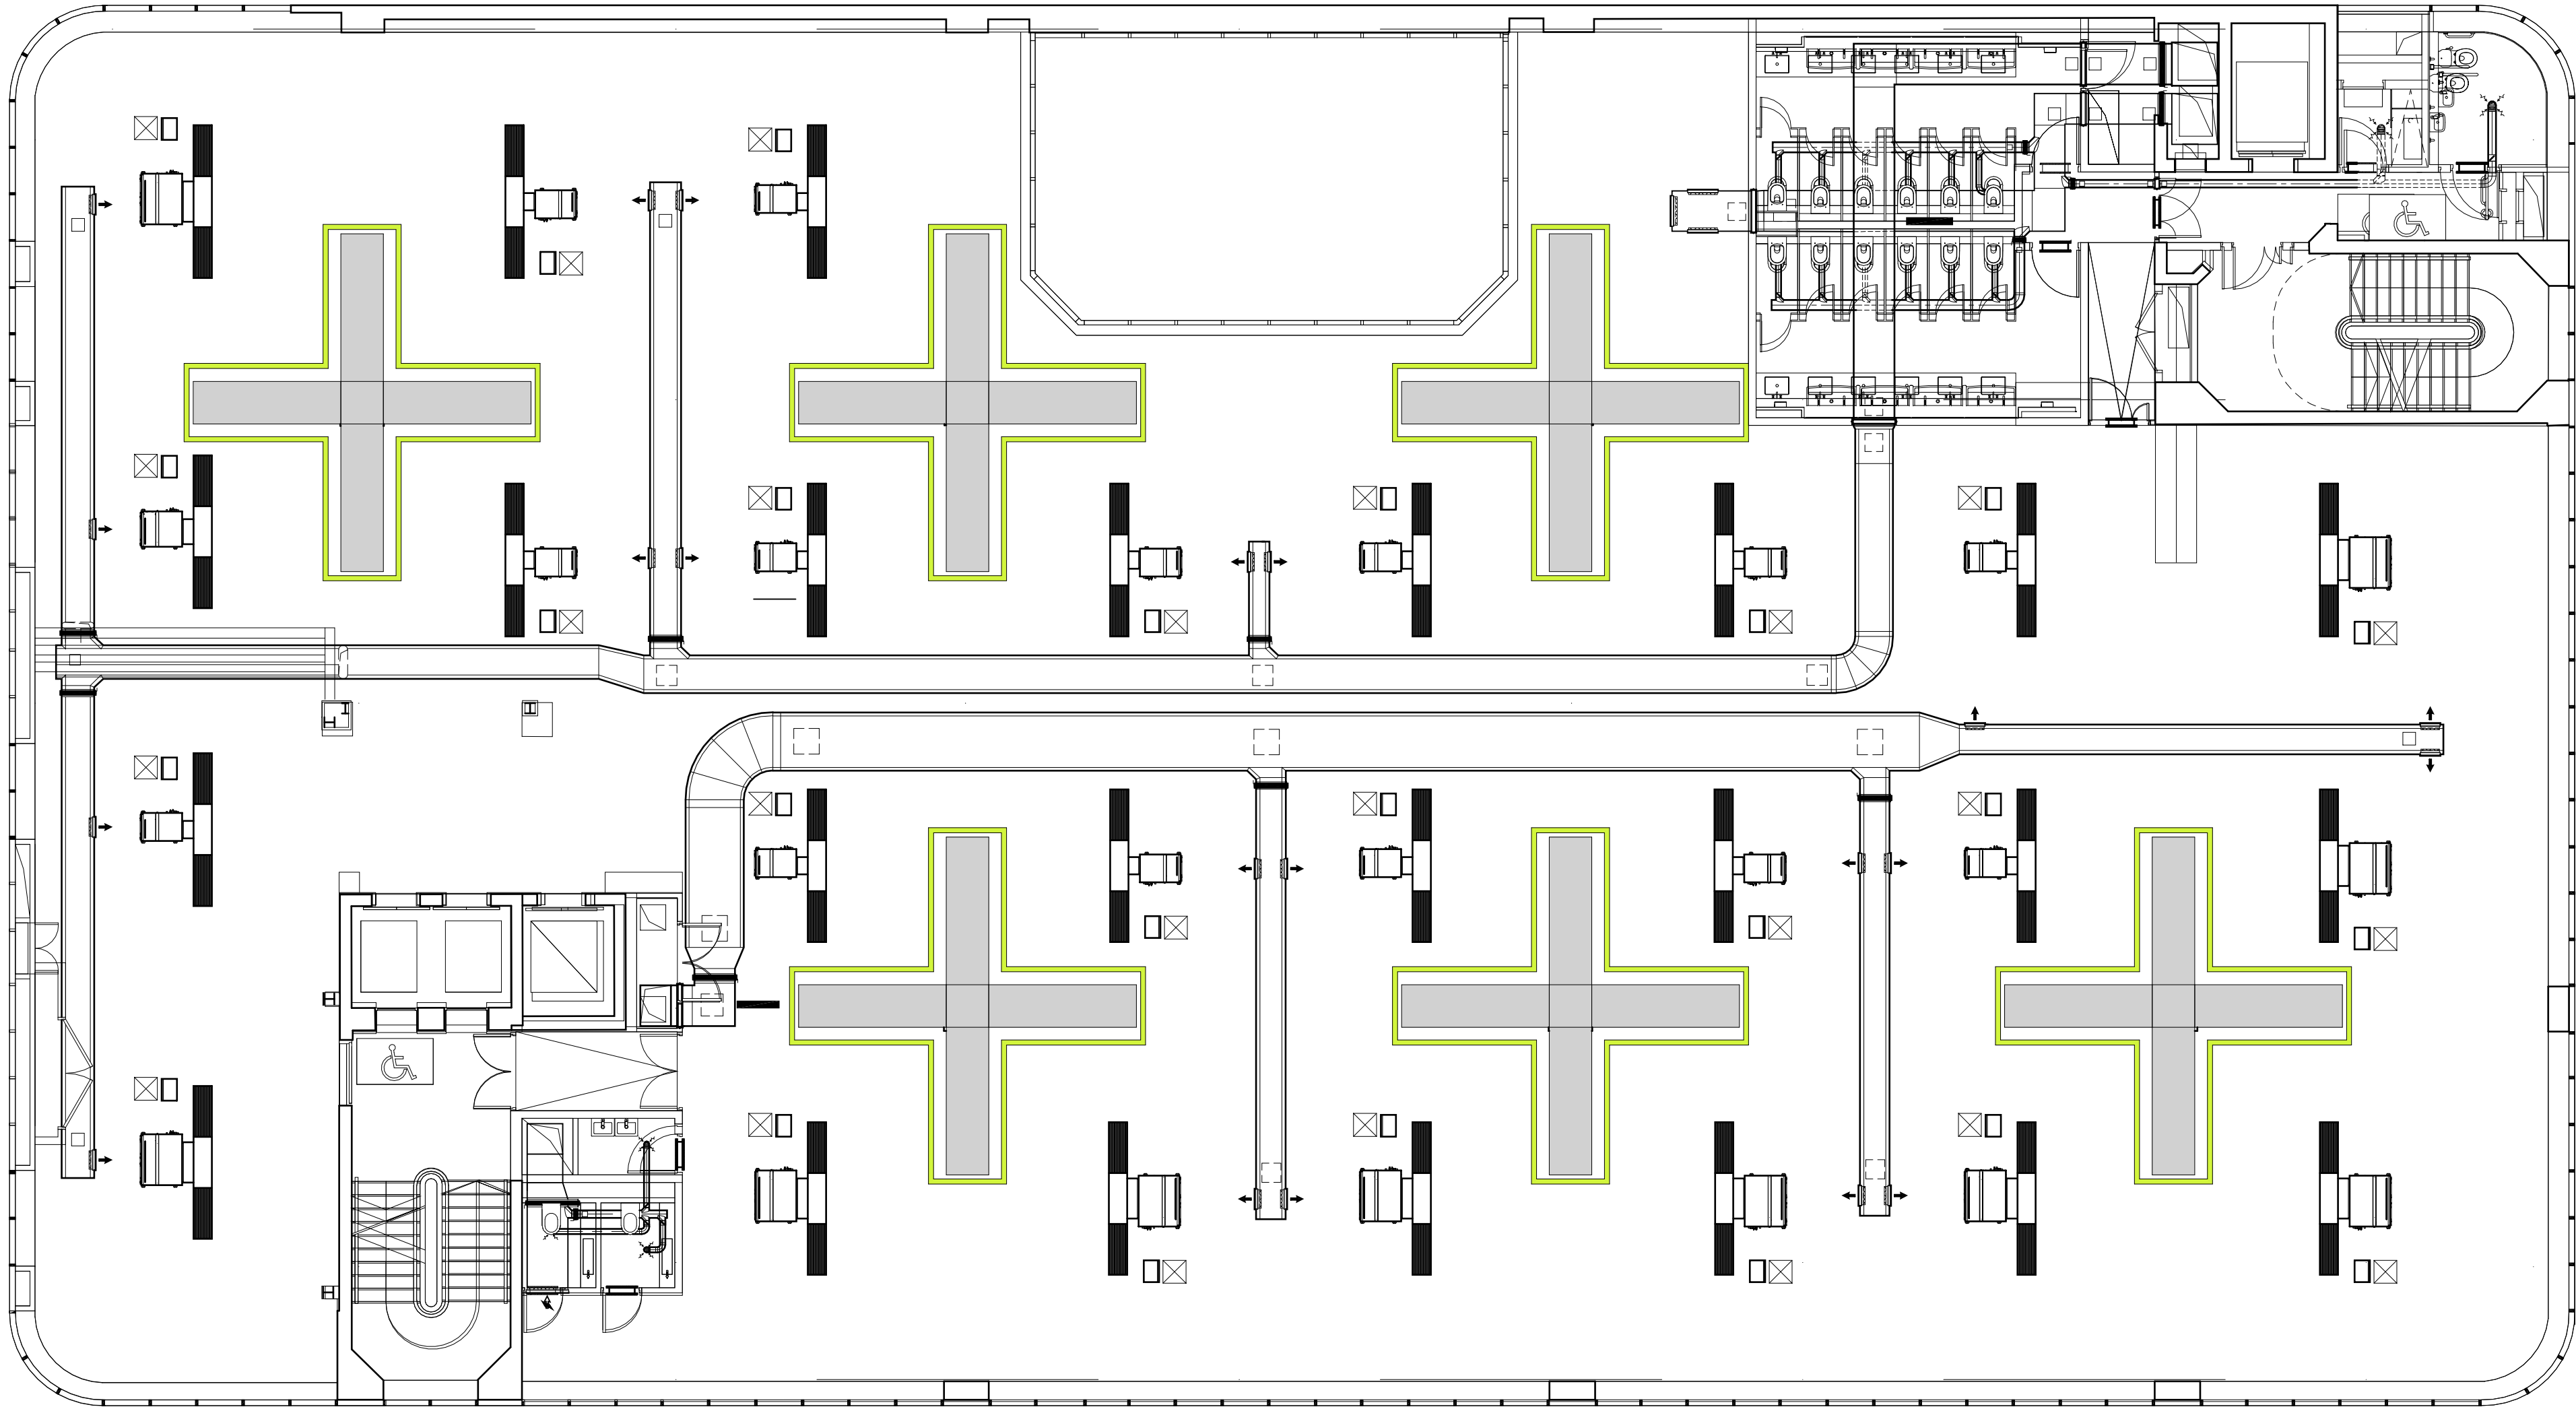

EXISTING - Reflective Ceiling Plan - 3rd Floor

Scale 1 : 100

00	First Issue / Stage 4	02/06/2025
REVISION No	DESCRIPTION	DATE



CLIENT

DF Capital

PROJECT

EXPRESS BUILDING - DFC

SHEET NAME

Existing - Reflective Ceiling Plan - 3rd Floor

SCALE	PROJECT No	REVISION
1 : 100	596133	00
SHEET No		

596133_2A011_SHT_EX_L01