


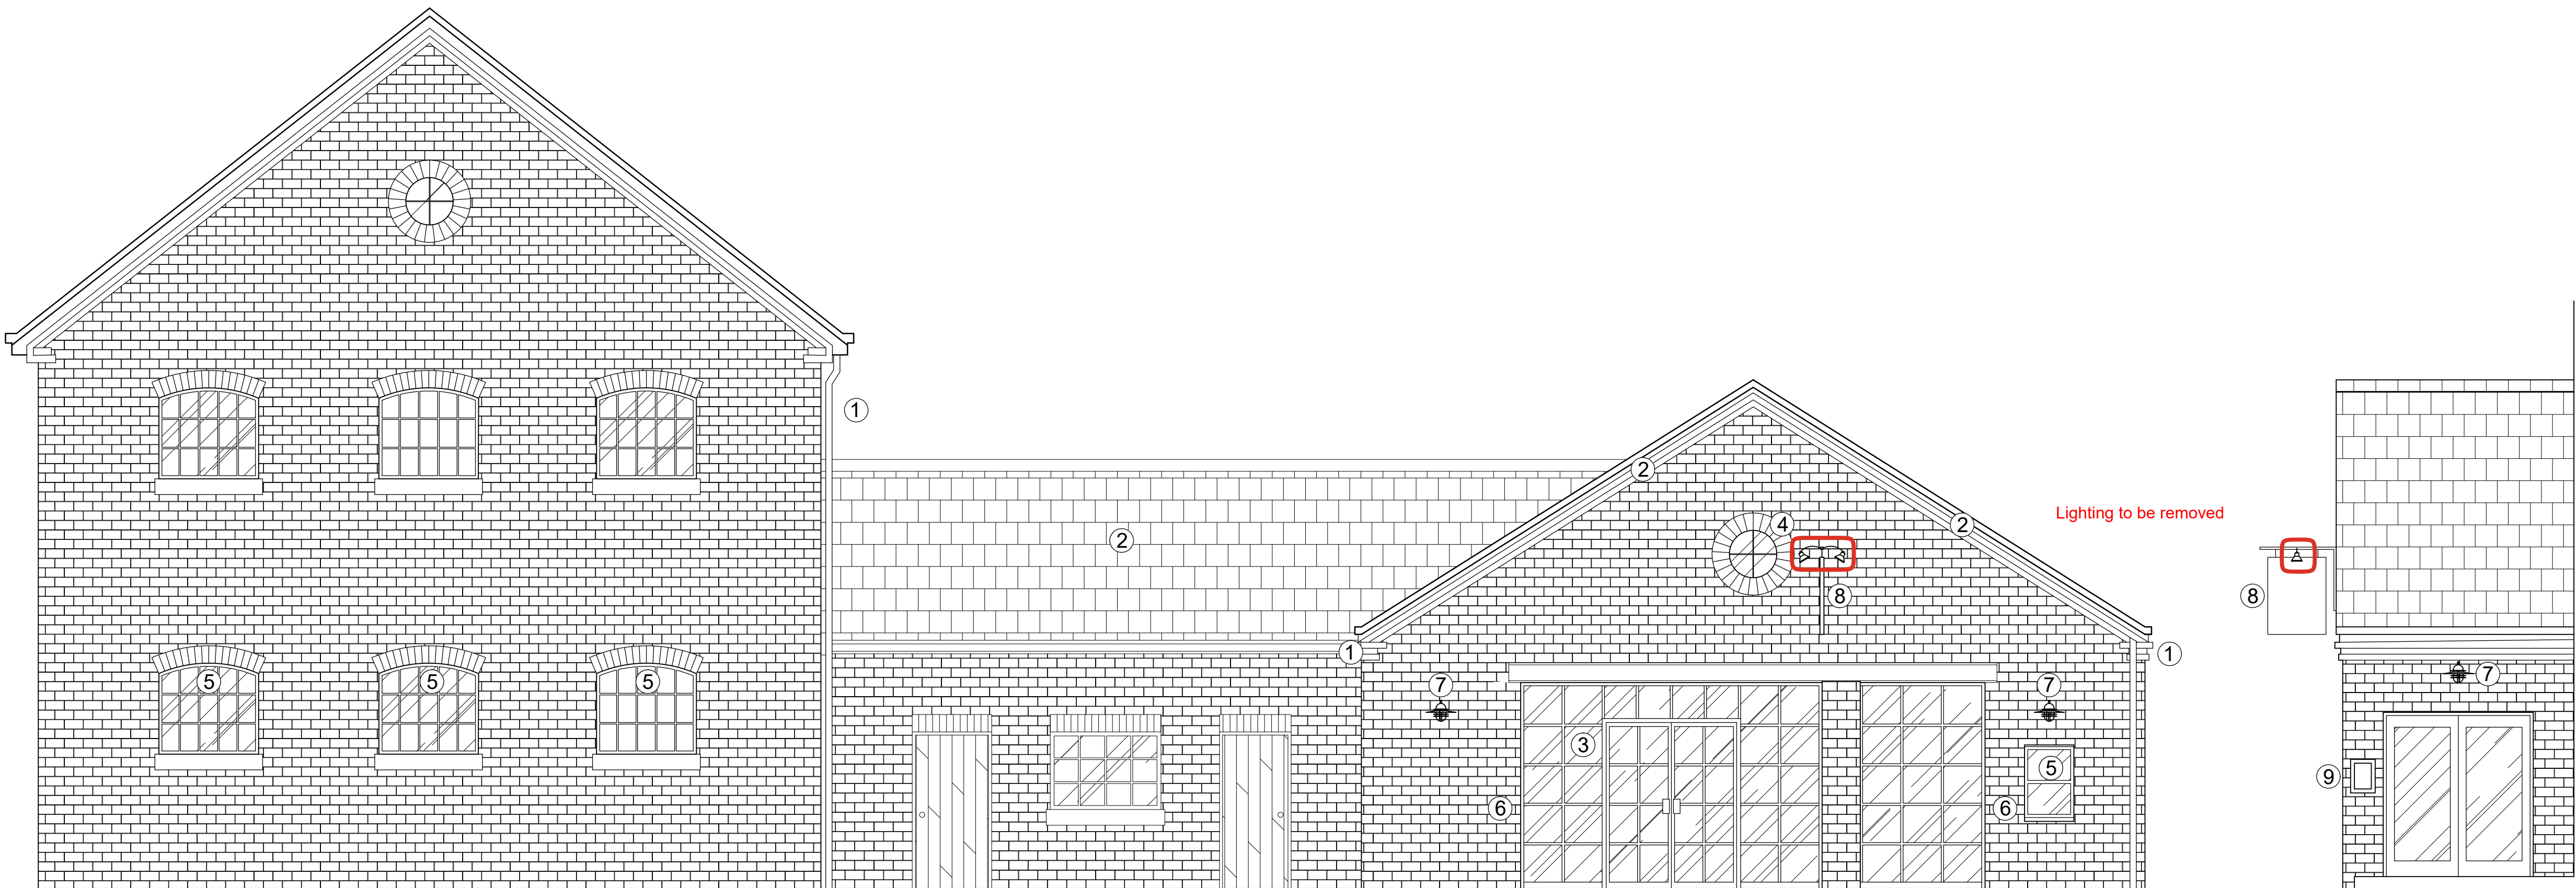

ELEVATION AA

ELEVATION -
SIDE DOOR

All dimensions are to be checked on site, any discrepancies are to be reported to the Architect before work commences.Do not scale from this drawing.

This drawing is to be read in conjunction with all relevant consultants and specialists drawings/ documents, any discrepancies are to be reported to the architect before the affected work commences.

This drawing is copyright.

- ① Original rain water goods to be re installed.
- ② Batons, roof liner to be replaced like for like. Tiles to be welsh slate. (no change in roof height).
- ③ Powder coated, double glazed, crittall shop front to be installed with RSJ exposed above for feature.
- ④ Glazing to be installed to barn window.
- ⑤ All windows double glazed, to be made good and re painted.
- ⑥ Brickwork to be made good around new opening.
- ⑦ External wall mounted light
- ⑧ Illuminated hanging sign
- ⑨ External wall mounted menu box

Rev A	Removed iron gates.	7/05/24
-------	---------------------	---------



Project	
Stables Tavern	
Client	
Allied London	
Drawing	
Elevations AA & Side Door	
Scale	Date
1:50@A1 1:100@A3	18/04/2025
Number	Revision
003	B