



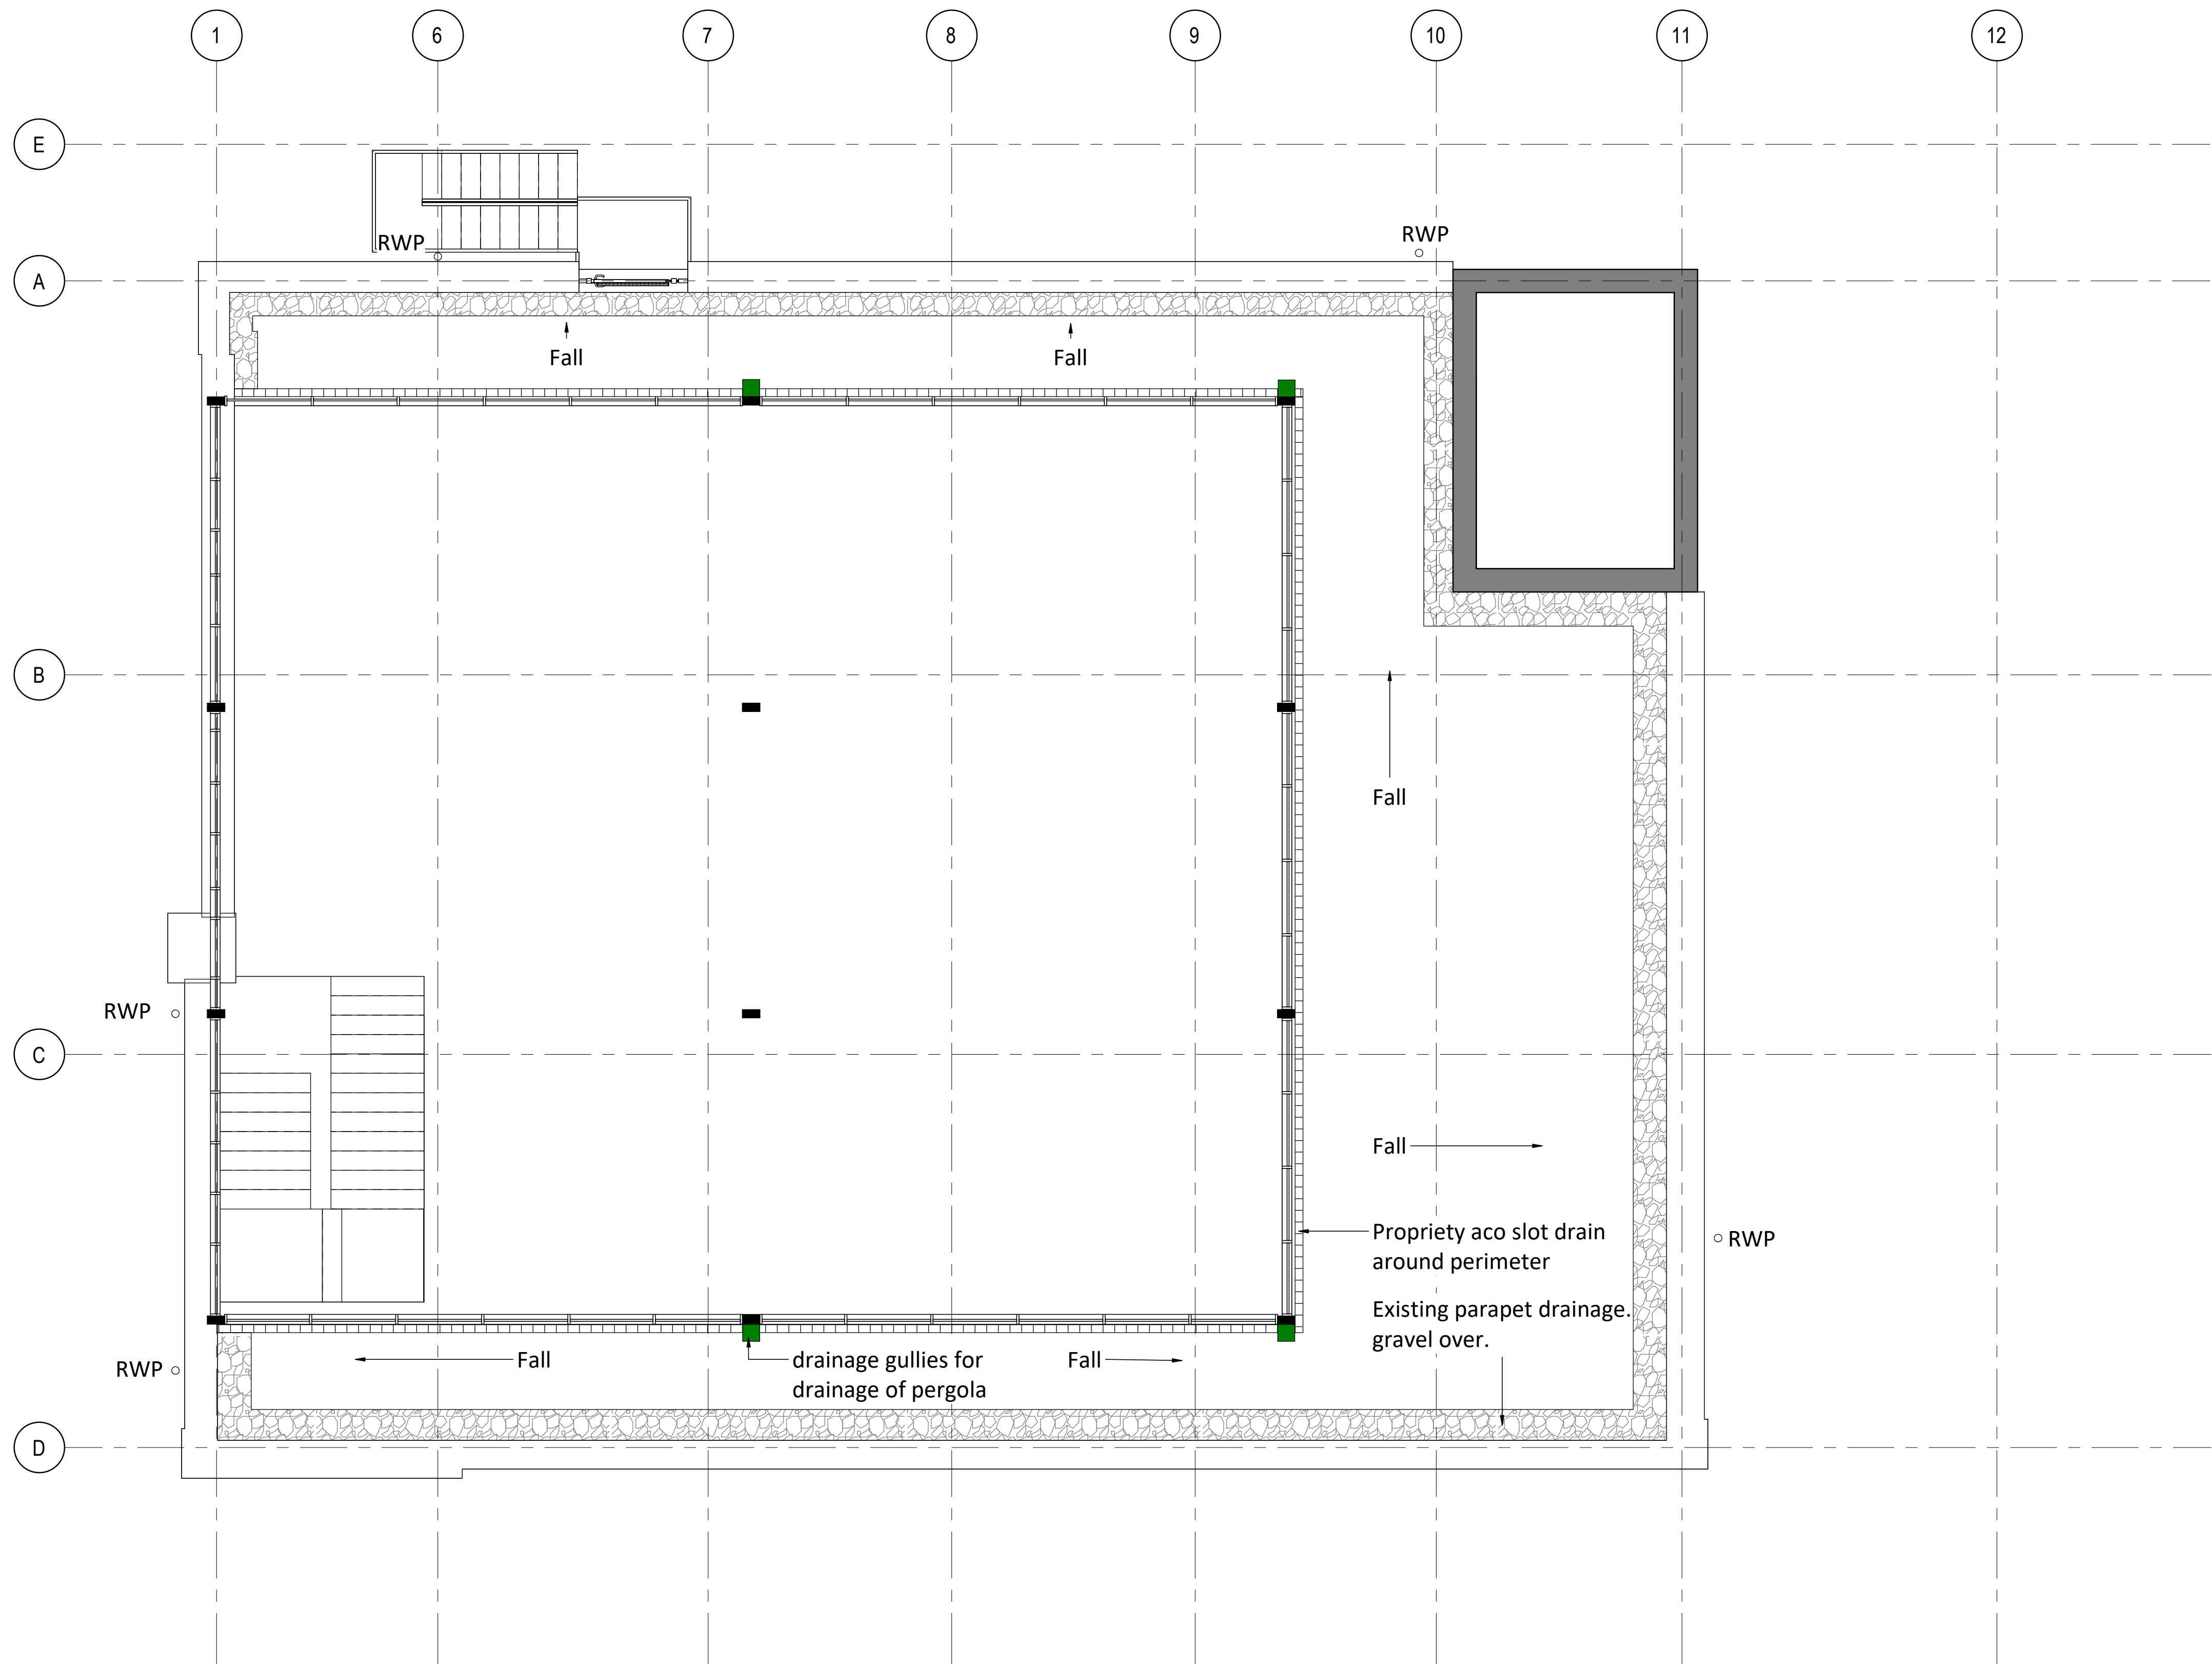

Proposed Level 03 Drainage Plan
1 : 50

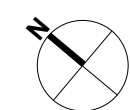

Refer to manufacturers details for water run off pergola.

vertical drainage through hollow column and on to existing roof



Proposed Roof Drainage Plan
1 : 50