



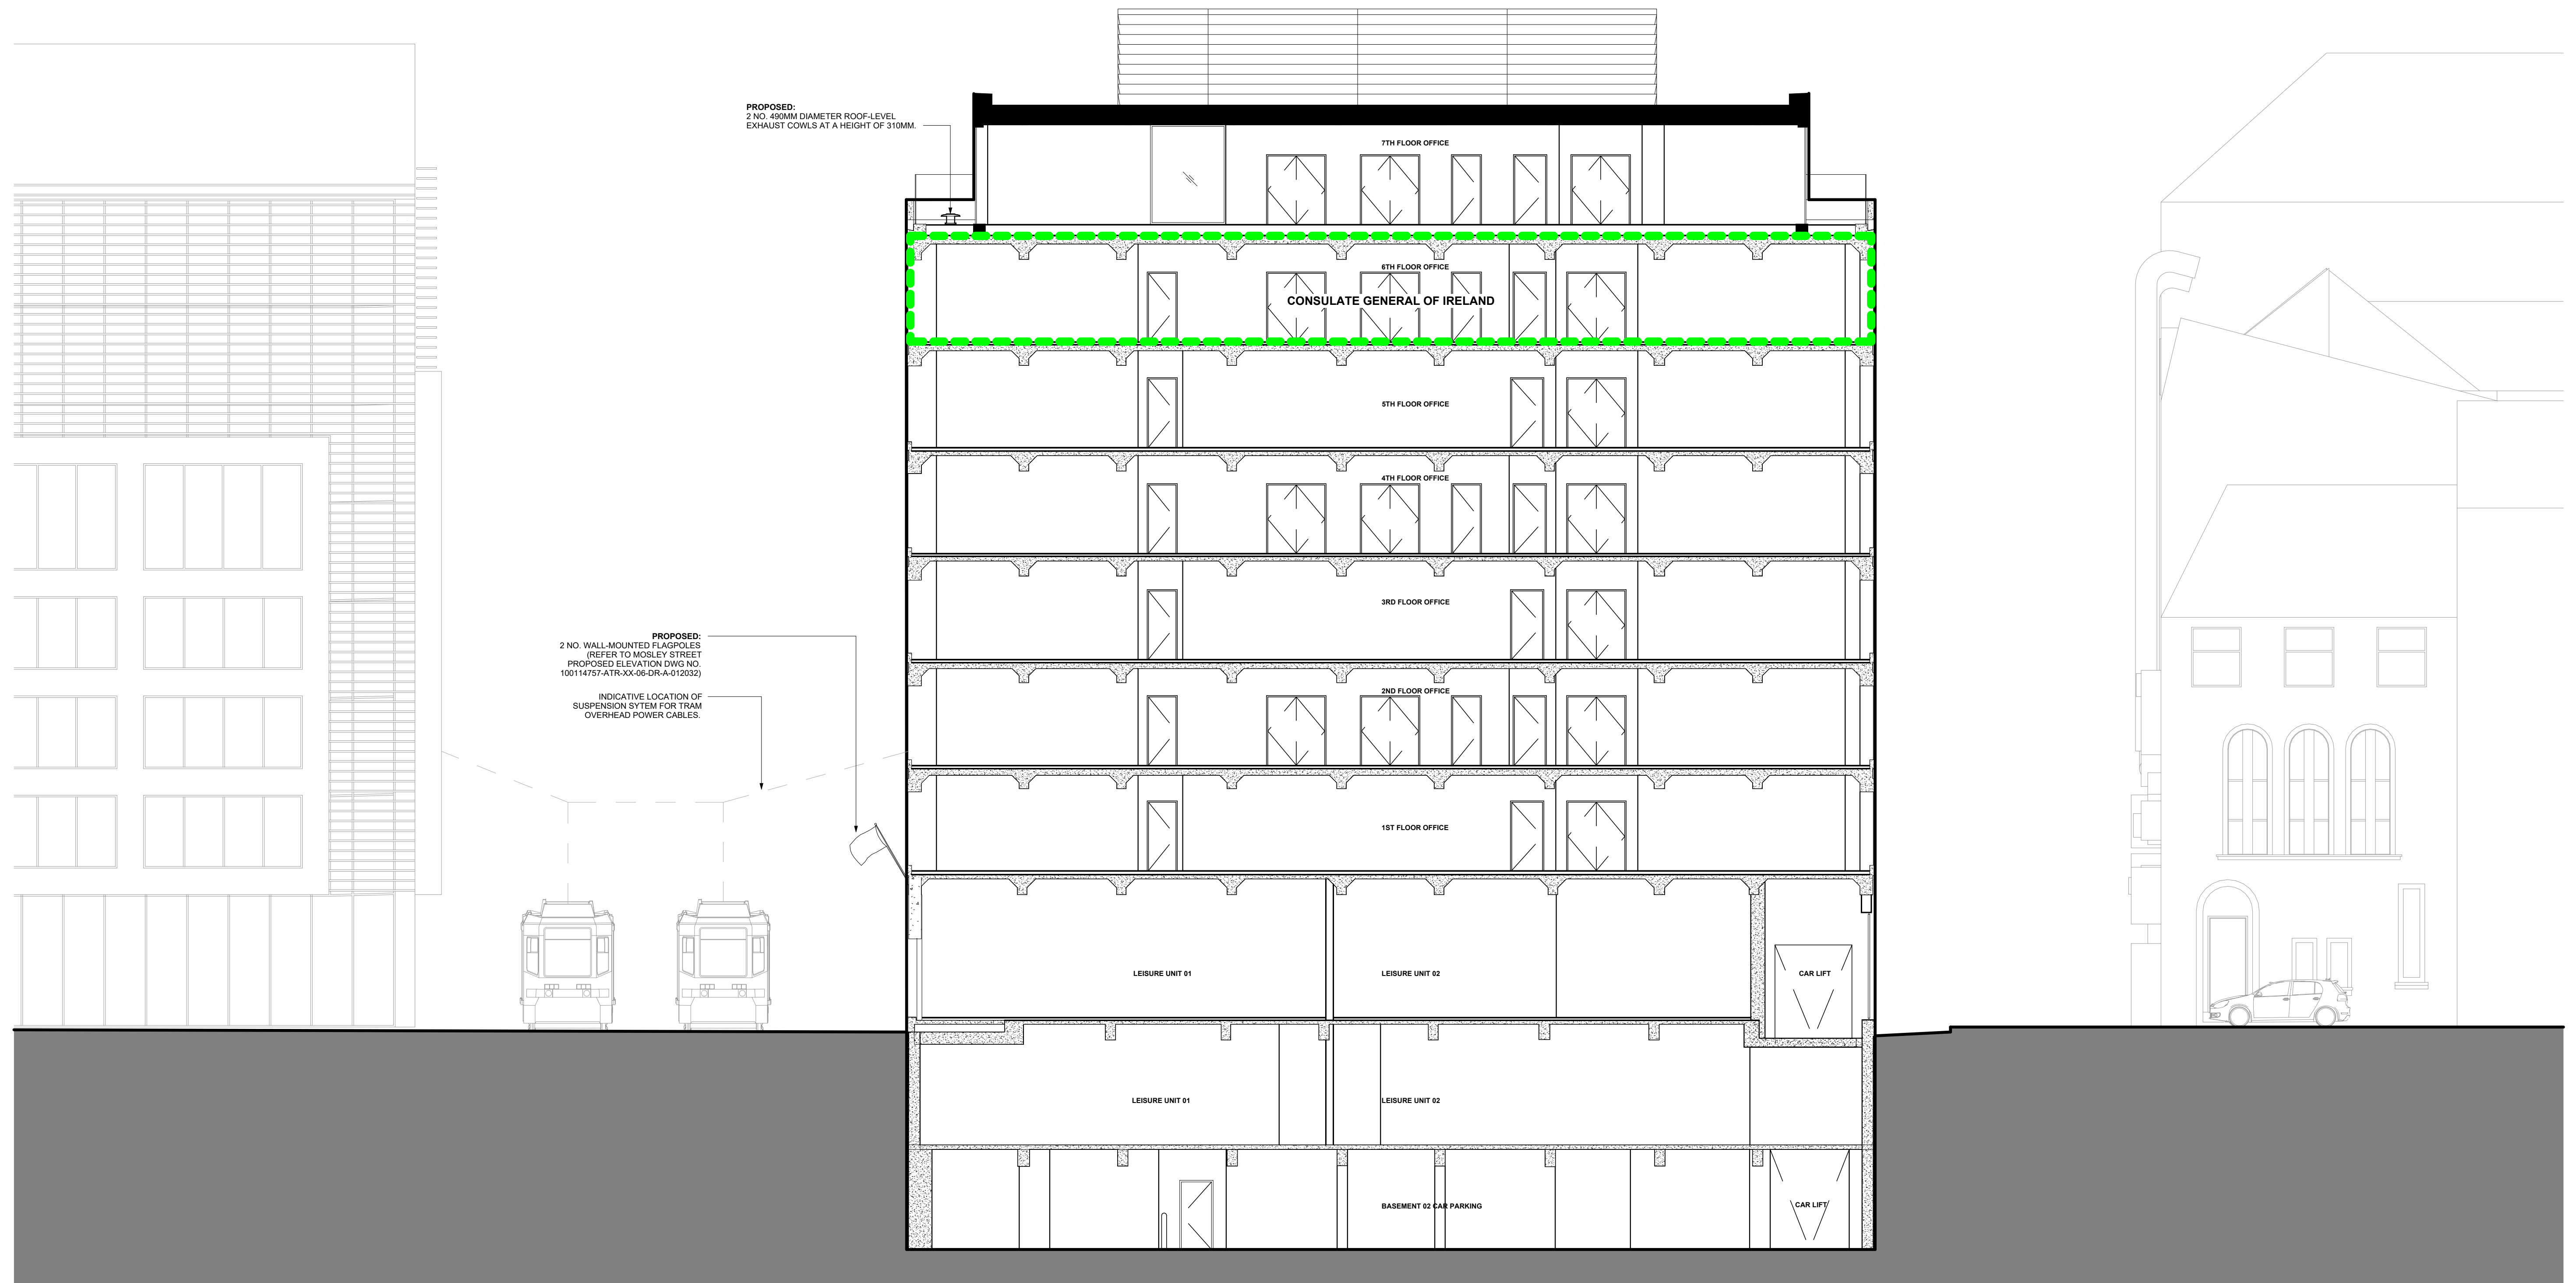

1 Proposed Building Section
1 : 100

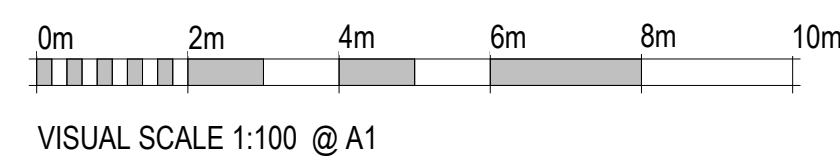

P01	08/08/25	Issued for Planning	SP	NB	S
Rev.	Date	Description	By	Ch'd	App

	Drawing Suitability
--	---------------------

FOR STAGE APPROVAL

Status	S4
--------	-----------

Project Title	Consulate General of Ireland, Manchester
---------------	--

 AtkinsRéalis

Drawing Title	Proposed Section
---------------	------------------

	Client
--	--------

Department of Foreign Affairs



An Roinn Gnóthaí Eachtracha
Department of Foreign Affairs

www.atkinsréalis.com

Scale	Designed SP	Drawn SP	Checked SC	Authorised NB
Original Size A1	Date 11/07/2025	Date 11/07/2025	Date 11/07/2025	Date 11/07/2025
Drawing Number 100114757-ATR-XX-ZZ-DR-AR-013011				Revision P01