


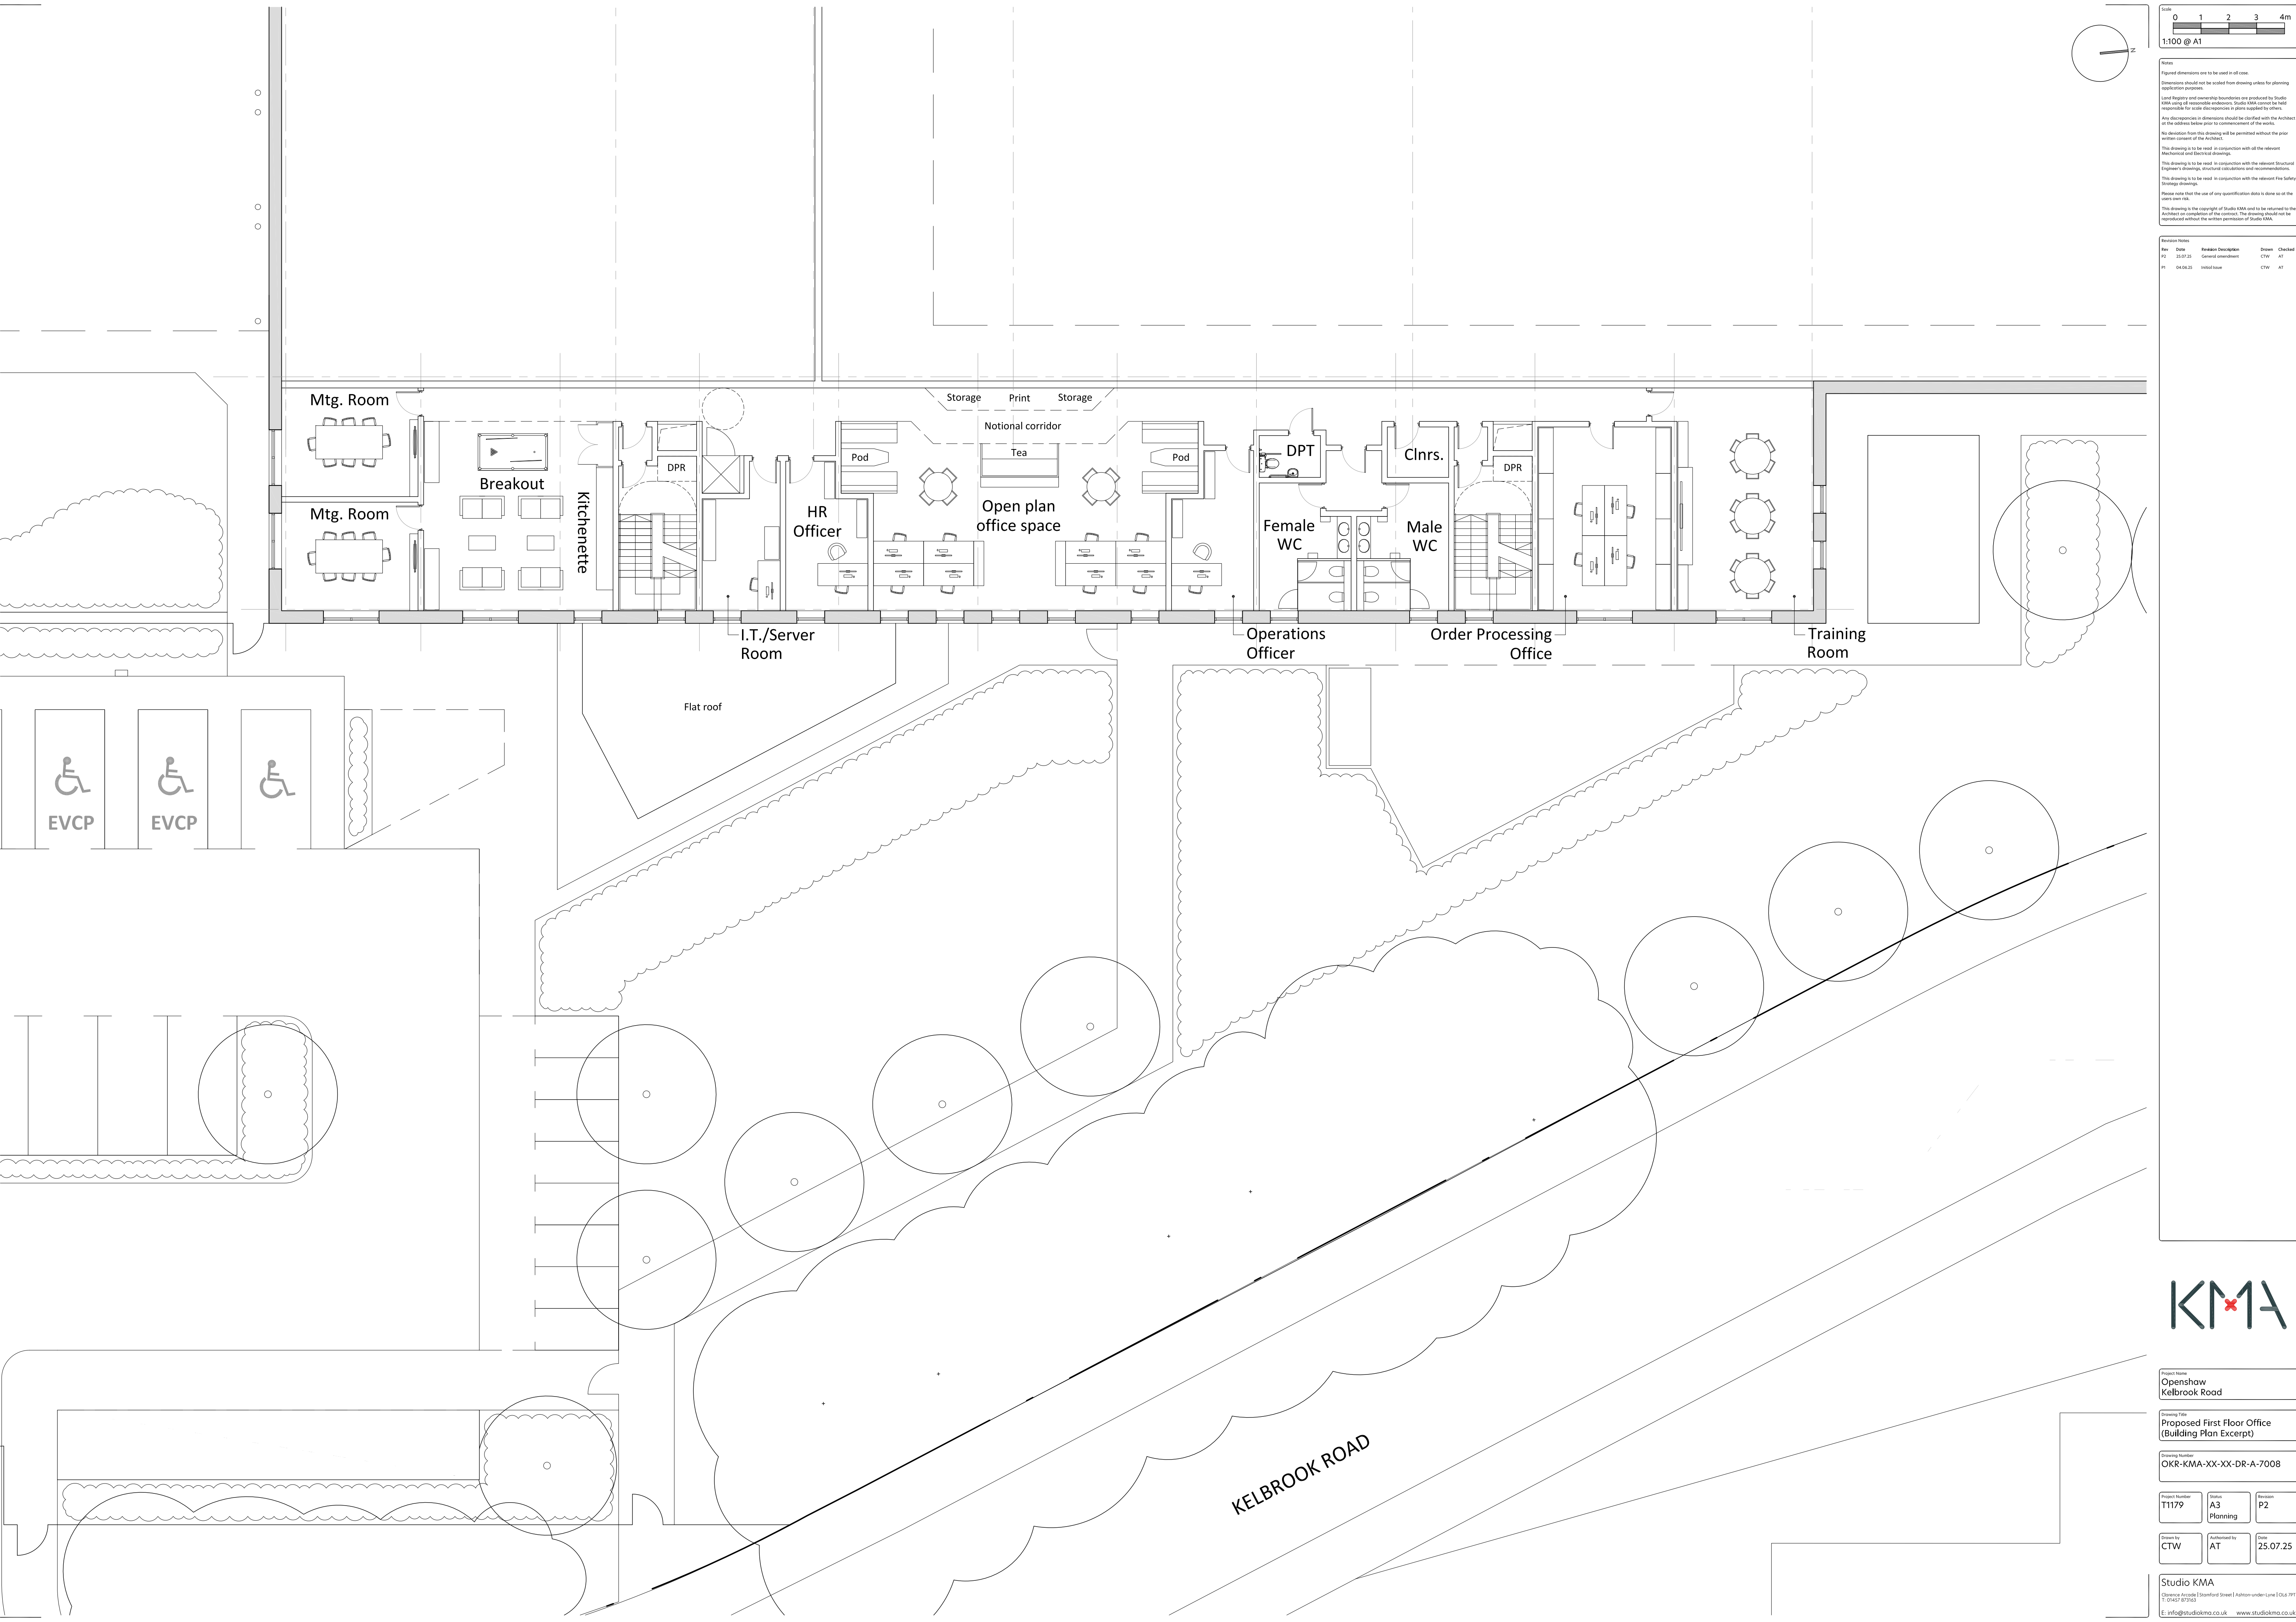

01234m

1:100 @ A1

Notes

Figured dimensions are to be used in all cases.

Dimensions should not be used from drawing unless for planning application purposes.

Level figures and overall dimensions are provided for Studio KMA's use only and are not to be used for construction purposes. Studio KMA cannot be held responsible for any discrepancies in dimensions or dimensions in plans supplied by others.

Any discrepancies in dimensions should be clarified with the Architect at the address below prior to commencement of the works.

No deviation from this drawing will be permitted without the prior written consent of the Architect.

This drawing is to be used in conjunction with all the relevant Mechanical and Electrical drawings.

This drawing is to be used in conjunction with the relevant Structural Engineer's drawings, structural calculations and recommendations.

This drawing is to be used in conjunction with the relevant Fire Safety Strategy drawings.

Please note that the use of any quantification data is done so at the client's own risk.

This drawing is the copyright of Studio KMA and is to be returned to the Architect on completion of the contract. The drawing should not be reproduced without the written permission of Studio KMA.

Revision Notes					
Rev	Date	Revision Description	Drawn	Checked	
P2	25.07.25	General dimensions	CTW	AT	
P1	04.06.25	Initial issue	CTW	AT	

KMA

Project Name

Openshaw
Kelbrook Road

Drawing Title

Proposed First Floor Office
(Building Plan Excerpt)

Drawing Number

OKR-KMA-XX-XX-DR-A-7008

Project Number

T1179

Status

A3
Planning

Revision

P2

Drawn by

CTW

Authorised by

AT

Date

25.07.25

Studio KMA

Cherwell House | Stanford Street | Ashburton, Devon | PL26 9PP

T: 01457 873343

E: info@studiokma.co.uk

www.studiokma.co.uk