


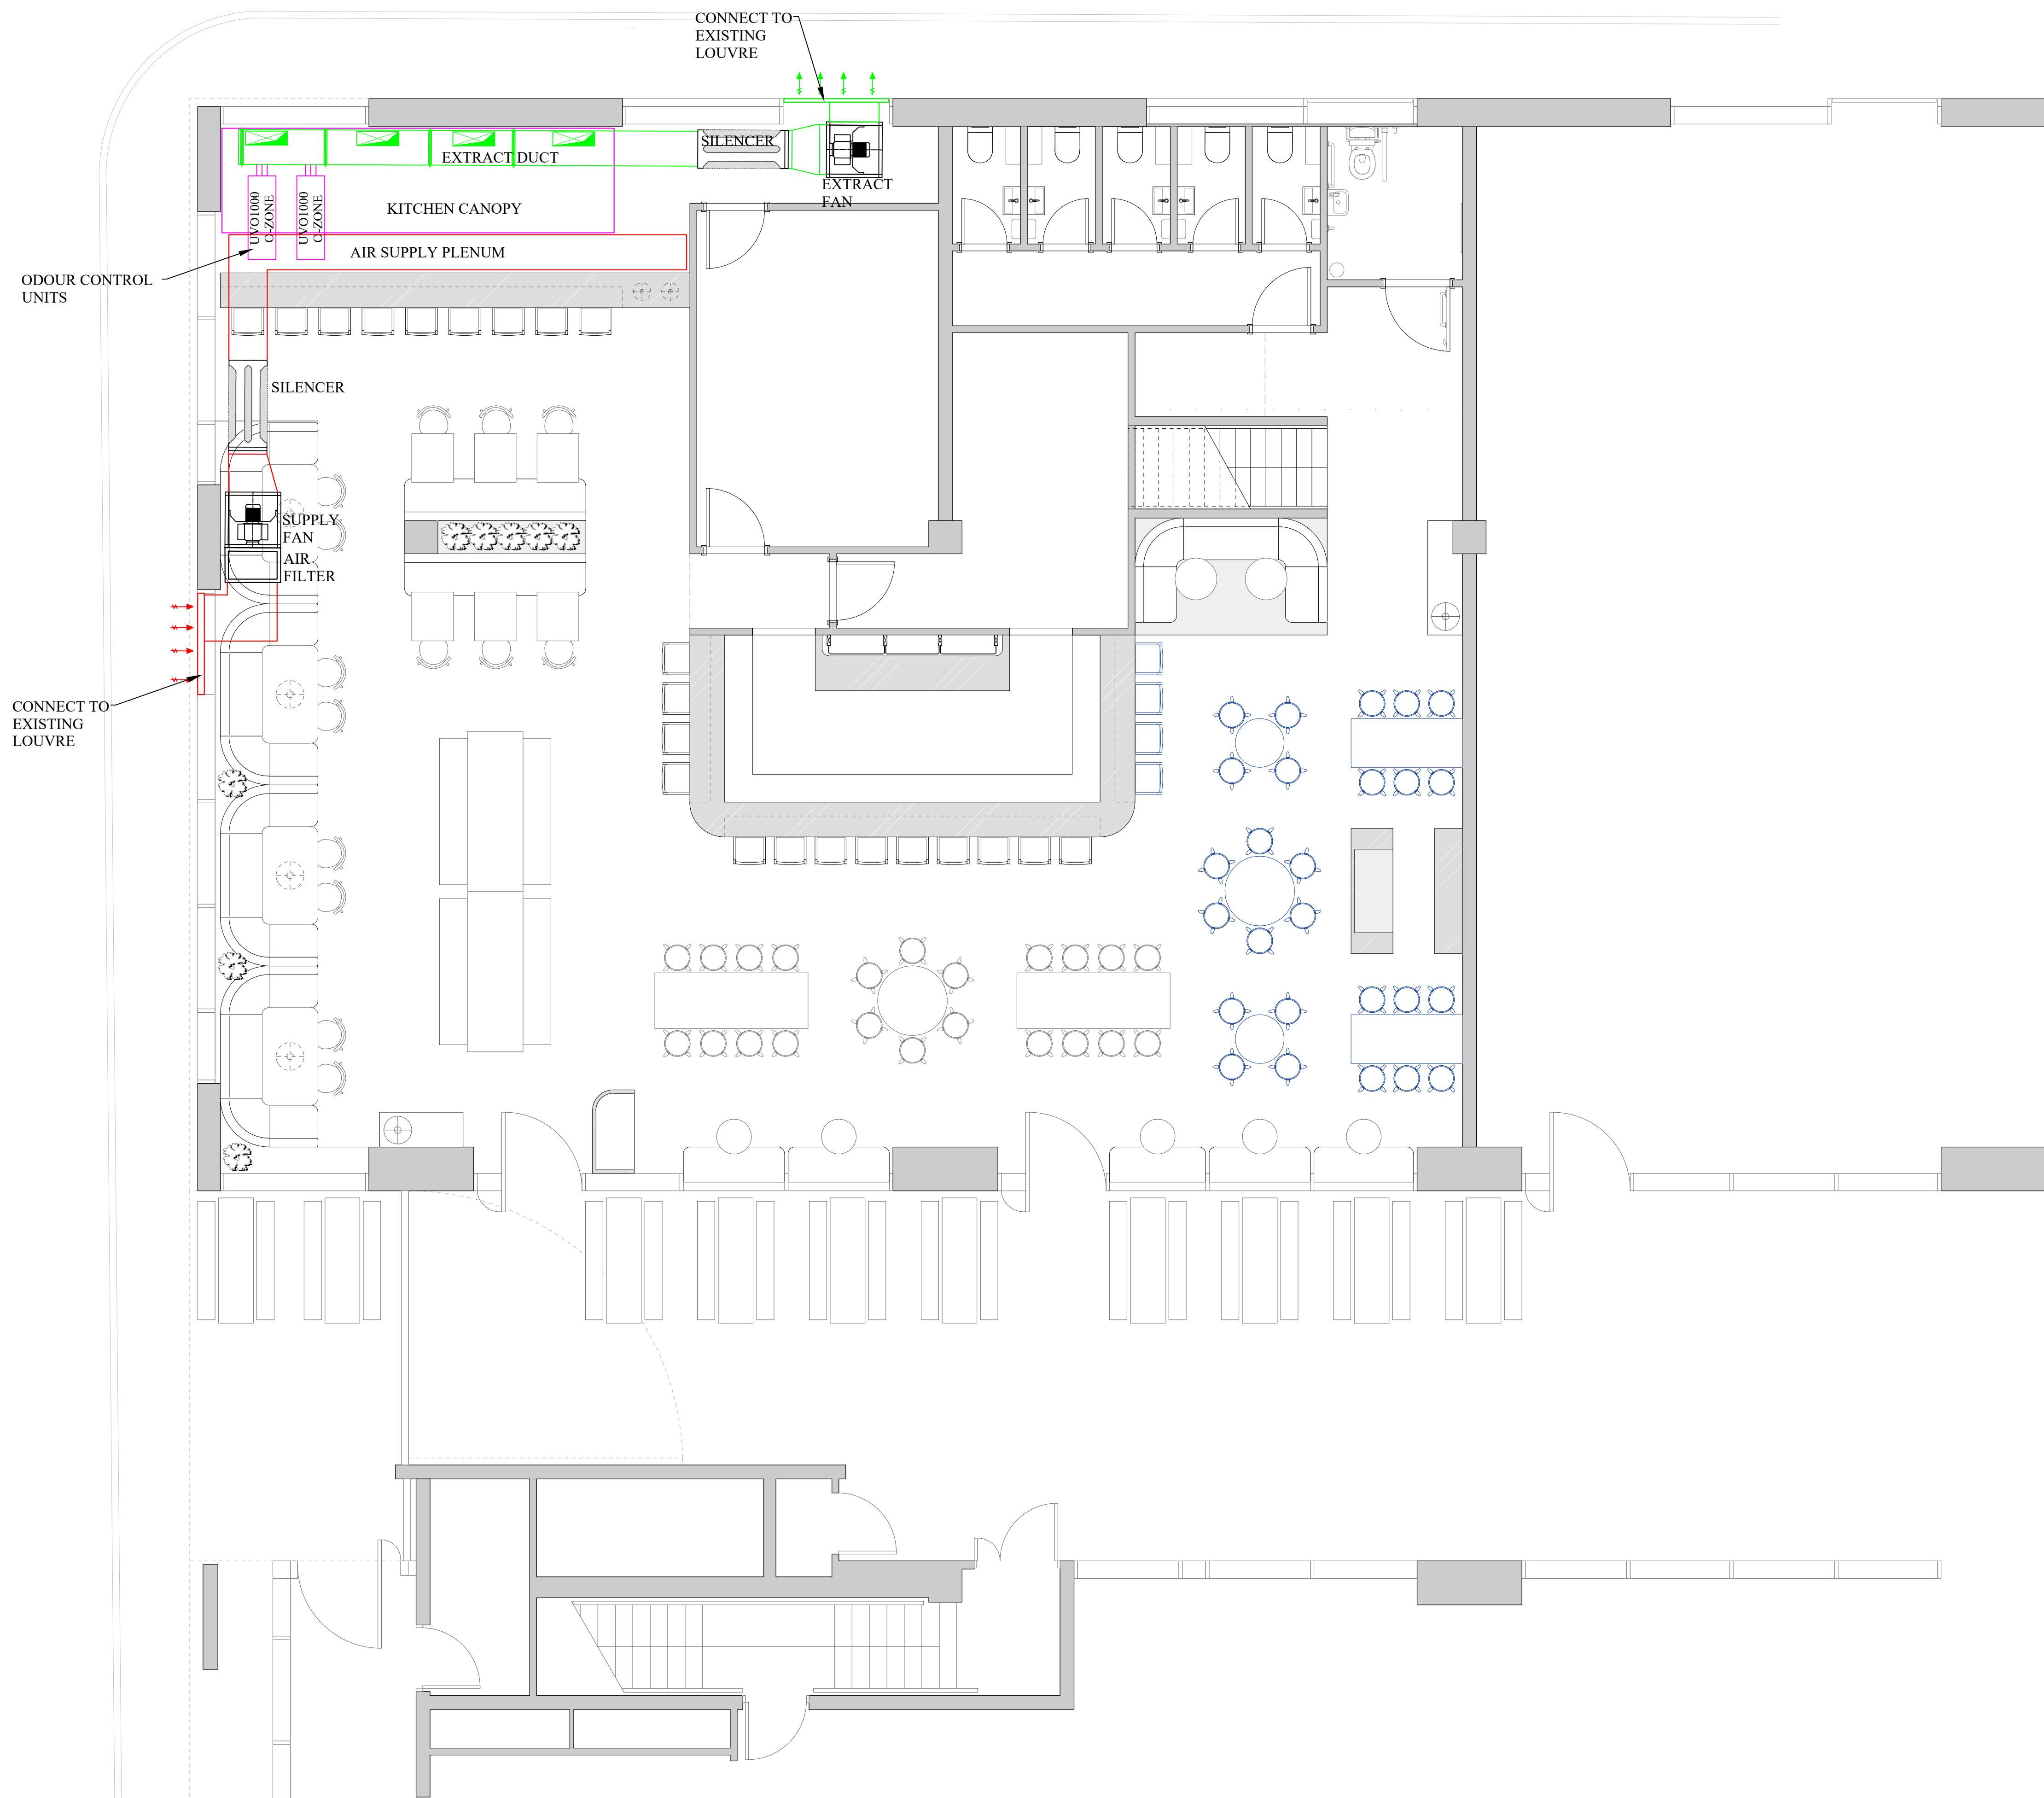

Rev	Date	Description
Client: WANT STUDIOS		
Job Title: THE HIVE 51 LEVER STREET MANCHESTER, M1 1FN		
Dwg Title: KITCHEN VENTILATION SYSTEMS		
Date:	15/09/2025	Drawn By: CJA
Scale:	1:50 @ A1	Checked By:
Dwg No:	0176-00	Rev: -
APL mechanical services Abbey Plumbing Ltd 3 Whitehills Drive Whitehills Business Park Blackpool, FY4 5LW Tel: 01253 698 159 Email: admin@aplmechanical.co.uk		