
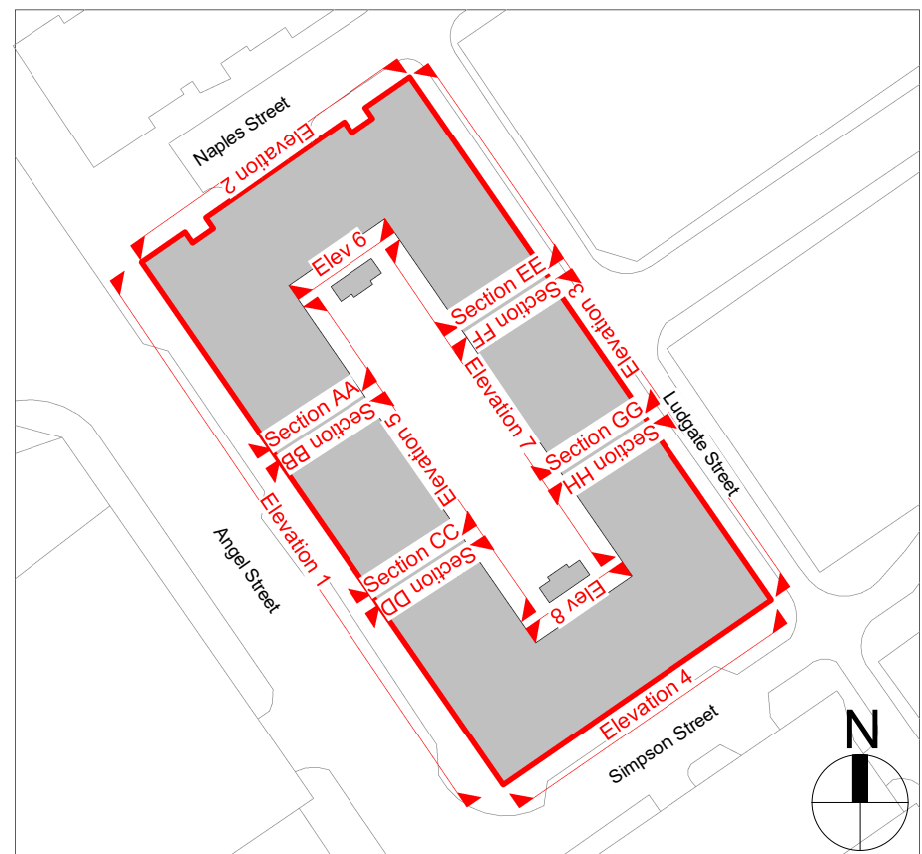


DRAWINGS CAN BE SCALED FOR PLANNING ONLY. DO NOT SCALE FOR ANY OTHER PURPOSE. ALL DIMENSIONS TO BE CHECKED ON SITE AND ANY DISCREPANCIES TO BE NOTIFIED TO THE ARCHITECT IMMEDIATELY

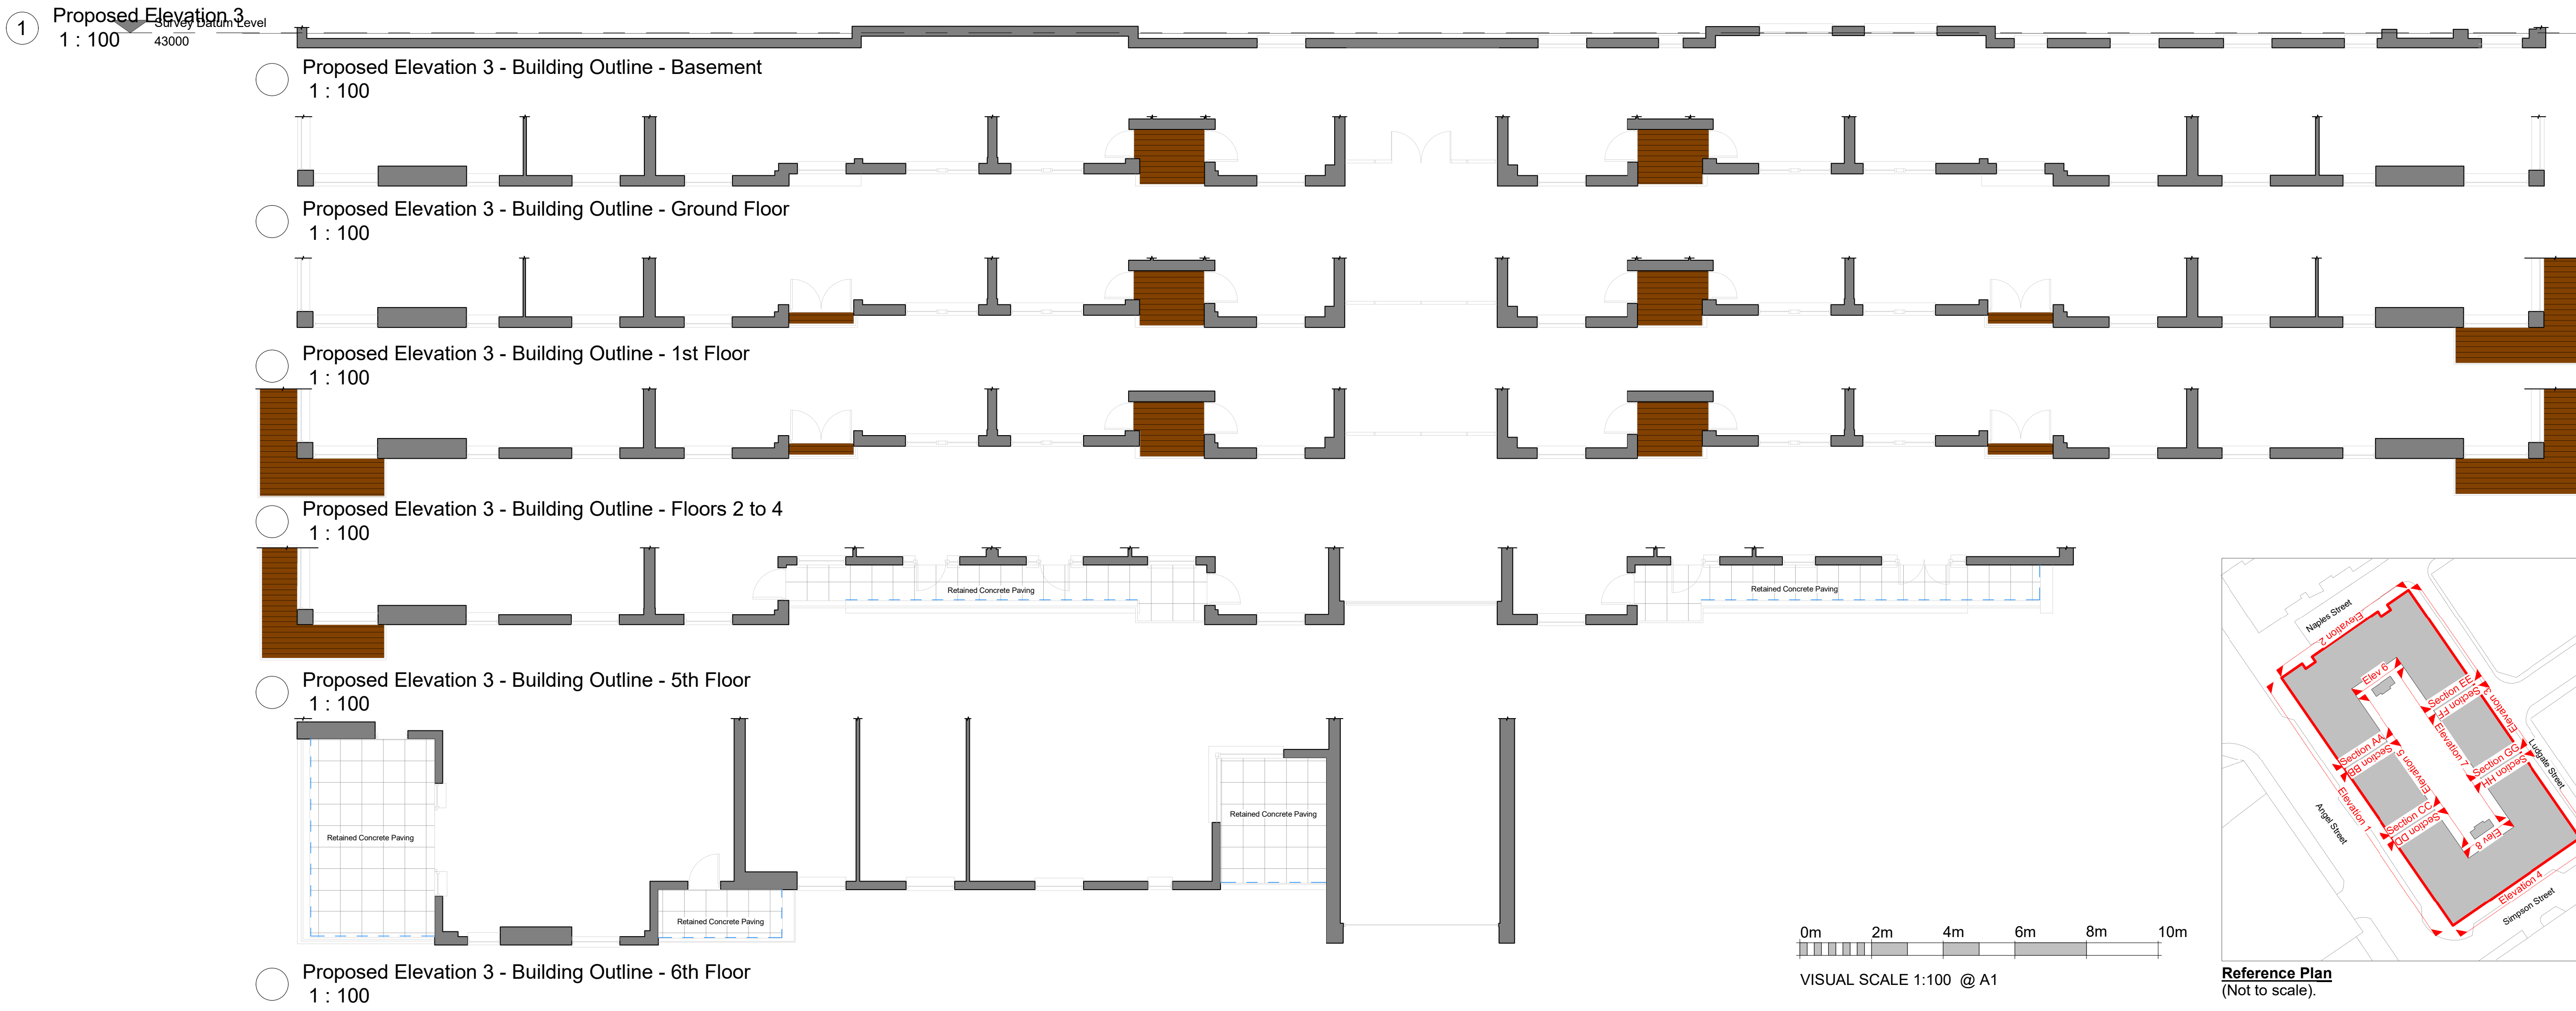

P5	MO	06/10/25	WT03b cladding product spec updated
P4	KM	18/07/25	Issued For Planning Approval
P3	KM	07/07/25	Preliminary Planning Pack Issued For Comment
P2	KM	04/07/25	Issued For Comment
P1	KM	25/06/25	Planning Draft Issued For

Revision Schedule			
			
West Sussex / London / Dublin T. 01342 410242			
info@cowan-architects.co.uk www.cowan-architects.co.uk			
Job:	The Linx Building		
Client:	Guildmore		
Address:	25 Simpson Street, Manchester, M4 4AS		
Drawing:	Proposed Elevation 3		