


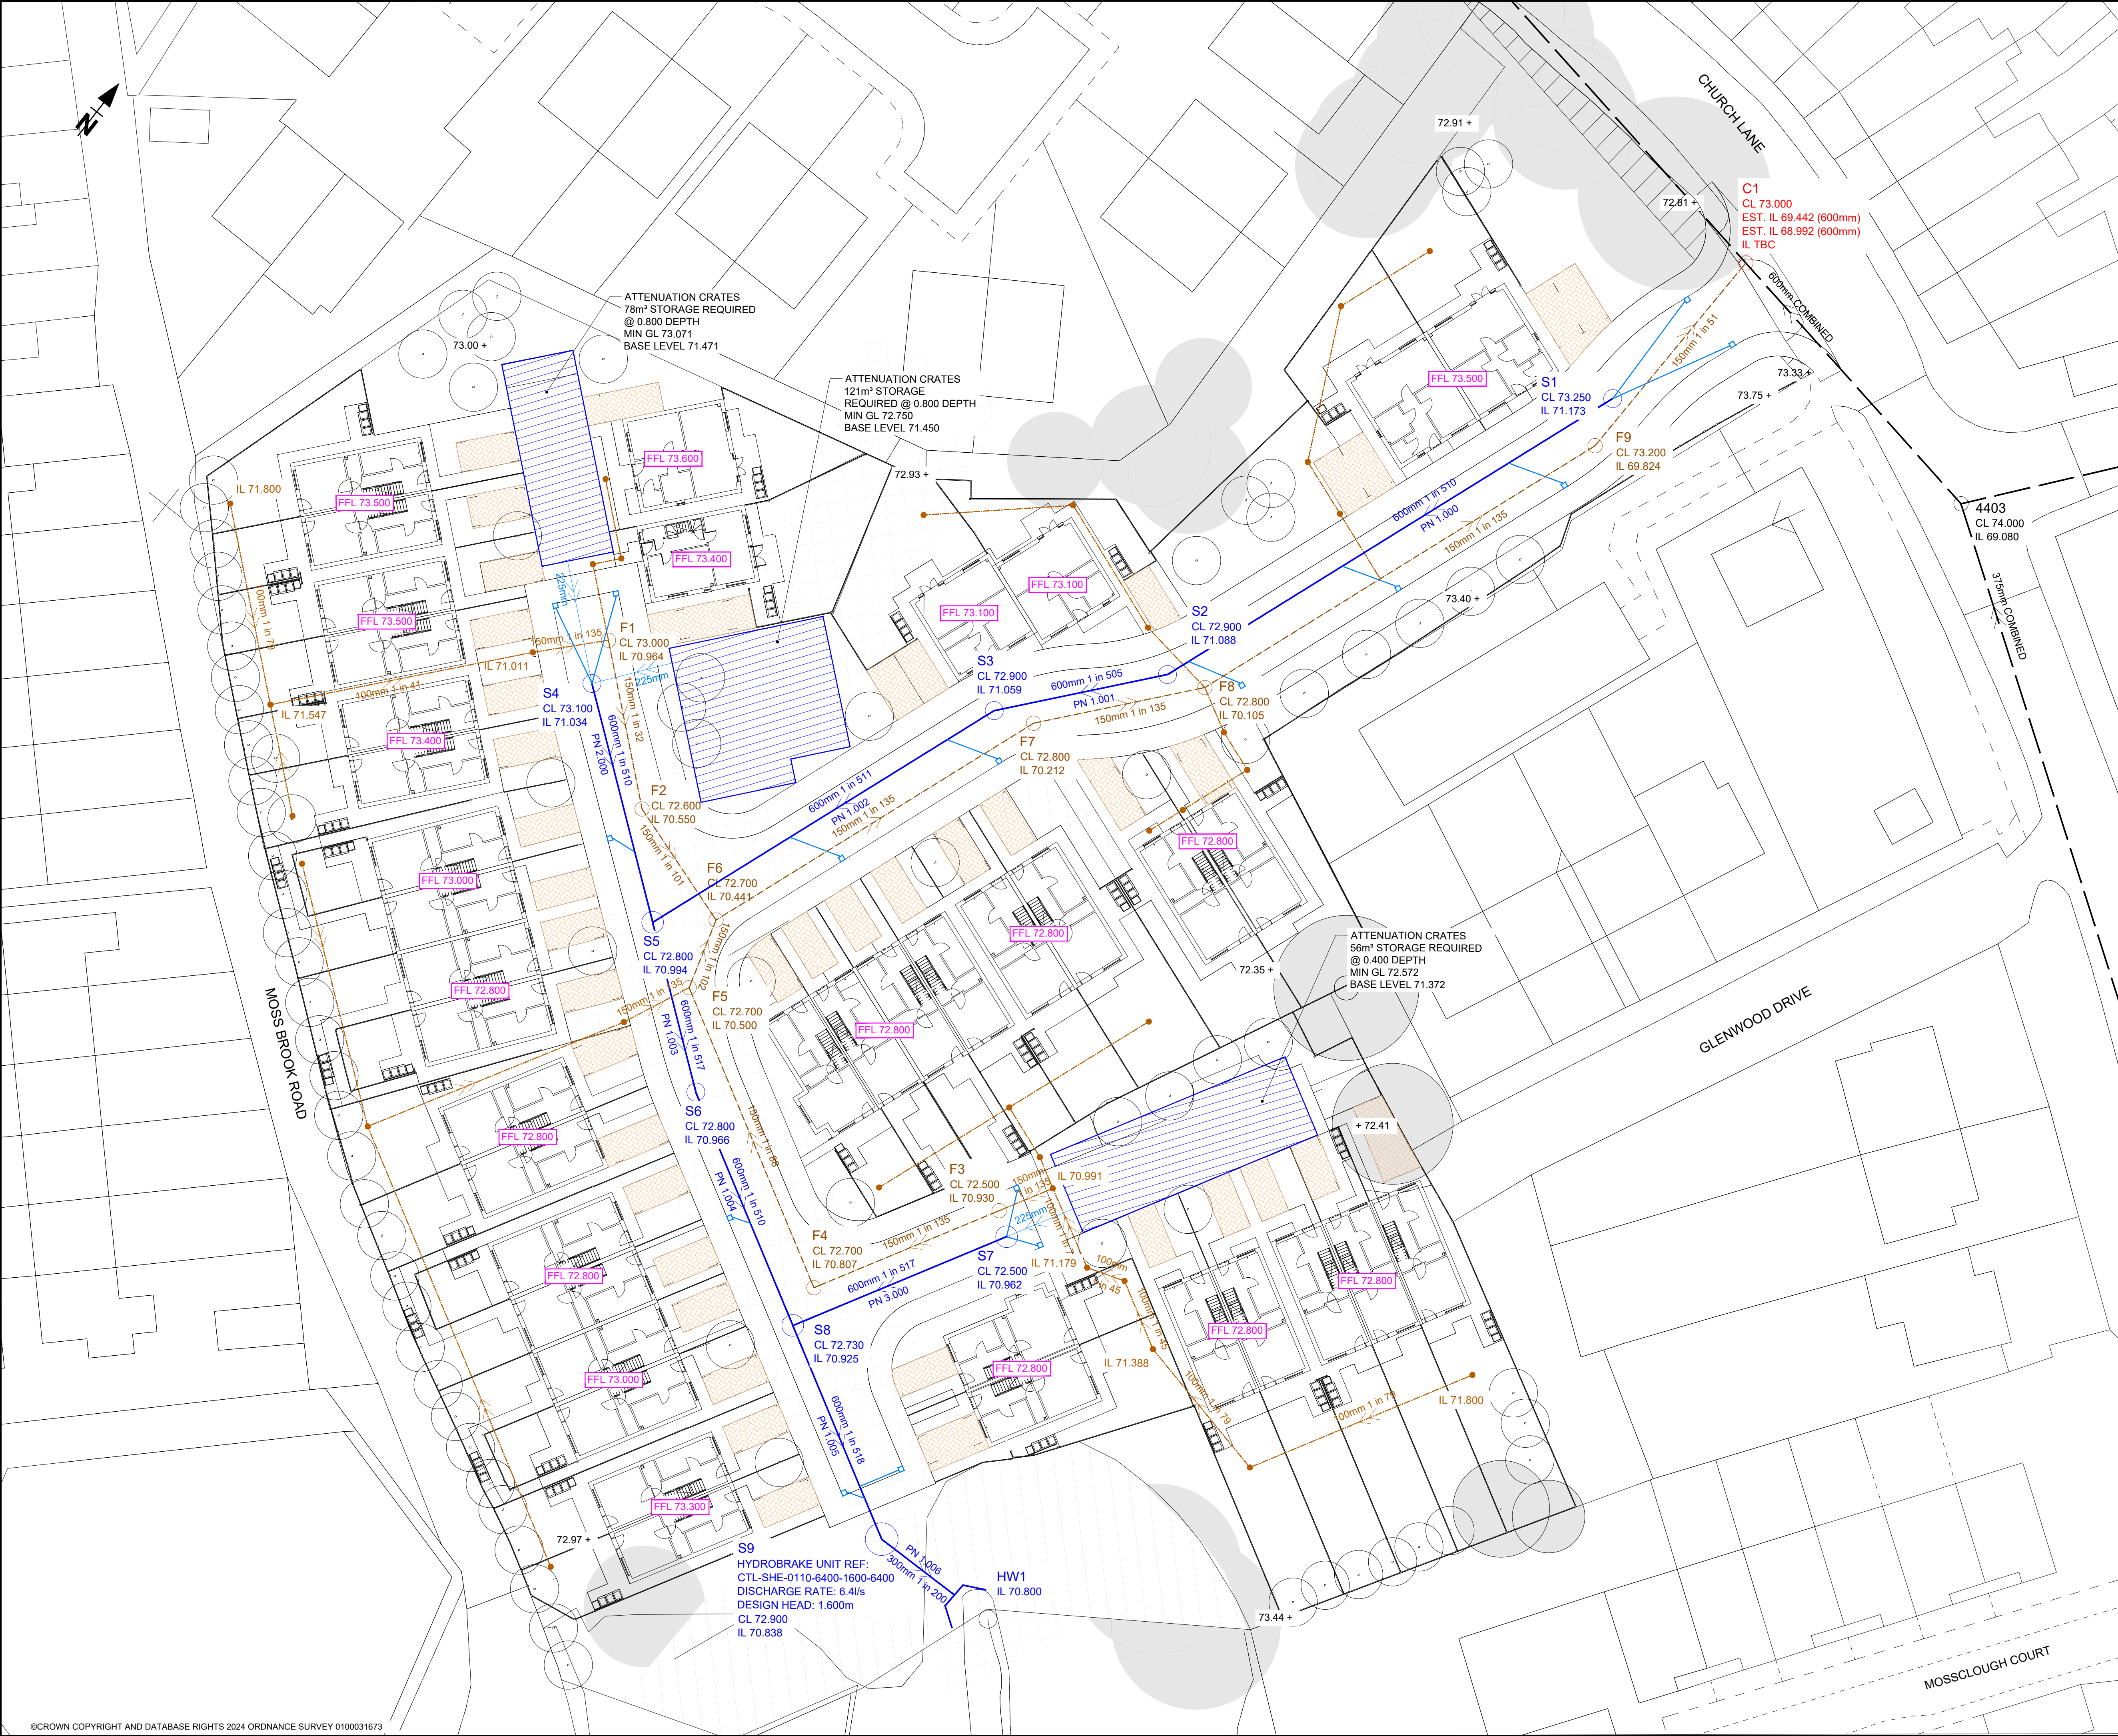

THIS DOCUMENT HAS BEEN PREPARED IN ACCORDANCE WITH THE SCOPE OF INSPIRE DESIGN & DEVELOPMENT LTD'S APPOINTMENT WITH ITS CLIENT AND IS SUBJECT TO THE TERMS OF THAT APPOINTMENT. INSPIRE DESIGN & DEVELOPMENT LTD ACCEPTS NO LIABILITY FOR ANY USE OF THIS DOCUMENT OTHER THAN BY ITS CLIENT AND ONLY FOR THE PURPOSES FOR WHICH IT WAS PREPARED AND PROVIDED. © INSPIRE DESIGN & DEVELOPMENT LTD 2024

NOTES:

- DO NOT SCALE FROM THIS DRAWING.
- ALL MEASUREMENTS ARE IN METERS UNLESS OTHERWISE STATED.
- DRAWING NOT ISSUED FOR CONSTRUCTION.
- SITE LAYOUT PROVIDED BY BTP ARCHITECTS DWG No. CL-BTP-00-SP-DR-A-4450_105.3 Rev 3
- LOCATION OF SVPs TO BE CONFIRMED BY THE ARCHITECT
- PROPOSED EXTERNAL WORKS LEVELS TO BE CONFIRMED AT DETAILED DESIGN
- OUTFALL INVERT LEVELS TO BE CONFIRMED & REPORTED BACK TO INSPIRE DESIGN & DEVELOPMENT

KEY:

- PROPOSED**
- ADOPTED SURFACE WATER DRAINAGE
 - ADOPTED FOUL DRAINAGE
 - ADOPTED COMBINED MANHOLE
 - PRIVATE SURFACE WATER DRAINAGE
 - PRIVATE FOUL DRAINAGE
 - CHANNEL DRAIN
 - GULLY
- EXISTING**
- PUBLIC COMBINED DRAINAGE WITH EASEMENT
- ATTENUATION CRATES**
- PERMEABLE PAVING**

P1	22/08/25	NGP	CR	SITE LAYOUT & DRAINAGE STRATEGY AMENDED
----	----------	-----	----	---

REV	DATE	NAME	CHECK	NOTE
-----	------	------	-------	------

DRAWING STATUS:

FOR APPROVAL

CLIENT

BUILT DEVELOPMENTS LTD



PROJECT

CHURCH LANE
MOSTON

DRAWING TITLE

DRAINAGE STRATEGY

DRAWN	CHECKED	APPROVED
-------	---------	----------

NGP	SR	CR
-----	----	----

DATE	SCALE @ A1
------	------------

05/07/24	1:250
----------	-------

DRAWING No.	REVISION No.
-------------	--------------

BDL-1762-01-DR-001	P1
--------------------	----