
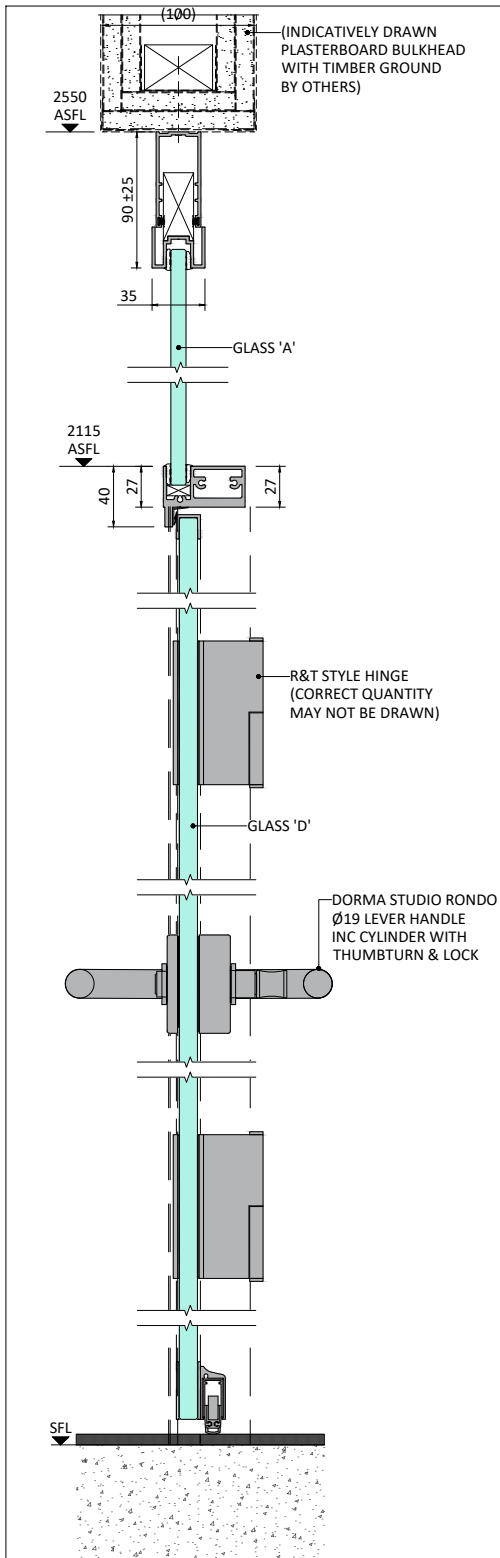
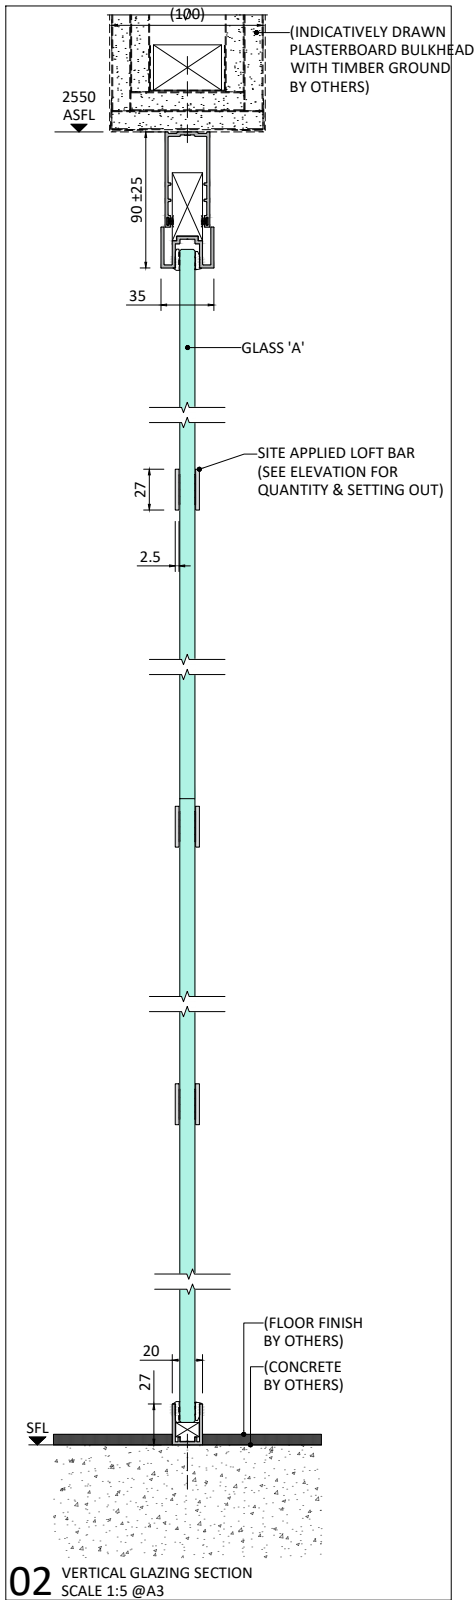
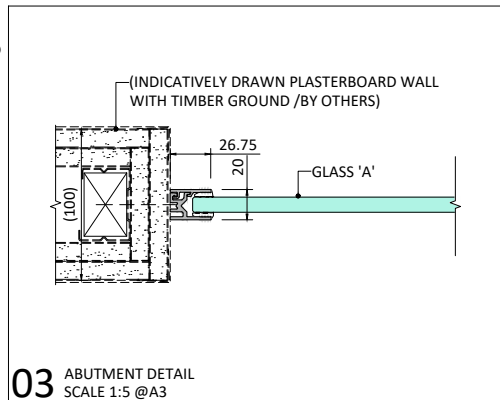
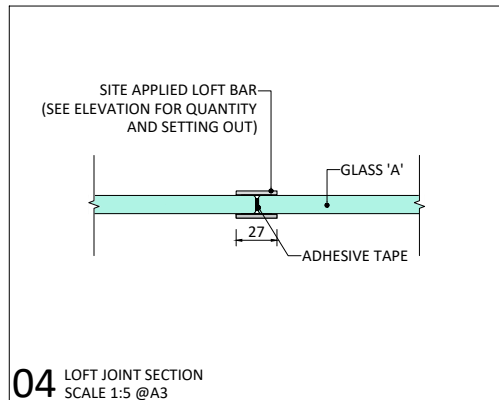
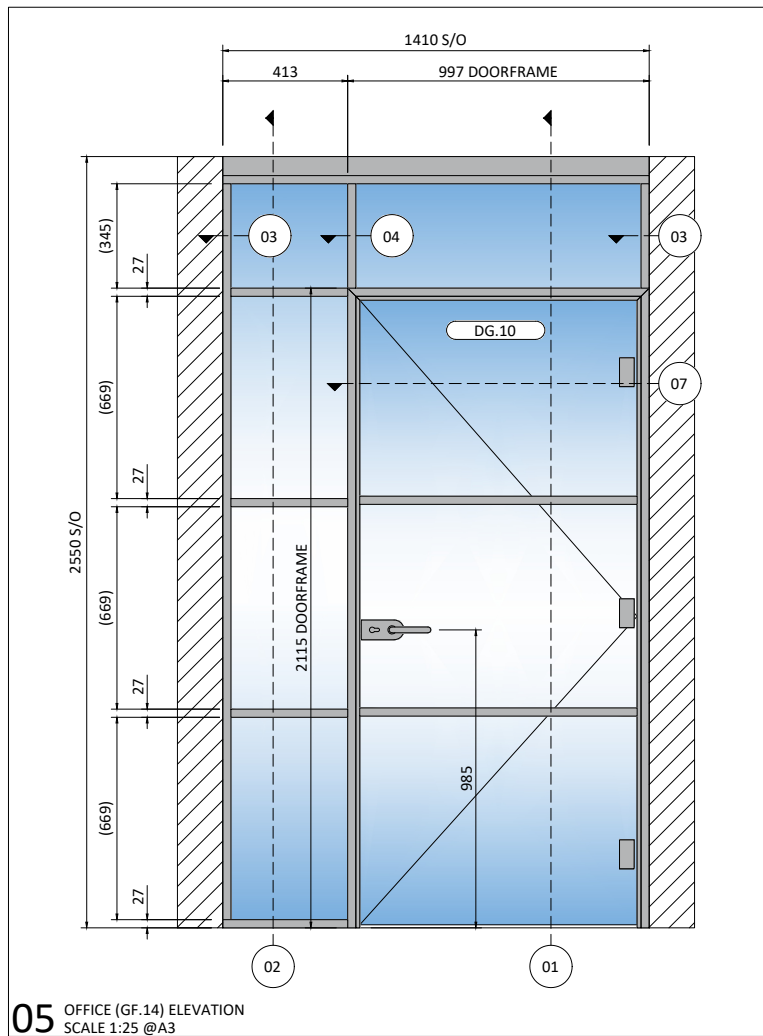
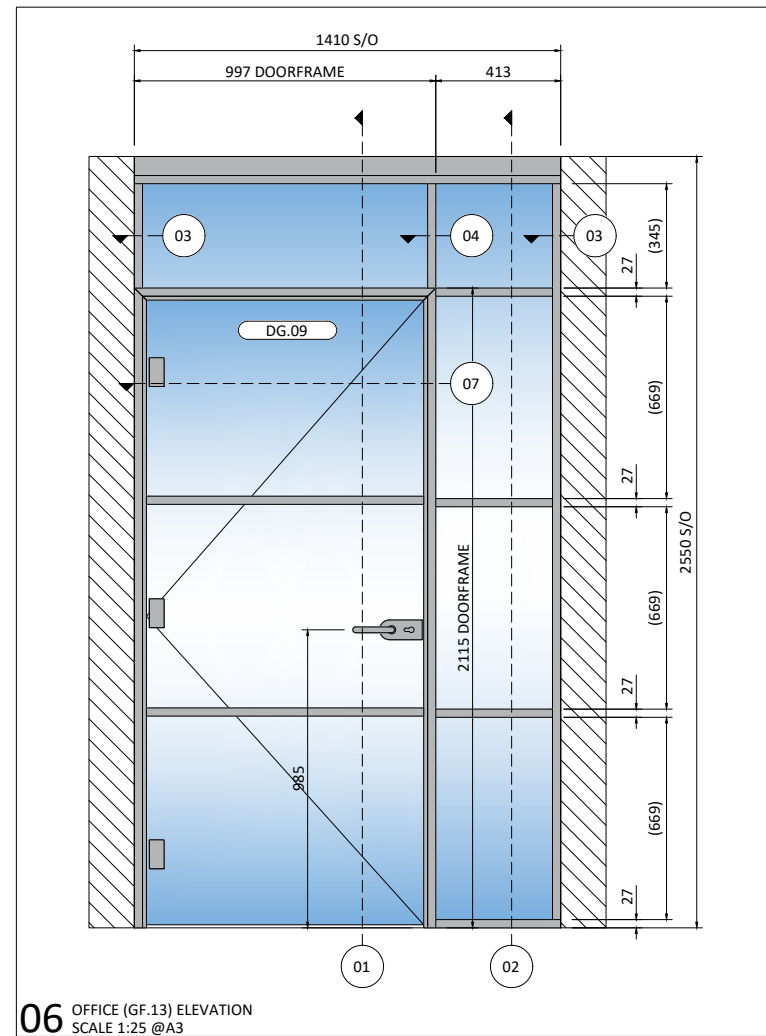
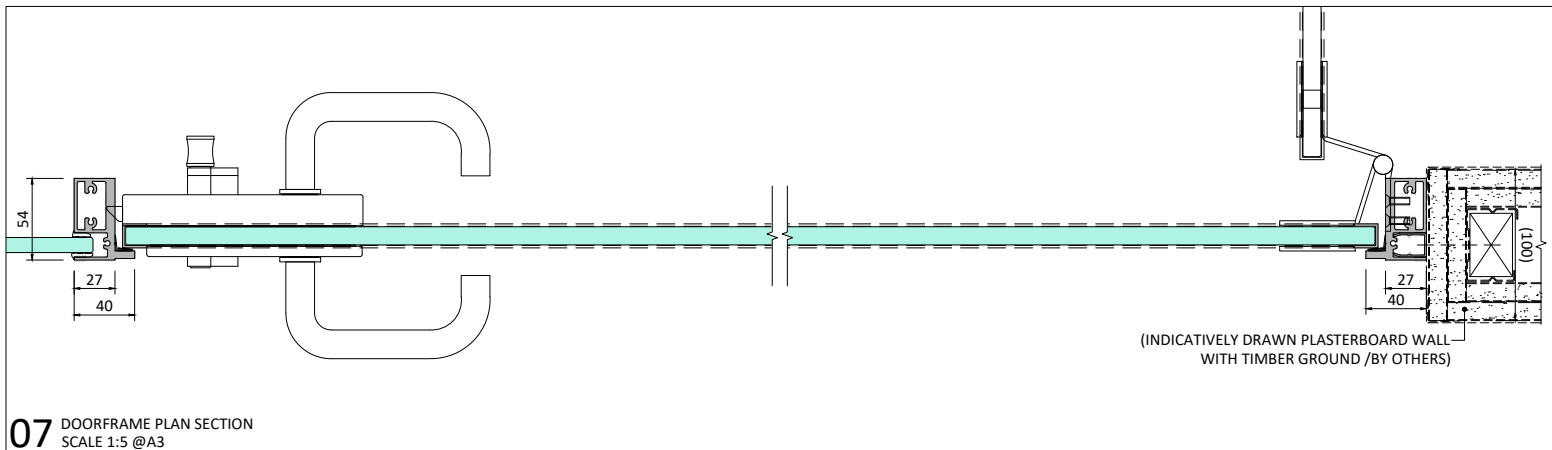


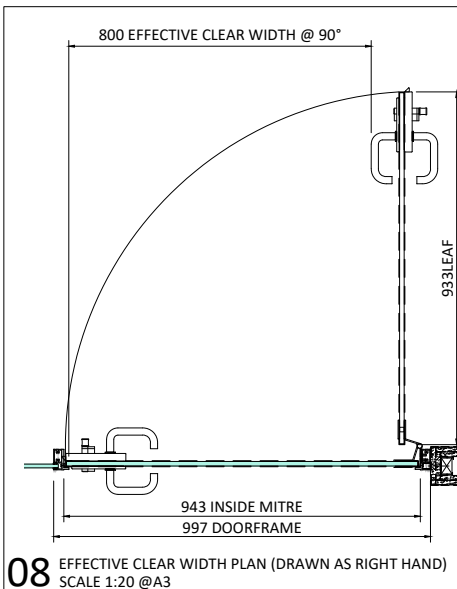

DOOR REFERENCE(S)	PRIMARY DOOR HANDING	DOOR HANDING IDENTIFIER
DG.09 DG.10	RH LH	

CDM RESIDUAL RISKS		
THIS DRAWING HAS BEEN REVIEWED AGAINST CONSTRUCTION DESIGN AND MANAGEMENT REGULATIONS 2015 AND KNOWN SIGNIFICANT RESIDUAL RISKS HAVE BEEN IDENTIFIED BELOW		
IDENTIFIED HAZARDS		
MANUAL HANDLING	CUTS & LACERATIONS	
WORKING AT HEIGHT	FALL FROM HEIGHT	
SYSTEM TYPE(S)		
Pure 20 Iso Tec		
SYSTEM SPECIFICATION		
FIRE RATING NIL	LINE LOAD 0.74kN	DEFLECTION ±25
ACOUSTIC RATING (*=THROUGH GLASS ONLY VALUE)		
SCREEN 35RwdB	SINGLE DOOR 34RwdB	DOUBLE DOORS NOT APPLICABLE
SYSTEM MATERIALS & FINISHES		
MATERIAL	ALUMINIUM	
FINISH	RAL TBC	
GLASS-A	10mm CLEAR FLOAT TOUGHENED HEAT SOAKED	
GLASS-B	NOT APPLICABLE	
DOOR SPECIFICATION		
PRODUCT	ISOTEC	
MATERIAL	ALUMINIUM	
GLASS-D	12mm CLEAR FLOAT TOUGHENED HEAT SOAKED	
IRONMONGERY - NOTES		
3N° HINGES (SSS)		
STUDIO RONDO WITH Ø19 LEVER HANDLE		
LOCK/CYLINDER/THUMBTURN (SSS)		
DROP DOWN ACOUSTIC SEAL		
FLOOR MOUNTED DOORSTOP (SSS)		
NON FIRE RATED FIXINGS		
FOR FIXING INFORMATION SEE 'TECHNICAL INFORMATION PAGE'.		