


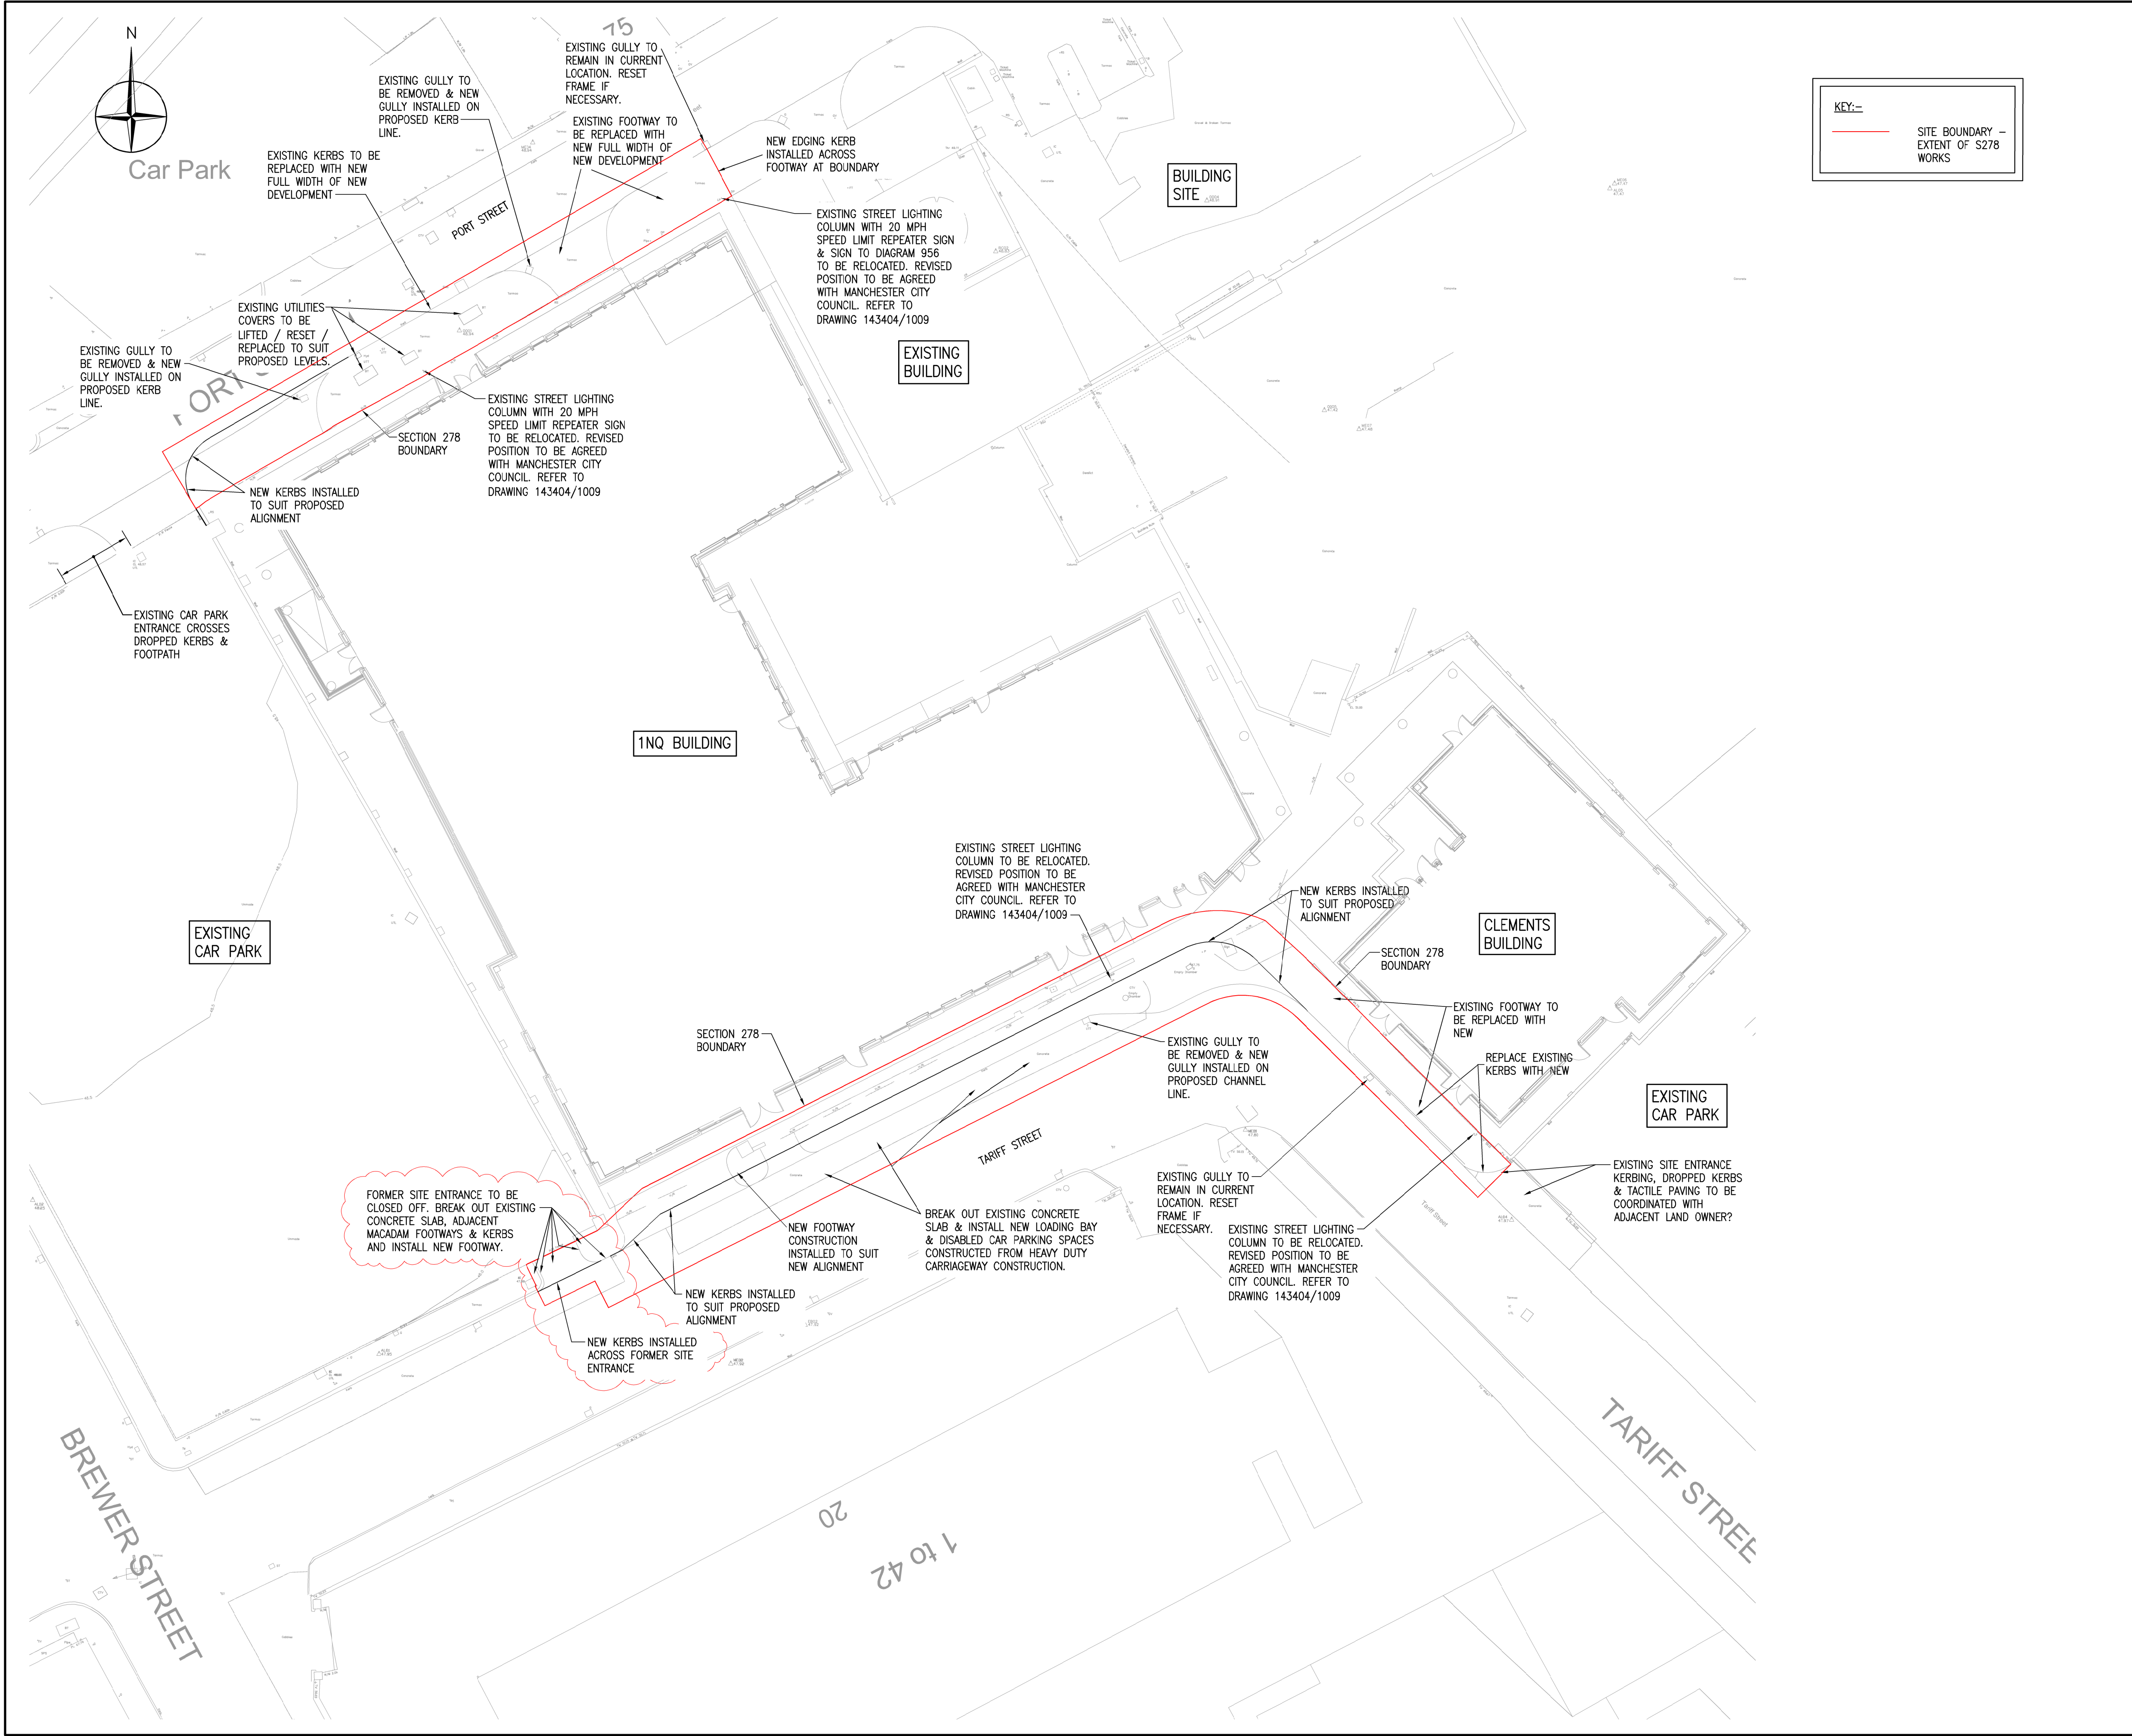

Do not scale from this drawing.

SAFETY HEALTH AND ENVIRONMENTAL INFORMATION

IN ADDITION TO THE HAZARD/RISKS NORMALLY ASSOCIATED WITH THE TYPES OF WORK DETAILED ON THIS DRAWING, NOTE THE FOLLOWING RISKS AND INFORMATION.

RISKS LISTED HERE ARE NOT EXHAUSTIVE. REFER TO DESIGN ASSESSMENT FORM NO. 143404-QEMS1

CONSTRUCTION

- RESTRICTED SITE/CONFINED SPACES
- GROUND WATER/INUNDATION

DEMOLITION

FOR INFORMATION RELATING TO USE, CLEANING AND MAINTENANCE SEE THE HEALTH AND SAFETY FILE

IT IS ASSUMED THAT ALL WORKS WILL BE CARRIED OUT BY A COMPETENT CONTRACTOR WORKING, WHERE APPROPRIATE, TO AN APPROVED METHOD STATEMENT.

P04	07/02/23	FORMER SITE ENTRANCE ON TARIFF STREET TO CLOSED OFF FOLLOWING COMMENTS FROM M.C.C.	DAS	JRT	JRT
P03	19/12/24	KERBS ADDED / REPOSITIONED ADJACENT PORT STREET FOLLOWING COMMENTS FROM M.C.C.	DAS	JRT	JRT
P02	08/08/24	SITE BOUNDARY - EXTENT OF S278 WORKS ADDED. OWNERSHIP BOUNDARY REMOVED. BUILDING FOOTPRINTS UPDATED TO LRM DETAILS	DAS	JRT	JRT
P01	10/04/24	CLIENT UPDATED. UPDATED FOLLOWING COMMENTS FROM MANCHESTER CITY COUNCIL. NOTES RE STREET LIGHTING UPDATED	DAS	JRT	JRT
Rev.	Date	Description	Drwn.	Chkd.	Appd.

FAIRHURST

51a St. Pauls Street
LEEDS
LS1 2TE
Tel: 0113 243 4671
Fax: 0844 381 4412

Client:

Project Title:

1 NQ & CLEMENTS BUILDING
TARIFF STREET
MANCHESTER

Drawing Title:

SECTION 278
GENERAL ARRANGEMENT

Scale of A1: 1:200	Status: Preliminary	
Drawn: DS	Checked: JRT	Approved: JRT
Date: 06/10/23	Date: 08/01/24	Date: 08/01/24

Drawing No.:
143404-FAI-EX-EX-DR-H-01001-P04