




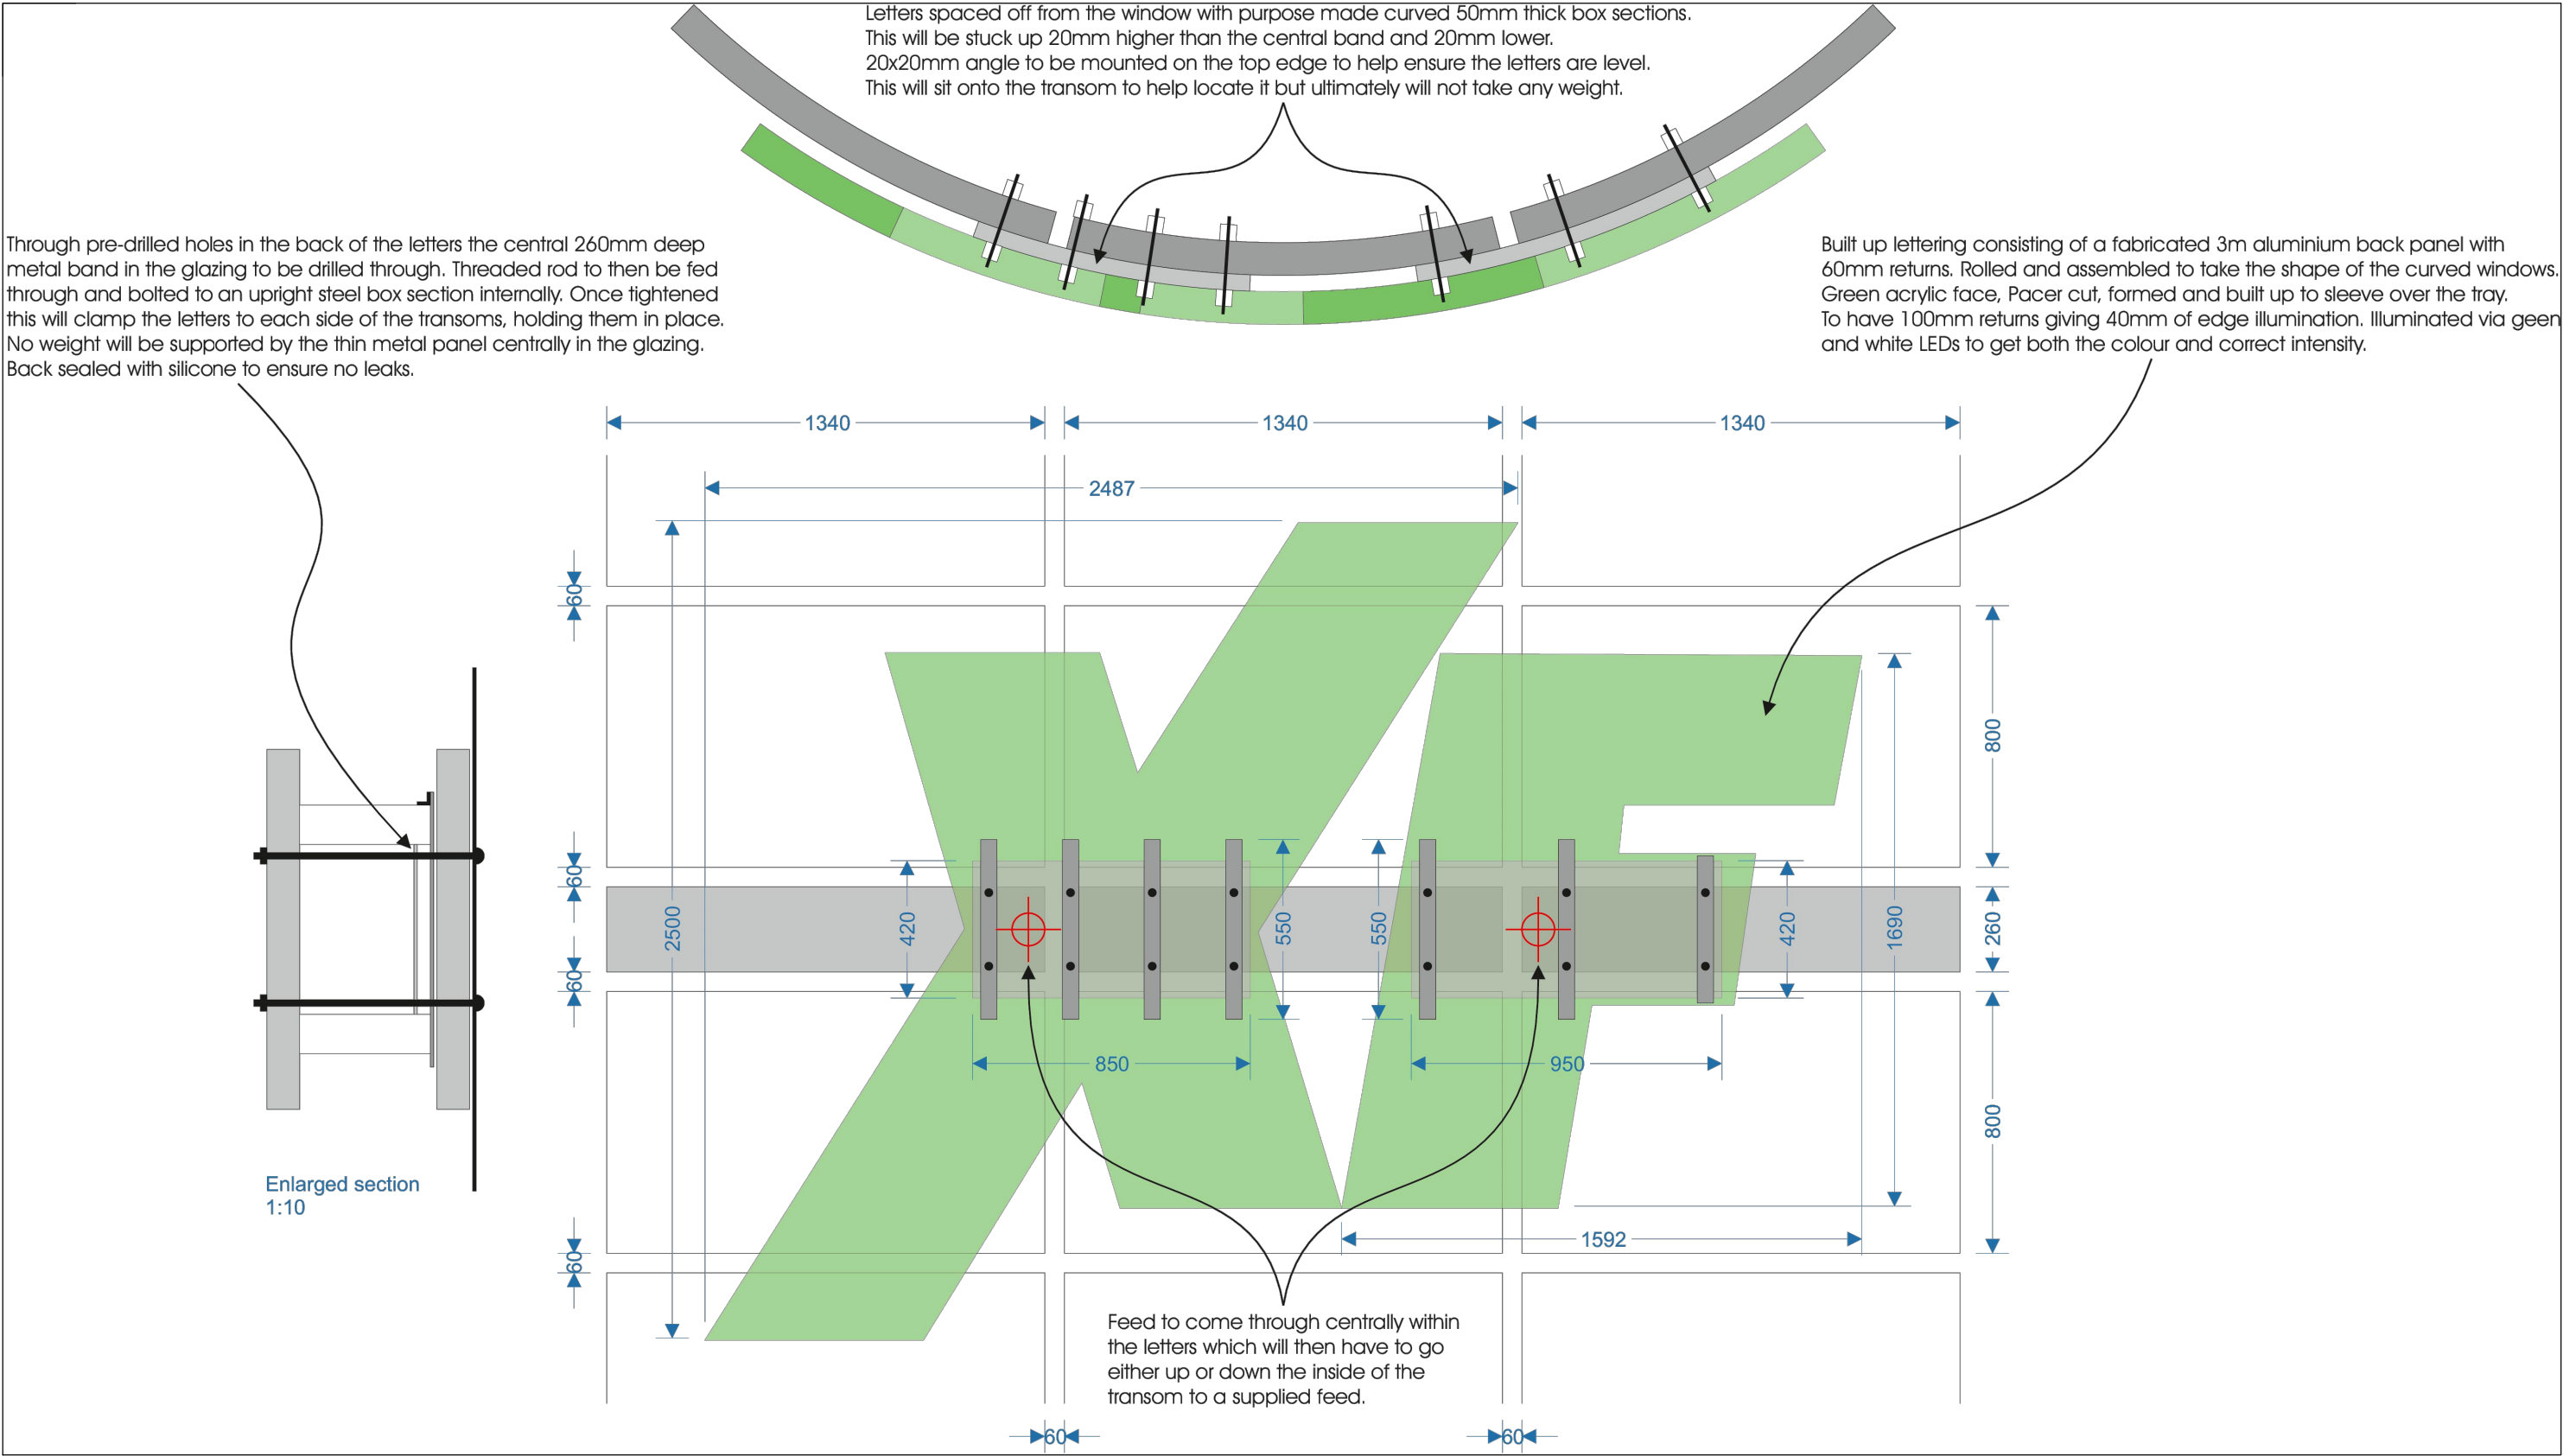


01 TYPICAL SIGNAGE DETAIL - TYPE 01
1:20

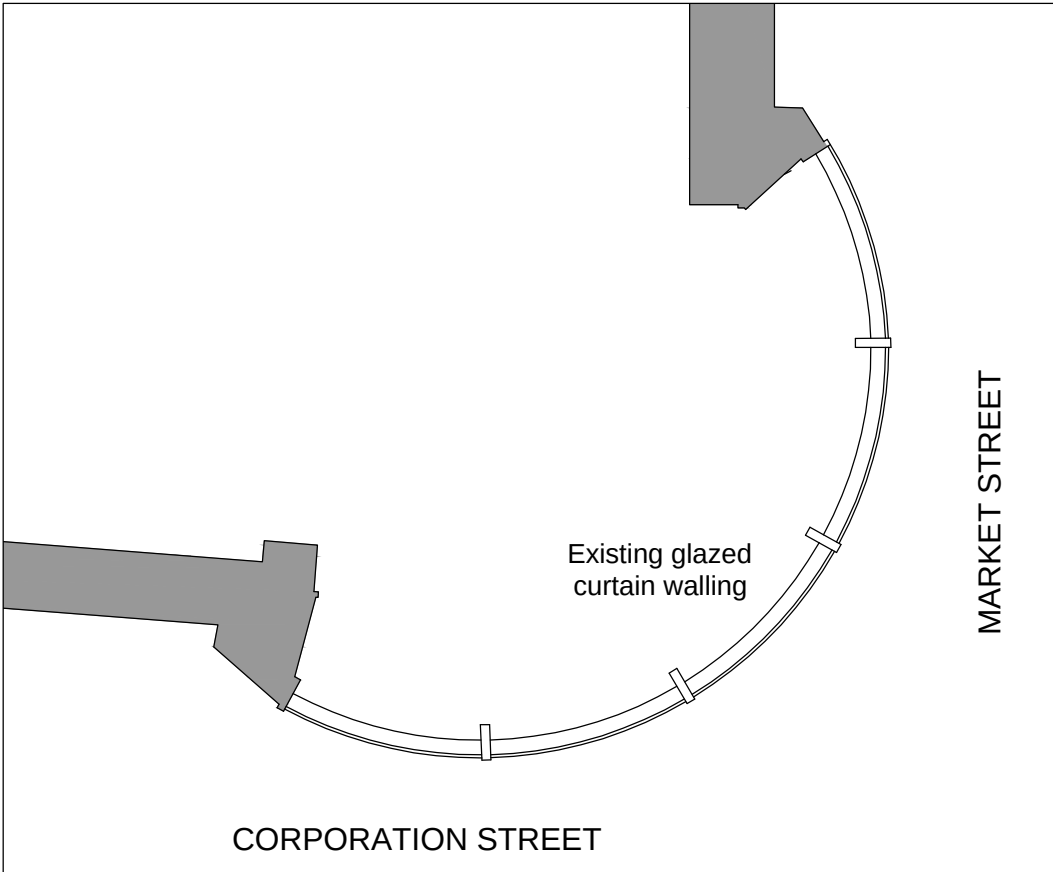


05 TYPICAL TRANSPARENT SCREEN PLAN AS EXISTING
1:50

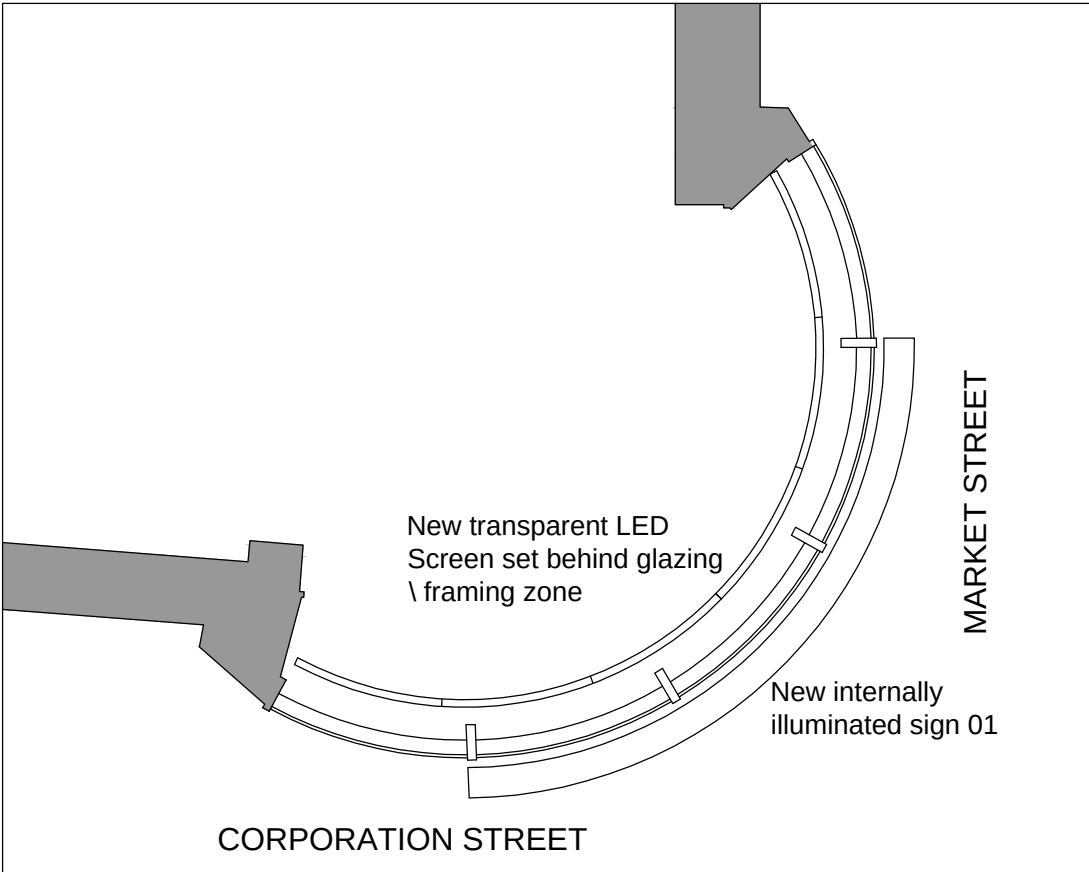


06 TYPICAL TRANSPARENT SCREEN PLAN AS PROPOSED
1:50

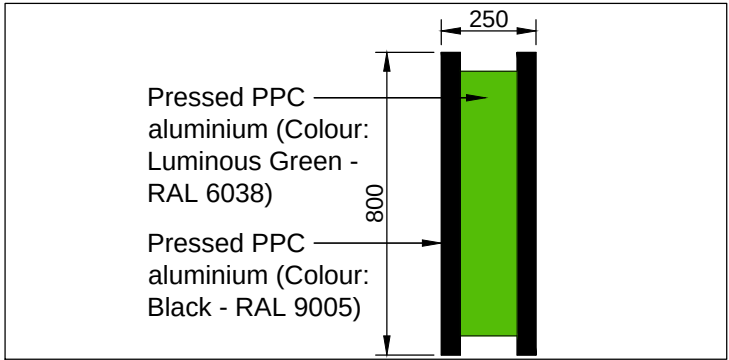


08 TYPICAL BLADE SIGN END ELEVATION
1:20

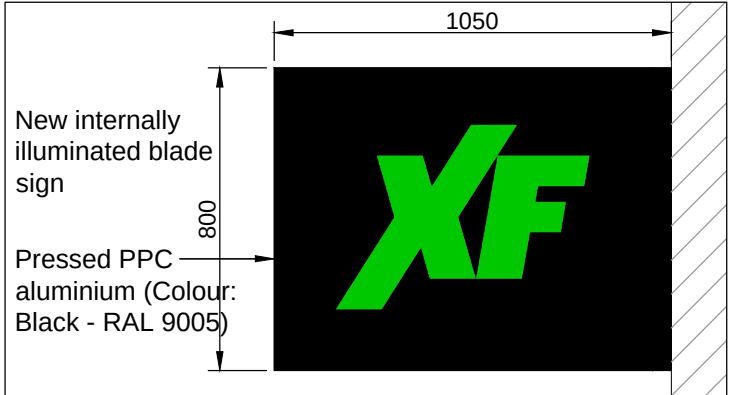


07 TYPICAL BLADE SIGN 04 AND 05
1:20

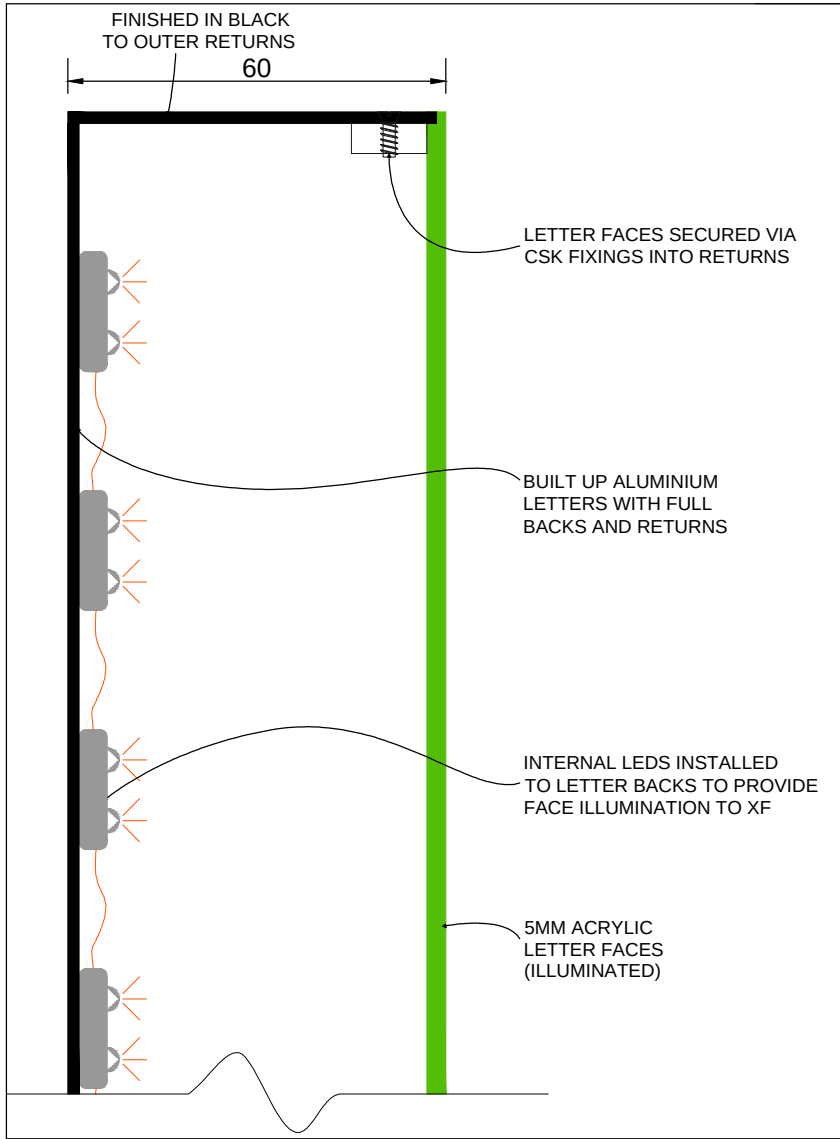


02 TYPICAL SIGN SECTION
NTS

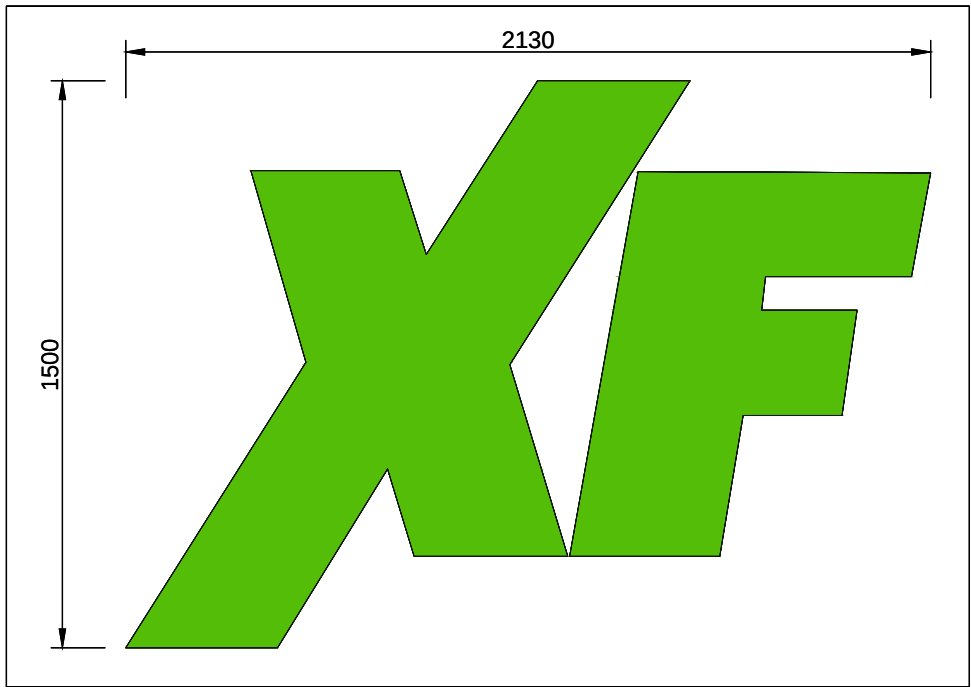

03 TYPICAL SIGNAGE DETAIL - TYPE 02 AND 03
1:20

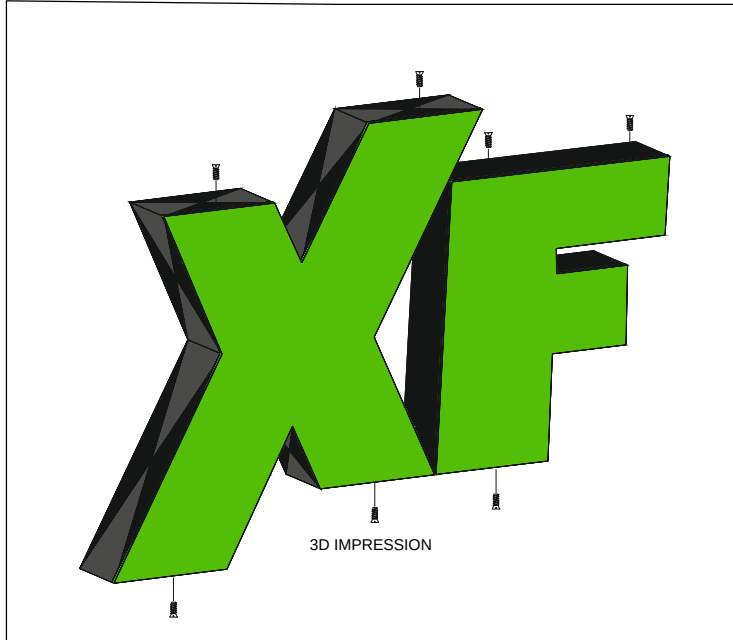

04 TYPICAL 3D IMPRESSION
NTS

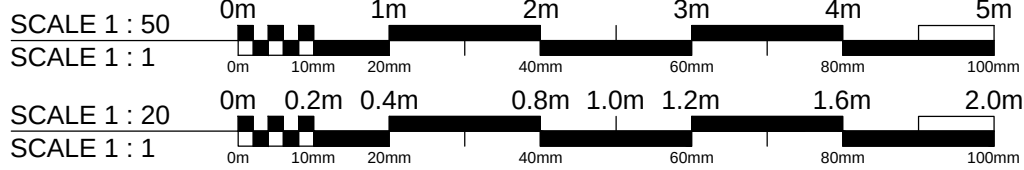

Dimensions to be verified on site. Use figured dimensions only. Do not work from reduced scale drawings. Please refer to scale and sheet size as indicated. This drawing is the property of INC Design Associates Ltd. Copyright is reserved by them and the drawing is issued on the condition that it is not copied, reproduced, retained or disclosed to any unauthorized person without the prior consent in writing of INC Design Associates Ltd.

P00	22/09/25	Initial Issue	---	---
Rev.	Date	Revision	By	Checked
Consultant				
1 Outley Court North, Waterford Road, Limerick, Ireland. Tel: 01314 513300. E: info@incdesign.net. W: www.incdesign.net				
Client				
Project				
XF - MANCHESTER THE ARNDAL CENTRE				
Drawing Title				
Project Number 3089				
TYPICAL SIGNAGE DETAILS				
Comp. File No.				
p:\p00\3089\3089-01\gen-manchester\paper\01\01-01.dwg				
Status				
D4				
Drawn by				
TS				
Checked by				
-				
Scale @A2				
1:20 / 50				
Date				
22:09:2025				
File Identifier				
Revision				
XF-INC-BA-XX-DR-A-08001				
P00				
Purpose of Issue				
PLANNING				
Workflow Status				