



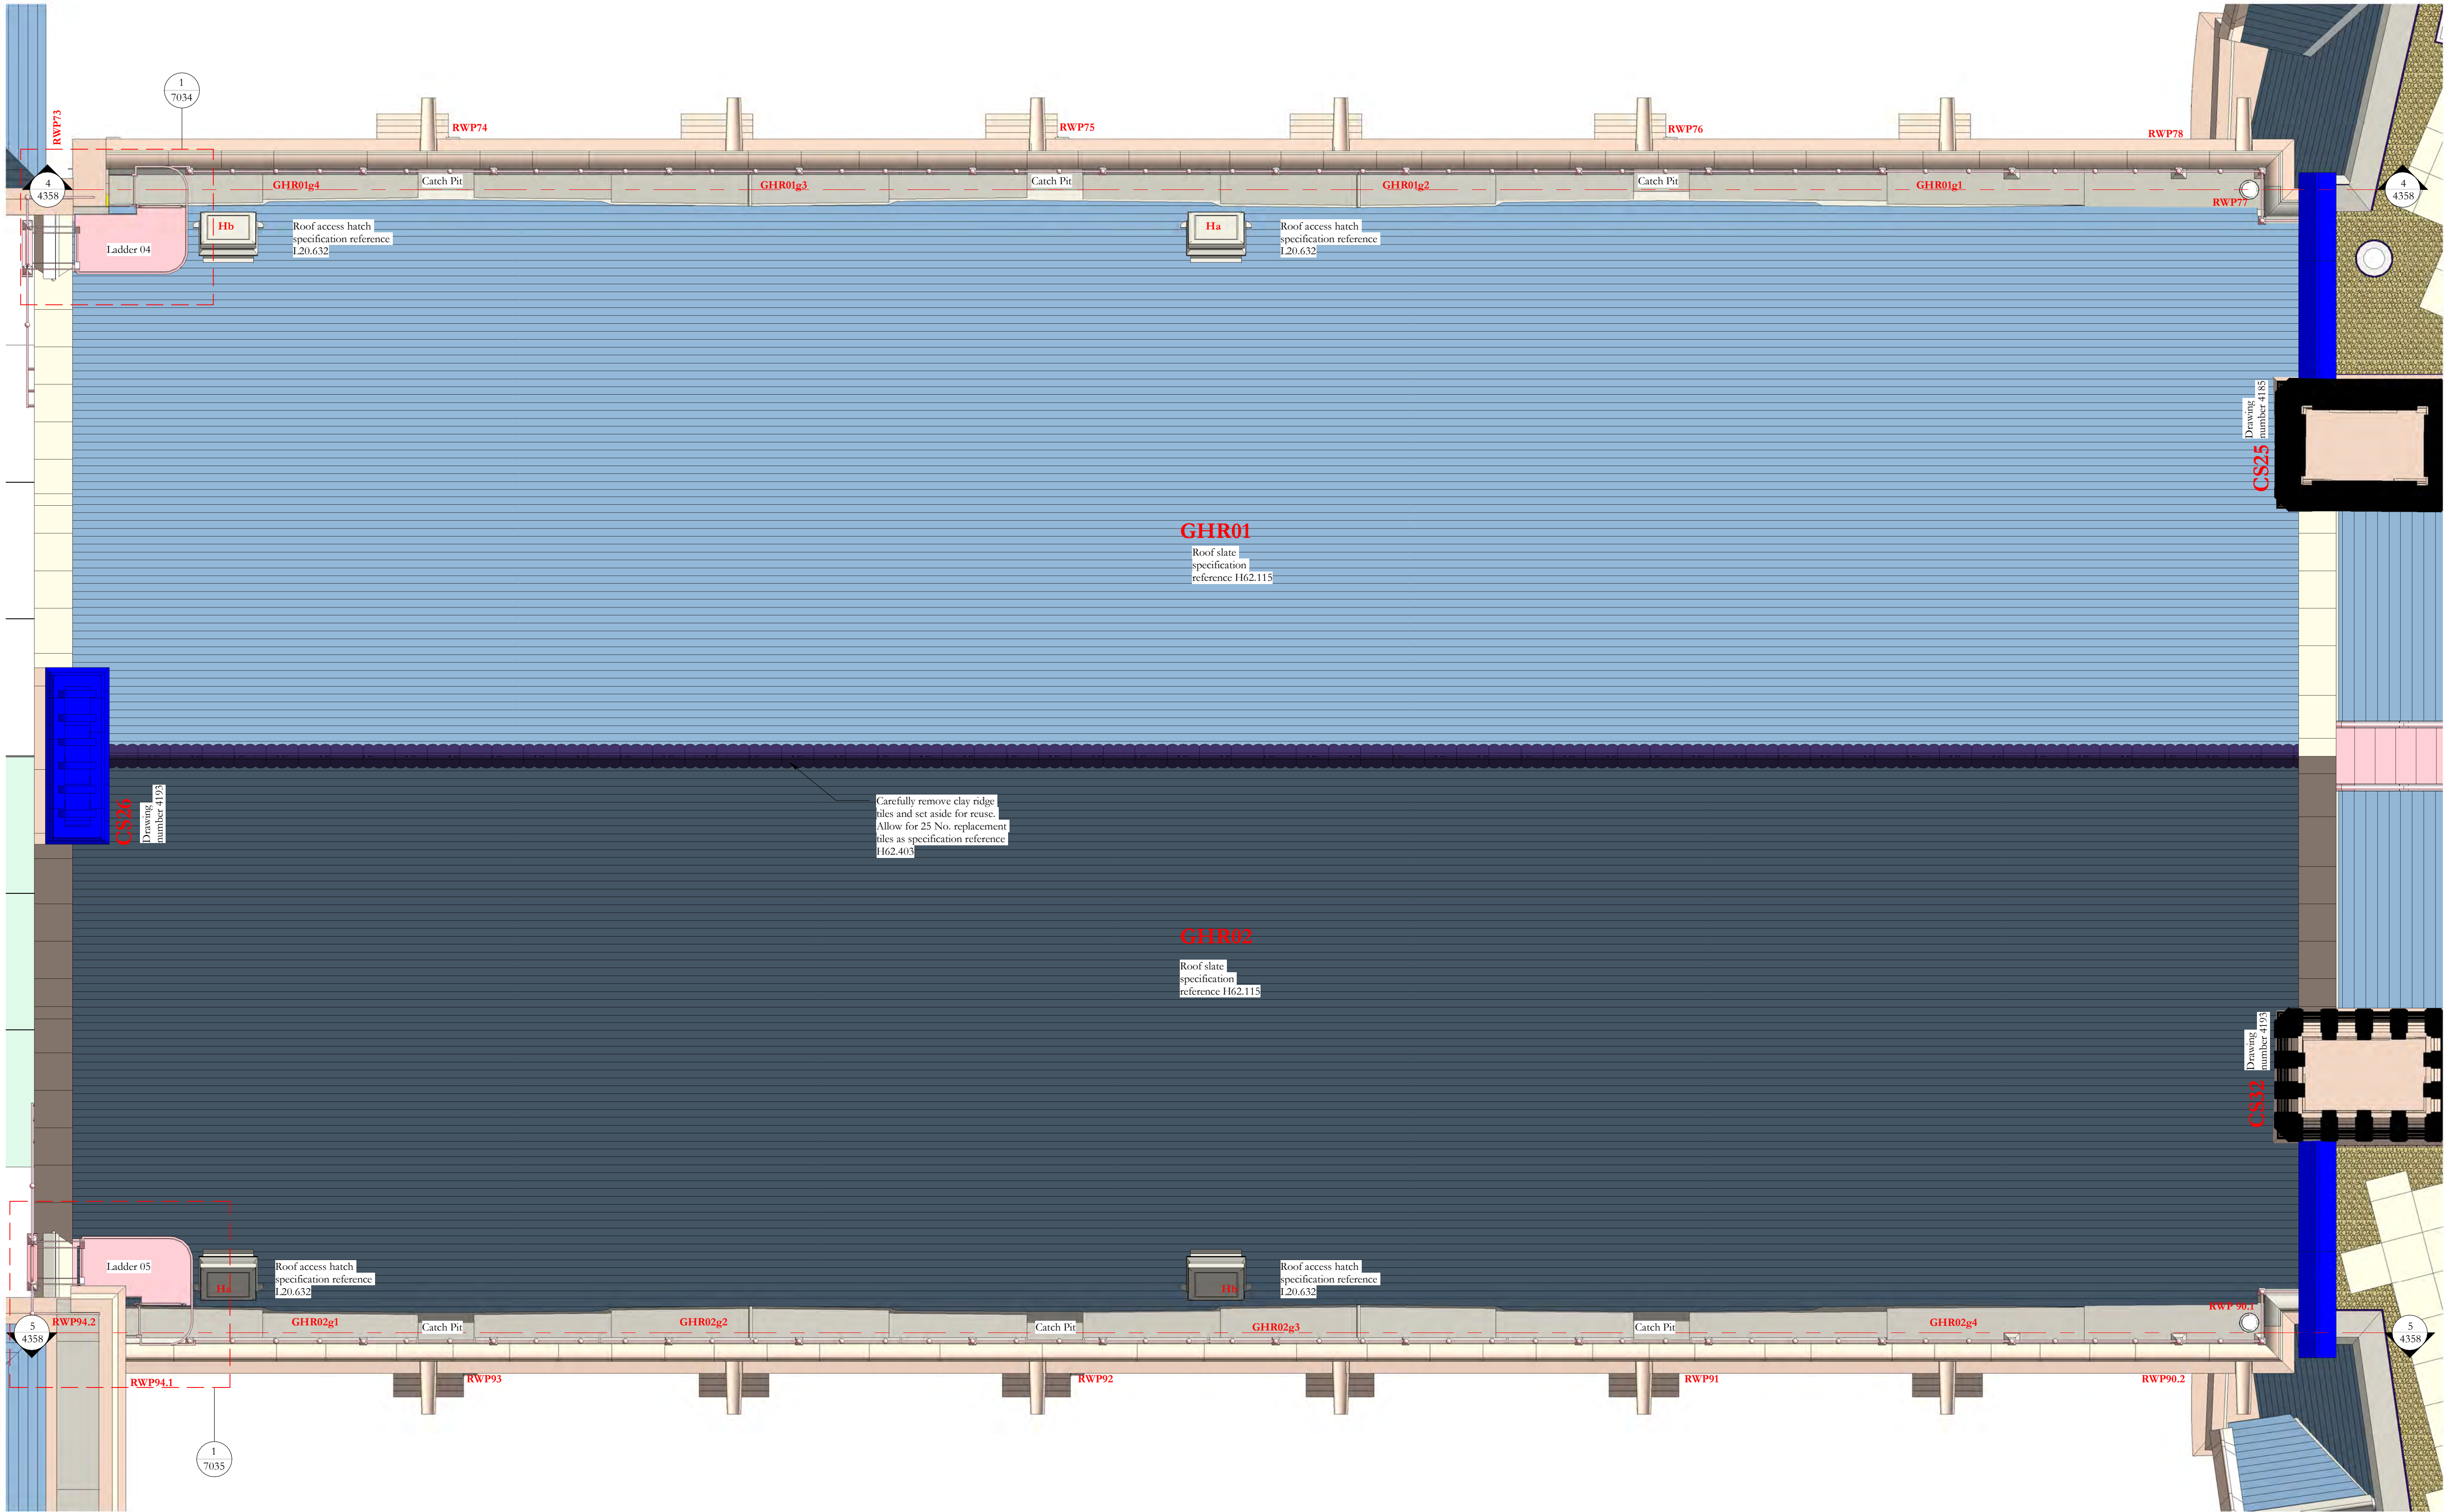

Scale Bars to be used as guidance only - refer to sheet size below									
1:100	mm	1000	2000	3000	4000	5000	6000	7000	8000
1:200	mm	15	30	45	60	75	90	105	120
1:500	m	10	20	30	40	50	60	70	80
1:1250	m	10	20	30	40	50	60	70	80

Notes:
Drawings are based on survey data and may not accurately represent what is physically present.
Do not scale from this drawing. All dimensions are to be verified on site before proceeding with the work.
All dimensions are in millimeters unless noted otherwise.
Purcell shall be notified in writing of any discrepancies.

Key Plan

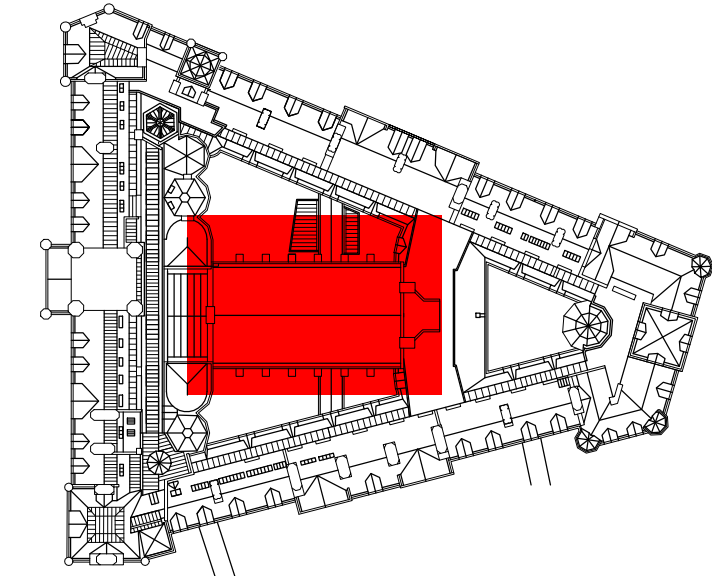

Revision 03
Roof access hatches Ha and Hb added to roof slope GHR01 hatches to fit on existing timber upstands.
Roof access hatches Ha and Hb added to roof slope GHR02 hatches to fit on existing timber upstands.

Revision 02 - Reissued for construction no change

Revision 01
Ladders 04 and 05 add see drawings -1/7034 and 1/7035

ISSUE	DATE	APPROVED	DRAWN	DESCRIPTION
03	19/02/2021	GR	TK	See note in revision cloud
02	07/05/2020	GR	TK	Re-issued for construction, see note in cloud
01	15/01/2020	JC	GR	See note in revision cloud



OUR
TOWN
HALL
PROJECT



PURCELL

Project Office, Town Hall, MANCHESTER M60 2L1
+44 (0) 7970 097 432
www.purcelluk.com

PROJECT STATUS	Riba Stage 5
CLIENT	Manchester City Council
PROJECT	Our Town Hall
DRAWING TITLE	General Arrangement Plan Great Hall Roof
SIZE & SCALE	A1:As indicated
DRAWING STATUS	S4 - Construction

JOB NUMBER	236959
DRAWING NO.	REV
OTH-PUR-TH-RF-DWG-A-4305 03	