


New foul drain from Unit B connected to combined public sewer on Hill St with 1500' clay drain min fall 1:80 with new manhole. All to comply with Building Regulations Part H

Outline drainage strategy not fit for construction. Drains to be verified and condition checked by CCTV Survey prior to detailed design to check for any unknown connection etc.

HILL STREET

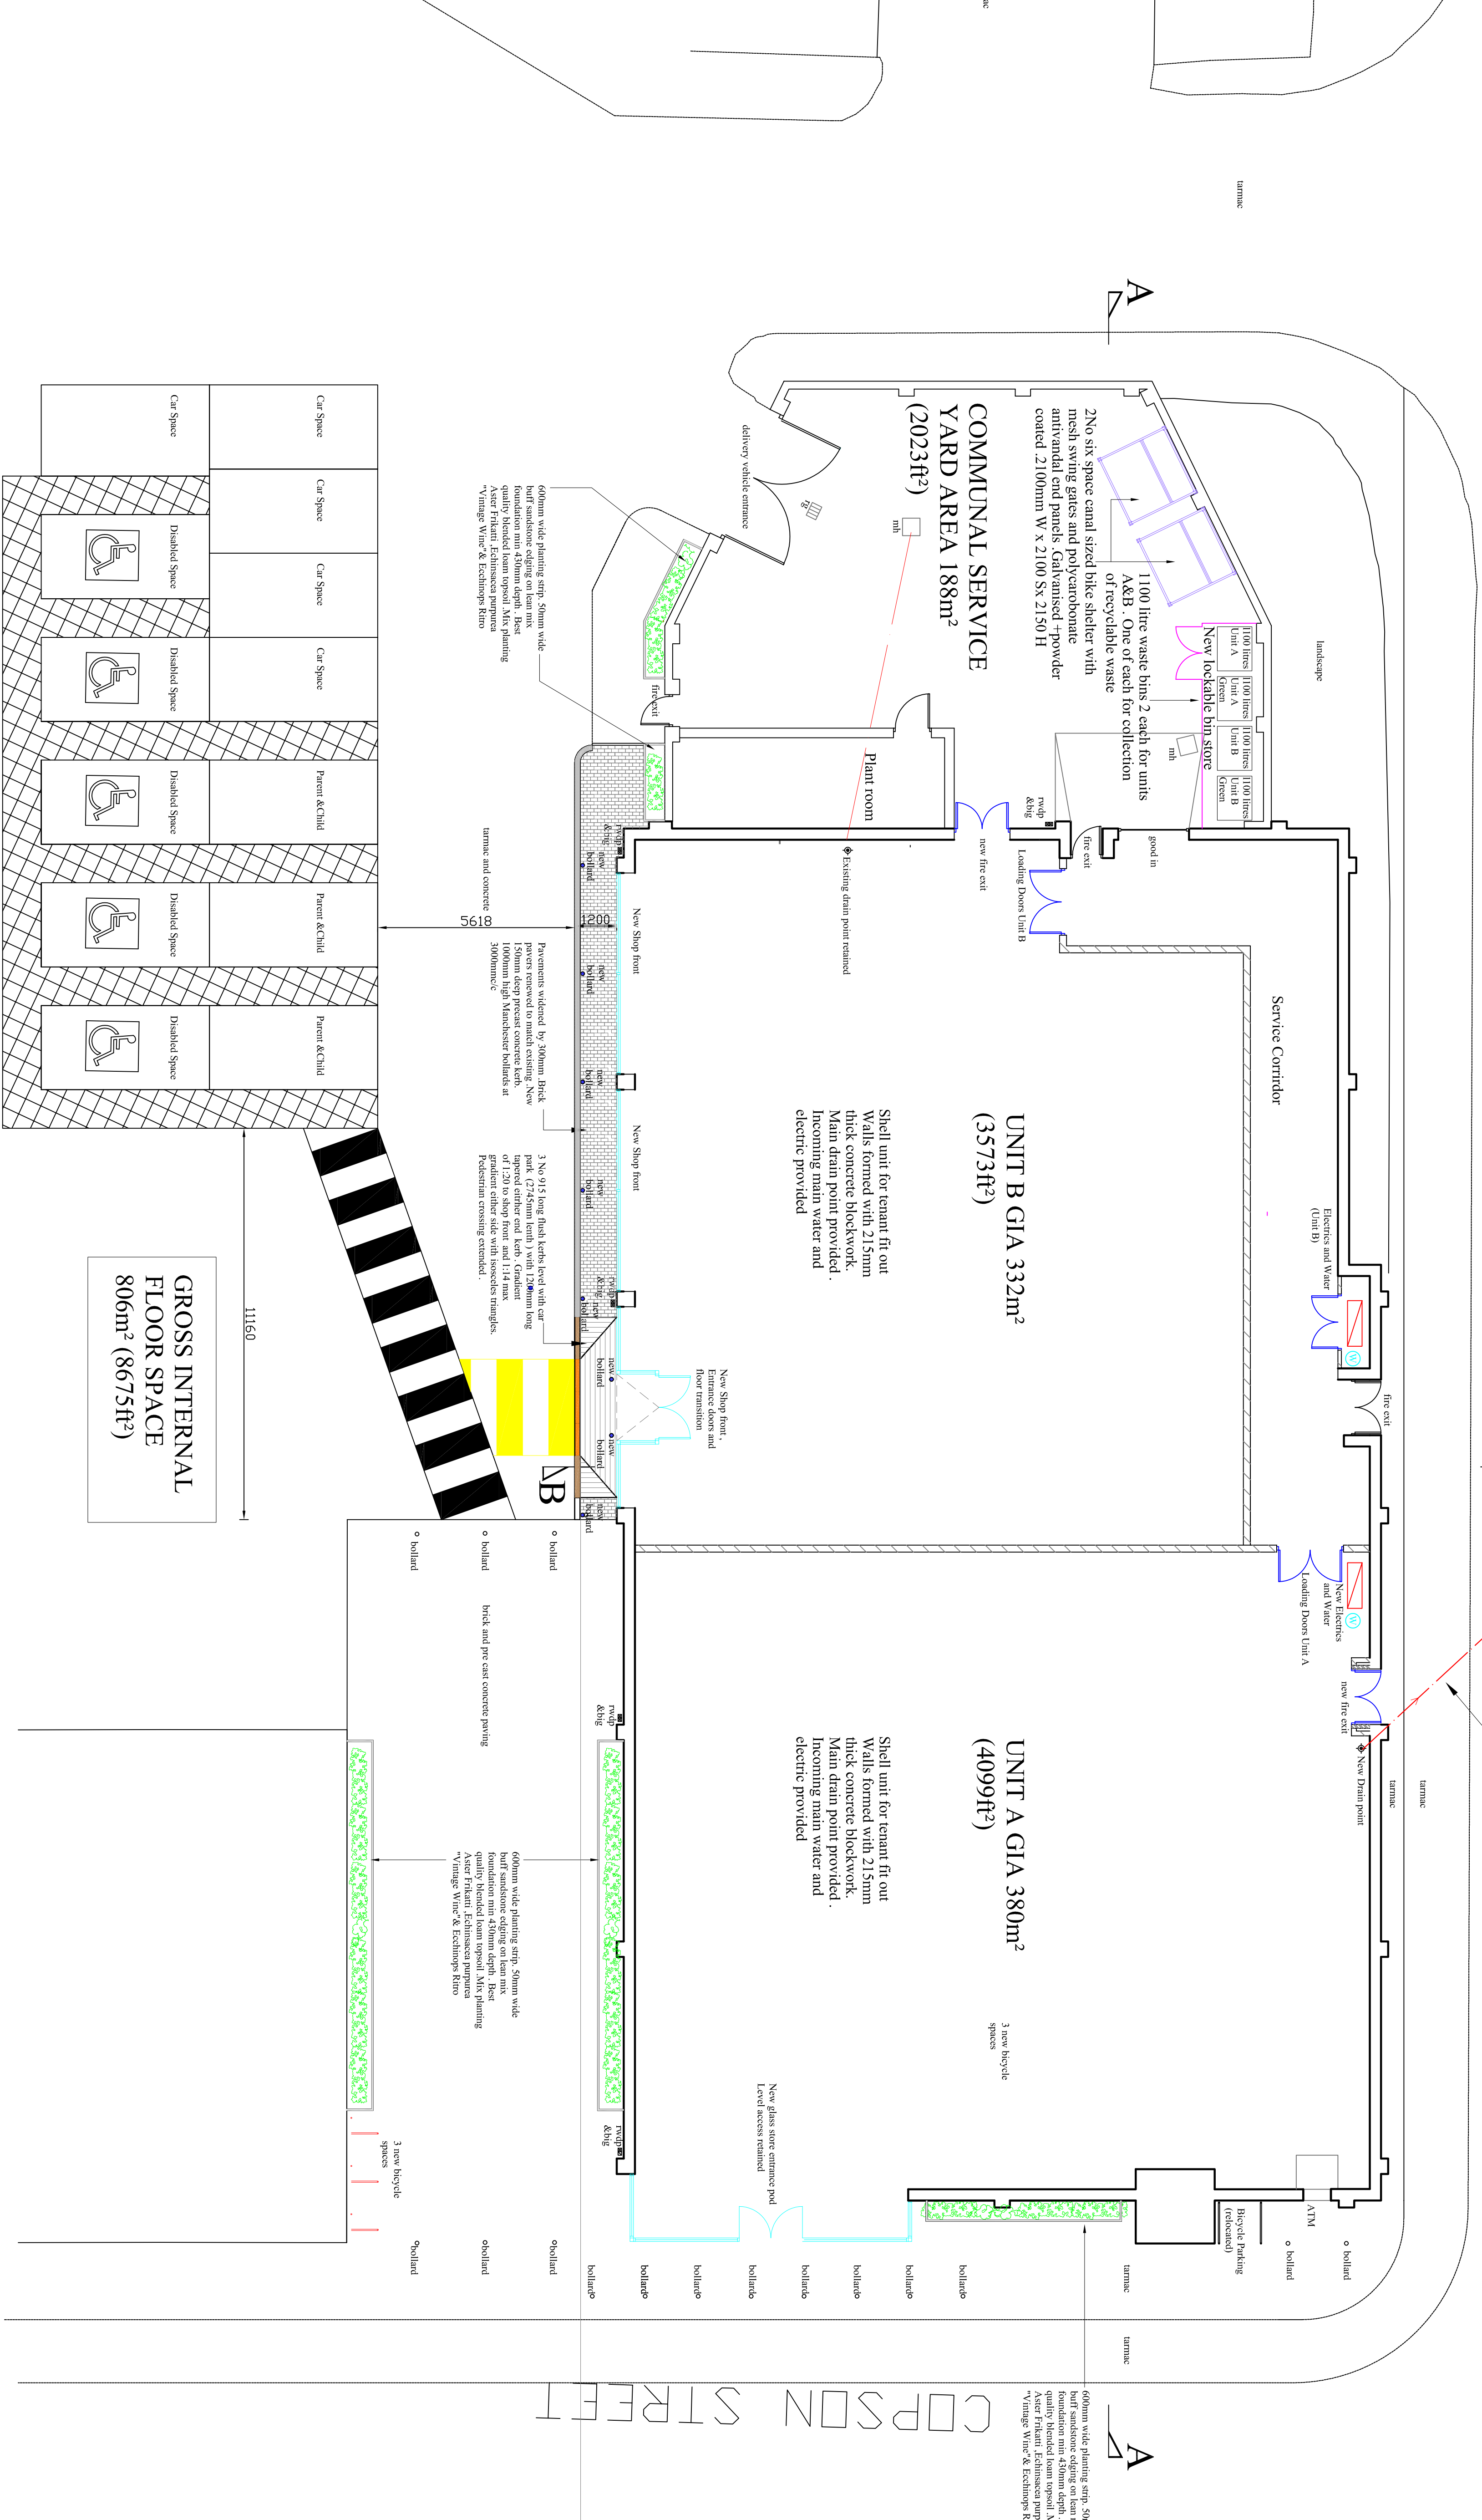

A	13.05.25	r/k	Update following planning feedback	r/k	r/k
O	29.02.25	r/k	Original Drawing	r/k	r/k
Rev	Date	Drawn	Description	Cn'd	d App

Knowles & Co.

Suite 4 , 1 Bridewater Road ,
MANCHESTER , M28 3JE .

TEL. 0161 790 0377

E-MAIL. robert.knowles @robertknowles.co.uk

Client's Name and Address:

STARCRESTER PROPERTIES

12, VAUGHAN STREET ;
VAUGHAN STREET

M12 5FQ

Project Name & Address:

PROPOSED RECONFIGURATION

MANCHESTER

M203HE

Job No.:	Dwg. No.:	Date:	Drawn:	Rev:

52978	P07	13.05.25	rk	"A"
-------	-----	----------	----	-----

Scale: 1:100 @ A1 & 1:200 @ A3	Sheet No.:
---------------------------------------	-------------------

Drawing Title:

AS PROPOSED