


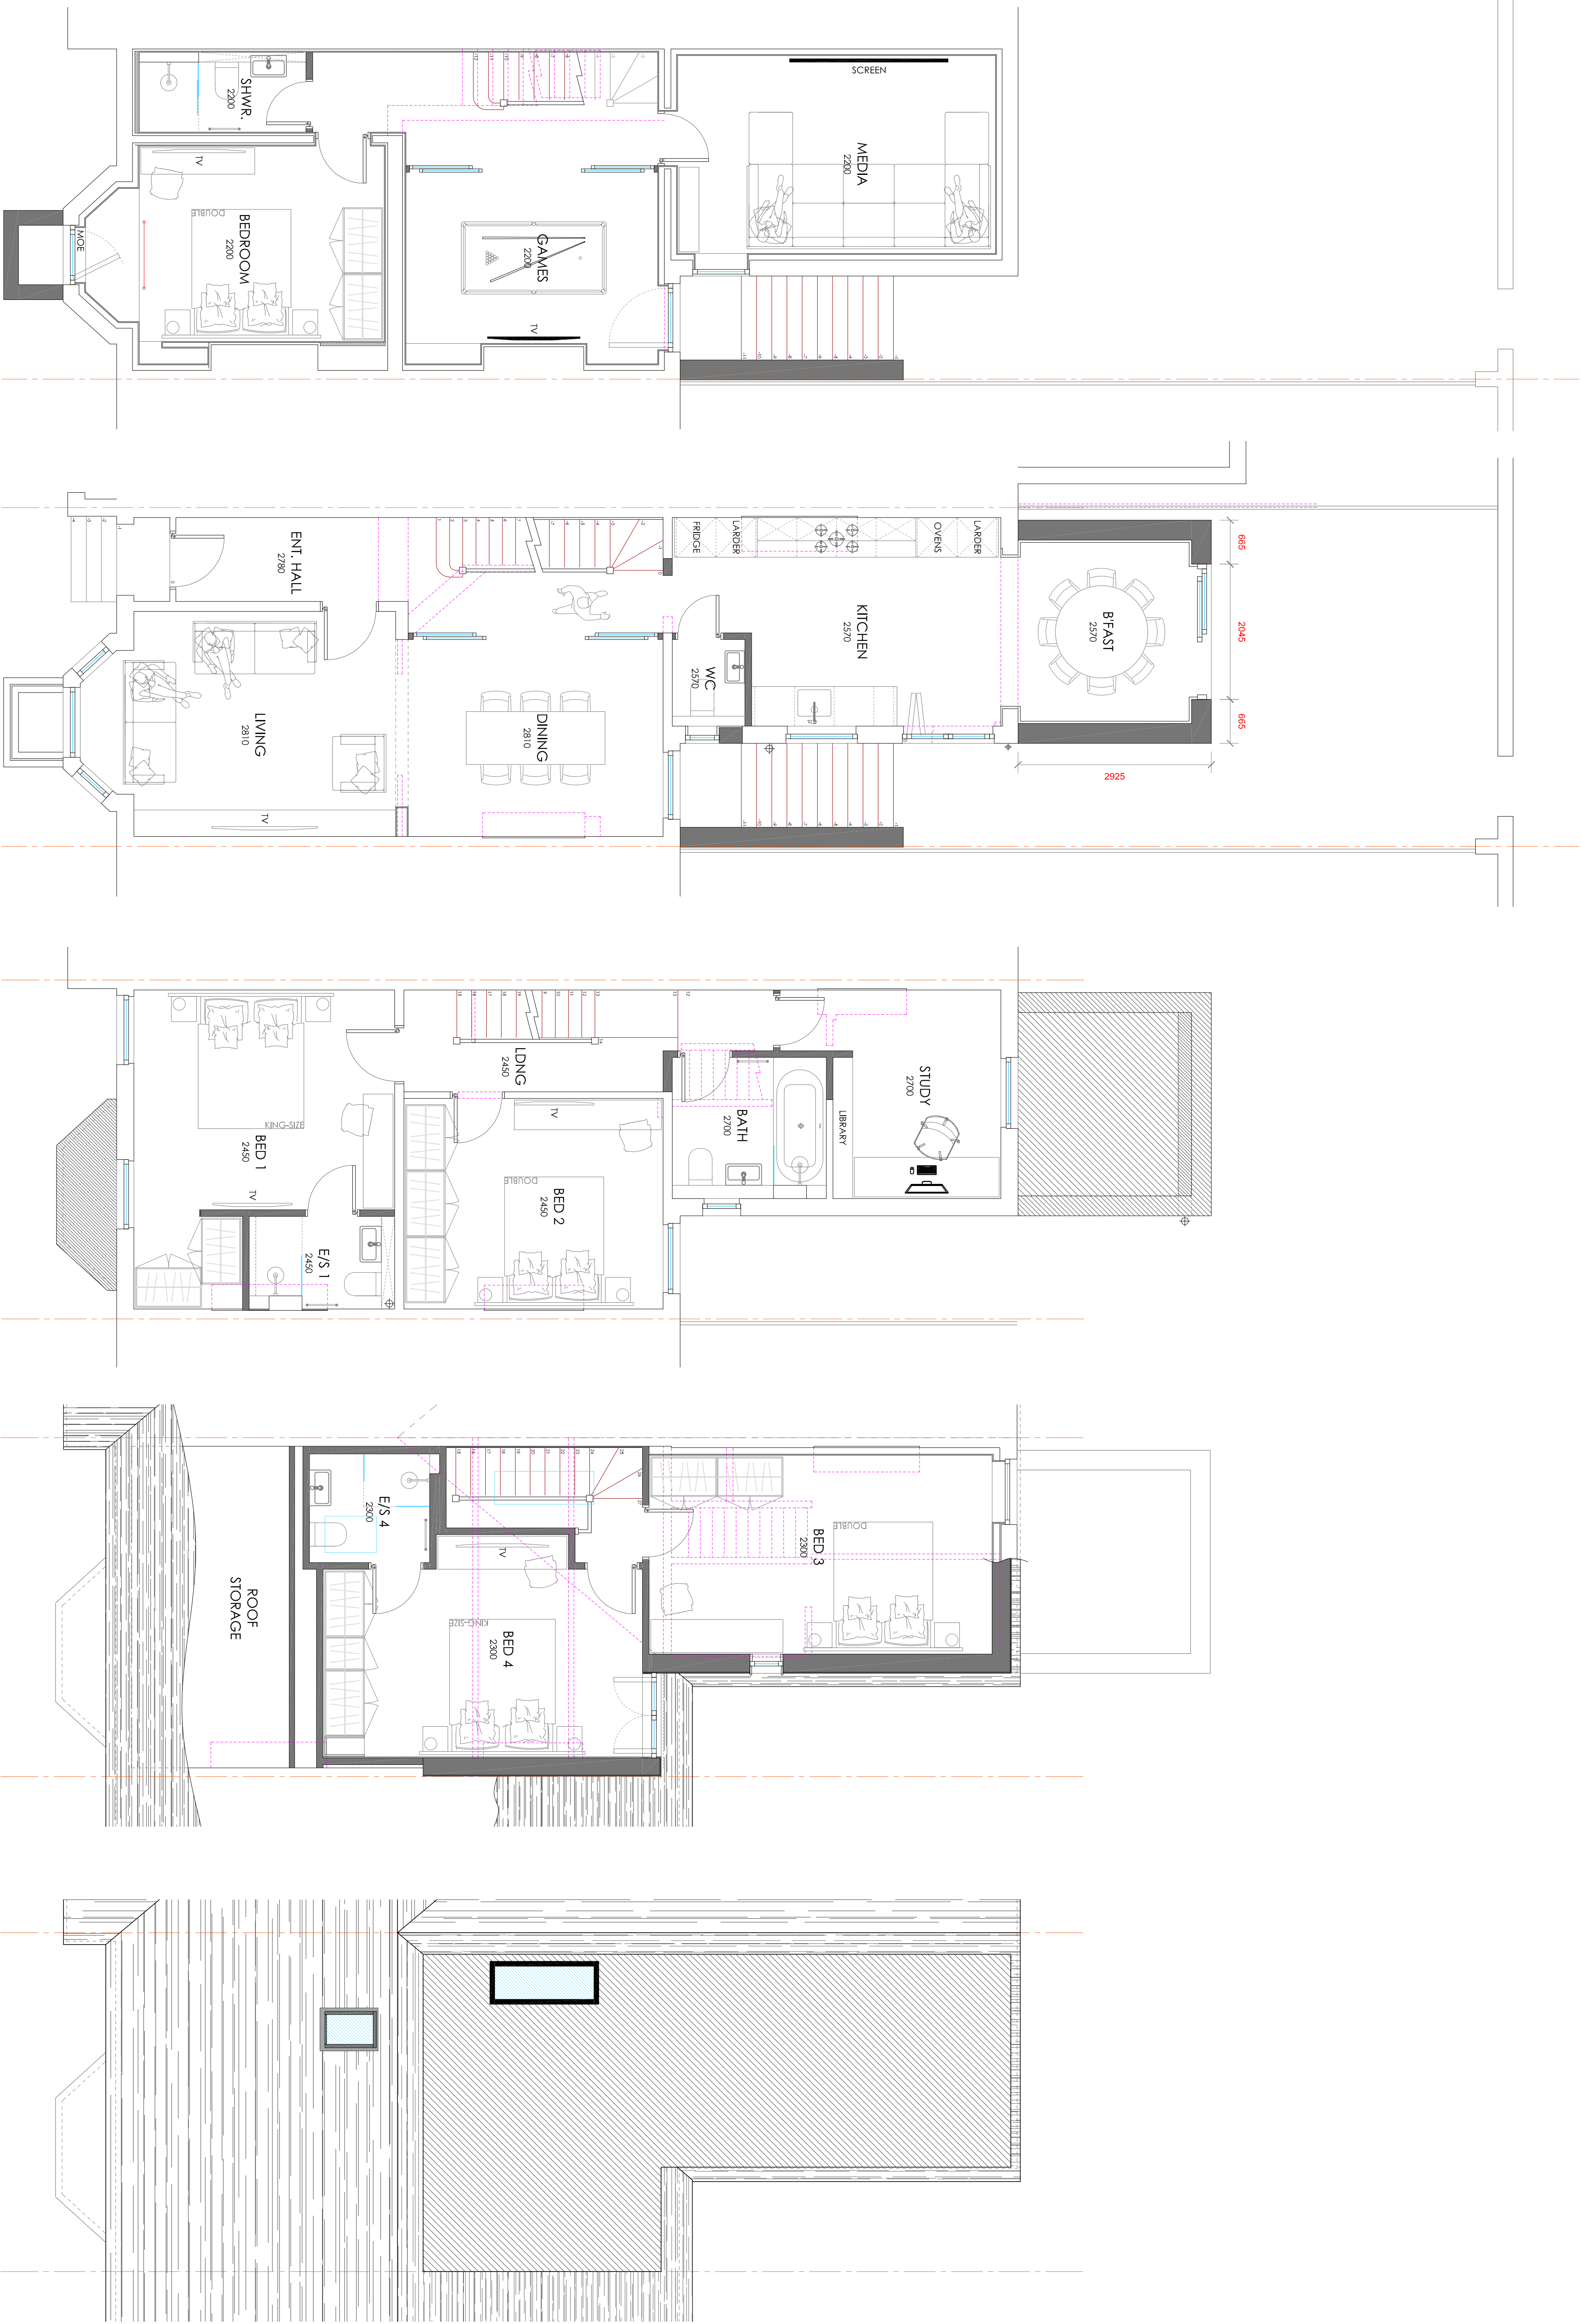

BASEMENT

GROUND FLOOR

FIRST FLOOR

SECOND FLOOR

ROOF PLAN