


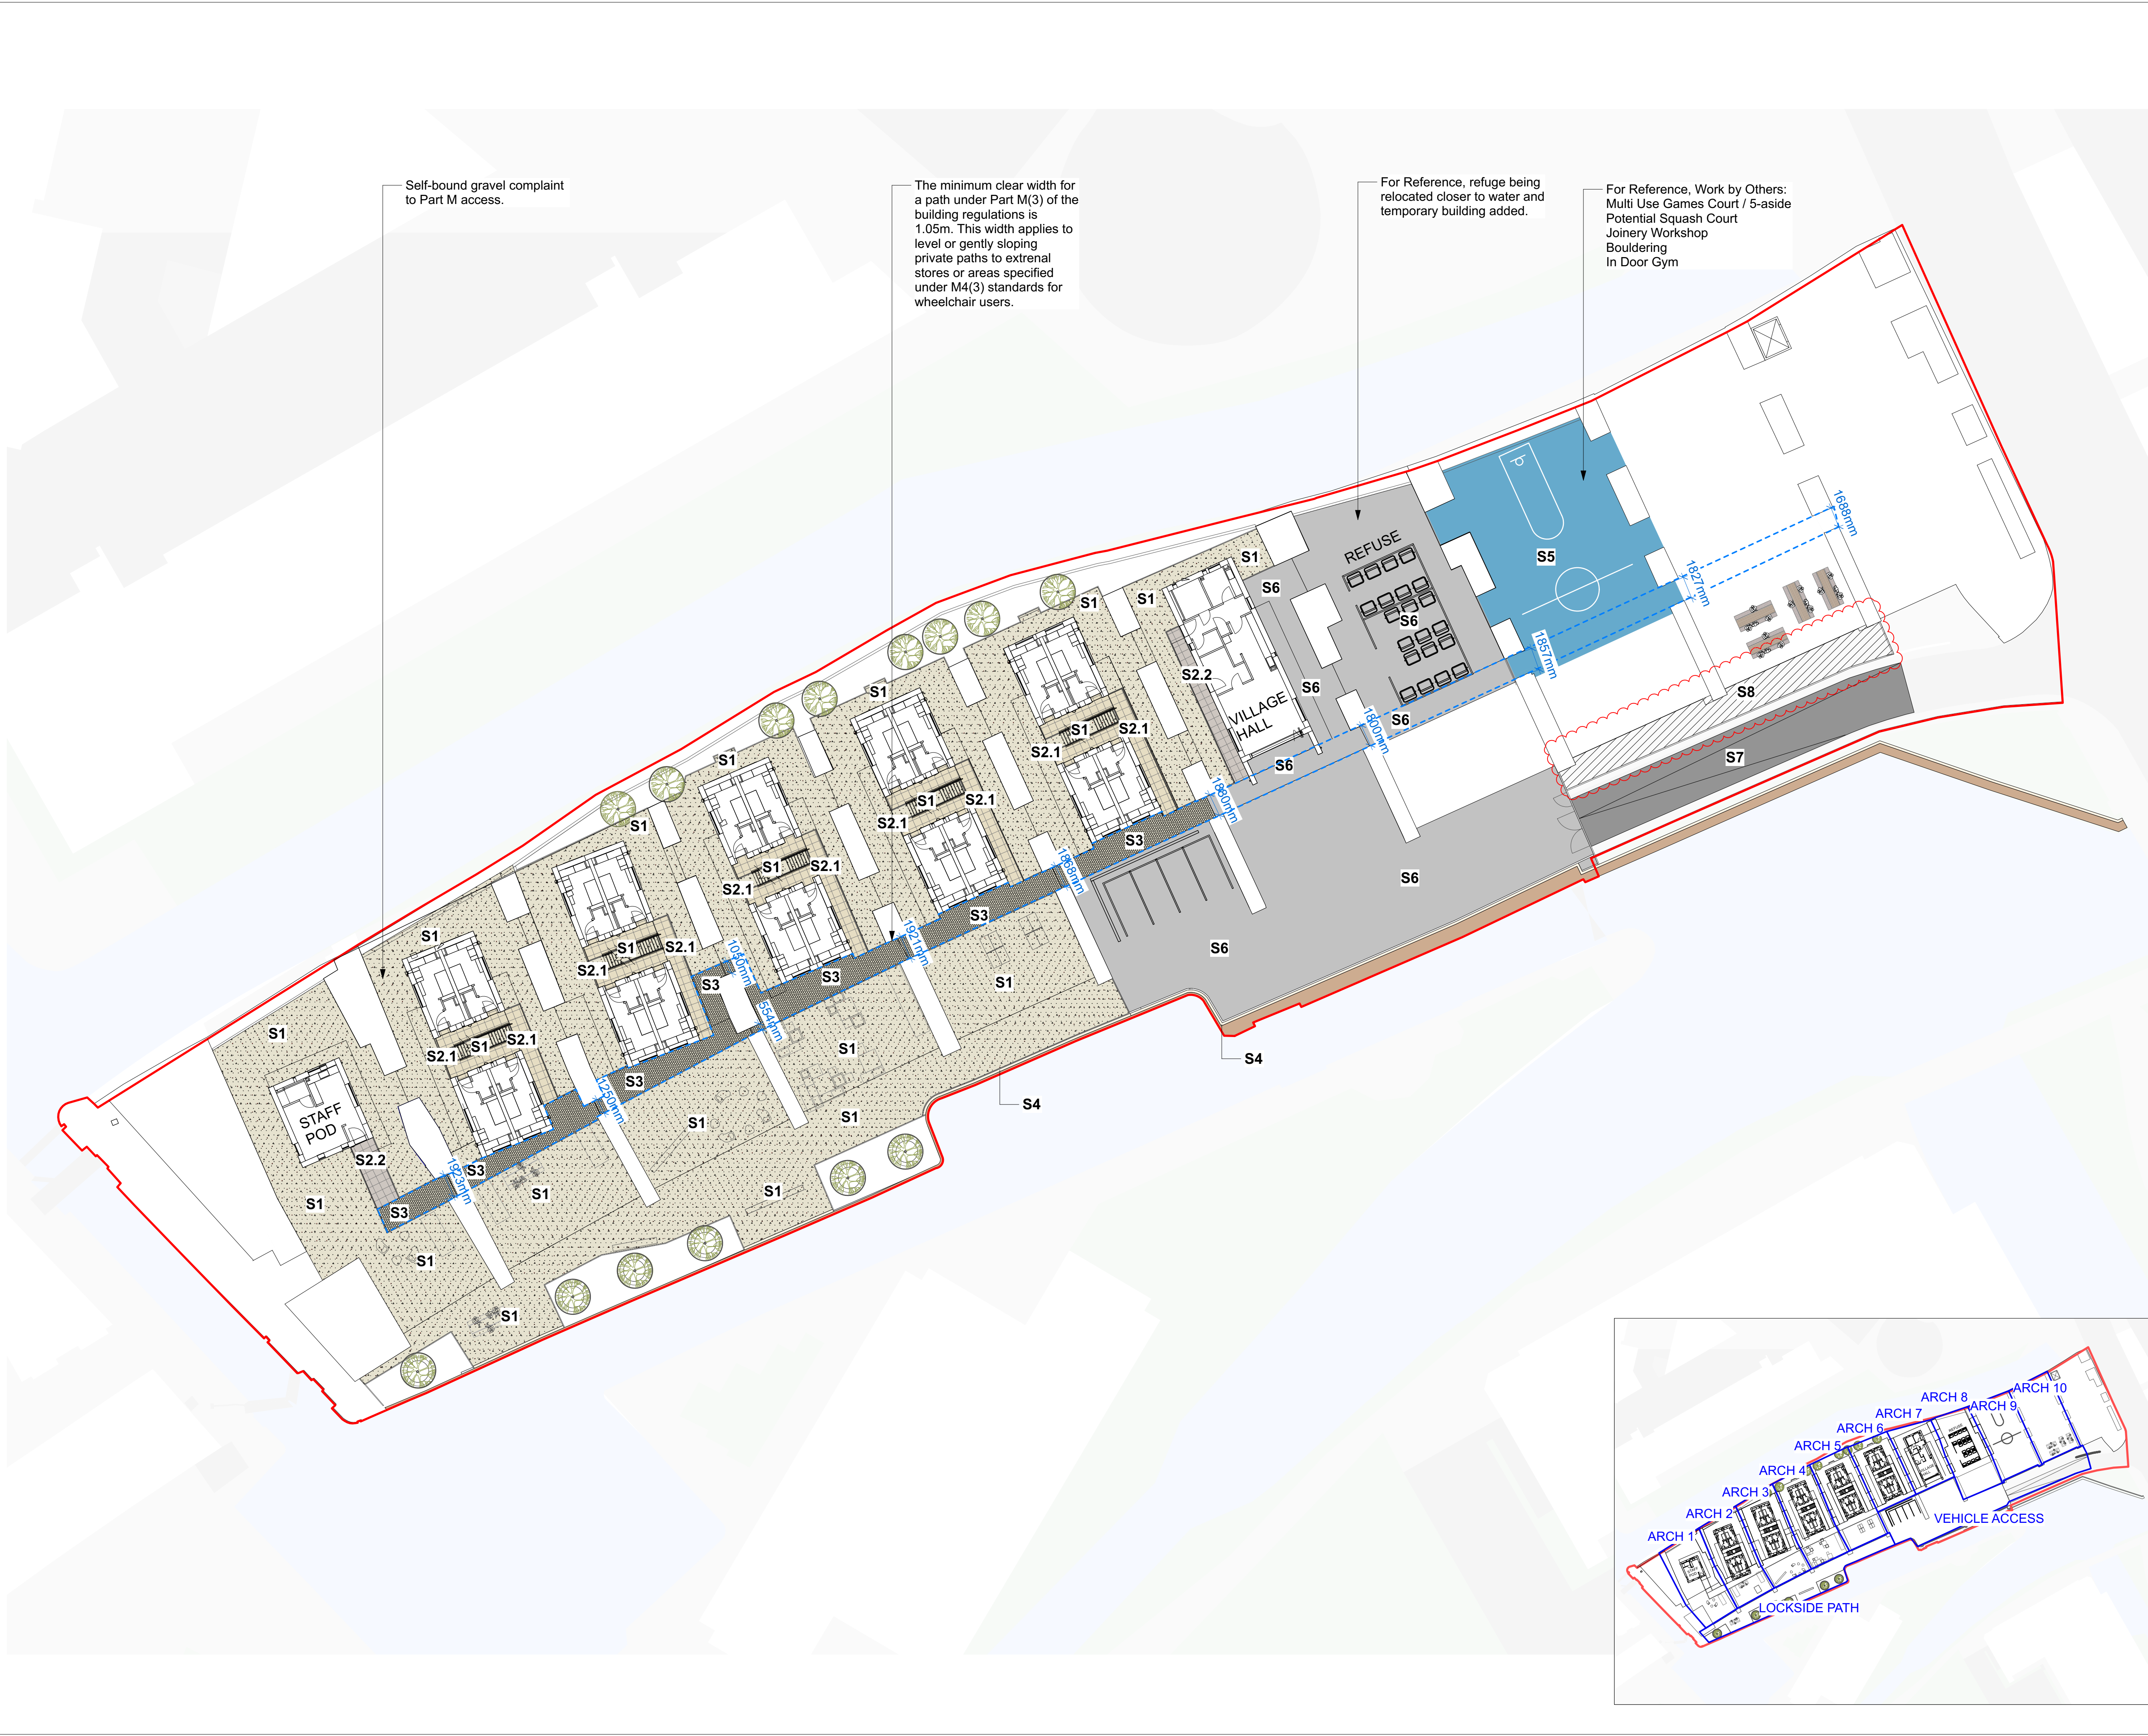

THIS DRAWING IS COPYRIGHT PROTECTED AND MAY NOT BE REPRODUCED IN WHOLE OR PART WITHOUT WRITTEN AUTHORITY FROM THE OWNER.

- NOTES:
1. Do not scale from this drawing.
 2. Always work to noted dimensions.
 3. All dimensions are in millimetres unless otherwise stated.
 4. All setting out, levels and dimensions to be agreed on site.
 5. The dimensions of all materials must be checked on site before being laid out.
 6. This drawing must be read with the relevant specification clauses and detail drawings.
 7. Order of construction and setting out to be agreed on site.

KEY	
S1	Self Binding Gravel 50mm depth Product: Breedon Golden Amber Gravel Size: 12mm Colour/Finish: Golden Supplier: Breedon Bedding and sub base to comply to Part M access.
S2.1	Large Unit Concrete Slab Paving Product: Breccia Slab Paving Colour: Breccia (Black) (50%) Finish: Ground Textured Size: 600mm x 600mm x 80mm (S) Bond: Stretcher bond. Supplier: Hardscape
S2.2	Large Unit Concrete Slab Paving Product: Breccia Slab Paving Colour: Breccia (Black) (50%) Finish: Ground Textured Size: 600mm x 600mm x 80mm (S) Bond: Stretcher bond. Supplier: Hardscape
S3	Small Unit Concrete Block Paving Product: Vero / Bero or similar Colour: Heather Finish: Dimple Size: 150mm Bond: Stretcher bond. Supplier: Tobermore
S4	Loose Gravel (200mm strip to protect canal wall) Product: Breedon Buff Colour: Buff Size: 4-10mm Supplier: Breedon
S5	Rubber Crumb Sports Pitch Held works by others
S6	Tarmac
S7	Wearing Course Add to existing ramp
S8	Existing Paving Retained
Part M Access Path Through Site	

Revision Notes:
S8 Existing Paving Retained

S1-P14	07-10-25	Update to Paving	MC	KR
S1-P13	31-07-25	Value Engineered Update	RMC	KR
S1-P12	17-06-25	Updates to paving spec	RMC	KR
S1-P12	30-05-25	Updates to paving and cycle hoops	RMC	KR
S1-P11	12-05-25	Gravel Under Stairs	RMC	KR
S1-P10	08-05-25	Northern Edge / Paving Spec Update	RMC	KR
S1-P09	28-04-25	GA Update	RMC	KR
S1-P08	02-07-24	Planning Issue	EKH	KR
S1-P07	12-01-24	Updates to Key	EKH	KR
S1-P06	04-08-23	Updates to Key	EKH	KR
S1-P05	14-03-23	Updates to Key	EKH	KR
S1-P04	22-02-23	Updates to Hardworks	EKH	KR
S1-P03	13-02-23	Stage 3	EKH	KR
S1-P02	22-03-21	Updated arrangement as part of water safety strategy	CS	GB
S1-P01	08-02-21	First Issue	CS	GB

**Planit I.E. Limited**

E: info@planit-ie.com W: planit-ie.com

MANCHESTER
2 Back Grafton St, Altrincham, WA14 1DY
T: 0161 928 9281

LONDON
Unit 6 Waterside, 44-48 Wharf Road, London, N1 7UX
T: 0207 253 5678

LIVERPOOL
Tempest 5.3, 12 Tithelbarn Street, Liverpool, L2 2DT
T: 0151 363 1230

Client	Embassy		
Project	Embassy Village		
Drg Title	Hardworks General Arrangement		
Created on	Created by	Approved by	
08/02/2021	CS	GB	
Scale	Size	Workstage	
1:250	A1	Stage 5	
Drg No.	Suitability	Revision	
2596-PLA-XX-XX-DR-L-1000	S1	P14	