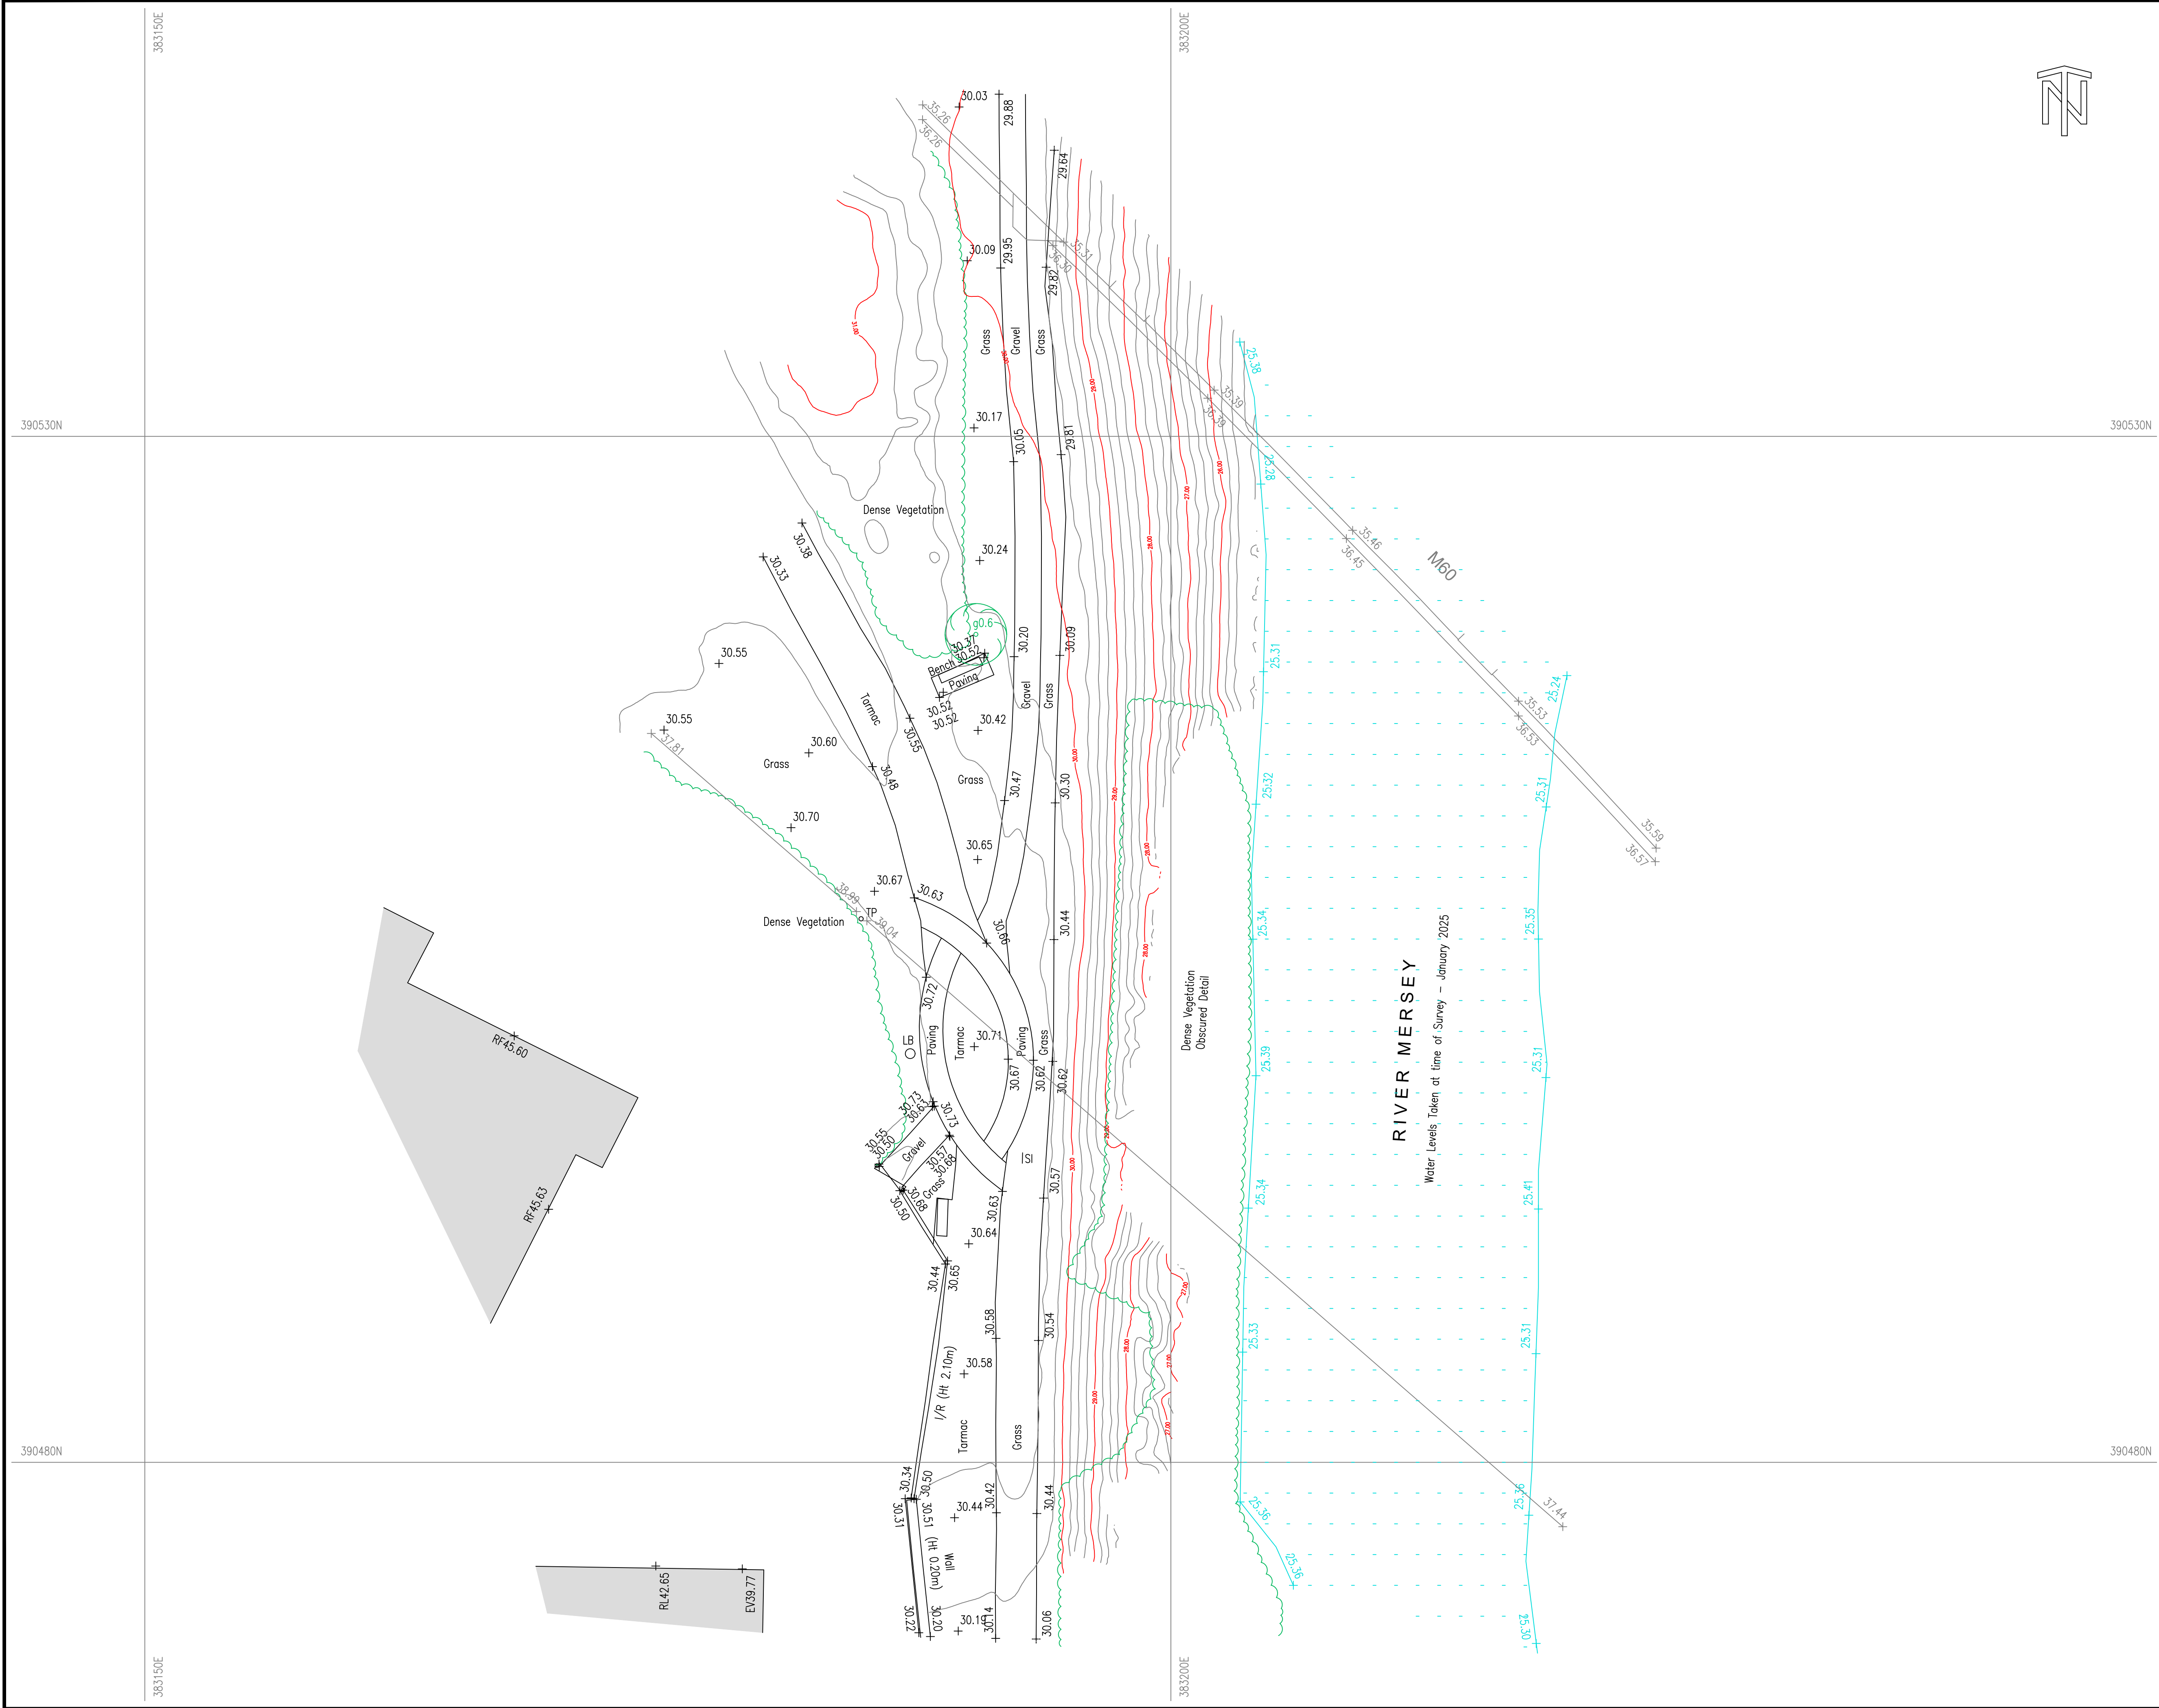


NOTES

KEY

Grid & Datum - Local Plane Grid related to OS National Grid & Datum
By GNSS RTK Observations

STANDARD ABBREVIATIONS

STREET FURNITURE

AC - AIR CONDITIONING
AL - ALARM
AL - AERIAL
AL - AIR VALVE
BA - BUOYANCY AID
BB - BEL SIGN BEACON
BD - BUILDING DIVIDE
BF - BUSH
BL - BOLLARD
BL - BOLLARD LIGHT
BO - BOLLARD
BP - BOUNDARY POST
BR - BRICK
BS - BUS STOP
BU - BUSH
CA - CABLE
CB - CONTROL BOX
CB - COGNITIVE BUSH
CA - COLUMN
CT - CLOSE CIRCUIT TV POLE
CP - DOWN PIPE
CP - DRAIN
CP - DRAINAGE CHANNEL
DU - DUCT
EL - ELECTRIC
EP - ELECTRICITY POLE
ER - EARTH ROD
FA - FENDER ANCHOR
FB - FLOOR BOARD
FH - FIRE HYDRANT
FL - FLOODLIGHT
FS - FLAG STAFF
GA - GAS
GM - GAS METER
G - GATE
GP - GATE POST
GU - GULLY
GV - GAS VALVE
HW - HYDRANT
I - INSPECTION COVER
IT - TRAFFIC COVER
JB - JUNCTION BOX
KO - KERB OFFLET
LA - LADDER

LB - LITTER BIN
LC - LIGHTING COLUMN
LI - LIGHT
LP - LAMP POST
MB - MOORING BOLLARD
MA - MAST
MH - MANHOLE
MO - MONUMENT
MP - MILE POST
MR - MODERING RING
MW - MOUNTING WELL
NP - NAME PLATE
OH - OVERHEAD
OSM - ORDNANCE SURVEY
PA - PLAY APPARATUS
PB - PILLAR BOX
PH - PUBLIC HOUSE
PI - PIPE
PL - PLANT
PM - PAVING METER
PN - PLANTER
PO - POST
PP - PETROL PUMP
RH - RIDE HEIGHT
RS - ROAD SIGN
RTM - RETAINING WALL
RWP - RAINWATER PIPE
SA - STANCHION
SC - SPEED CAMERA
SD - SATELLITE DISH
SF - SAFETY FENCE
SG - SIGN
SI - SIGN
SM - SERVICE MARKER POST
SS - SECURITY SENSOR
ST - STOP TAP
SU - STOP VALVE
SV - STOP VALVE
SW - SWITCHGEAR
TA - TAP
TBM - TEMPORARY BENCH MARK
TCB - TELEPHONE CALL BOX
TE - TELEPHONE

TM - TICKET MACHINE
TS - TRAFFIC SIGNAL
TP - TELEGRAPH POLE
UTL - UTILITY TOLL
VDP - VEHICLE DETECTOR PAD
VP - VENT PIPE
WB - WHISTLE BLOW
WM - WIND METER
WD - WASH OUT
WP - WASTE PIPE

FENCE TYPES

BW - BARBED WIRE
CB - CLOSE BORDERED
CI - CORRUGATED IRON
CP - CONCRETE PANEL
HR - HANDRAIL
IR - IRON RAILING
PAL - PALISADE
PC - POST & CHAIN
PP - POST & PANEL
PSS - PEDESTRIAN SAFETY
BARRIER
RW - RUSTY WIRE
WM - WIRE MESH

LEVELS

BL4.45 - BED LEVEL
EV4.45 - EAVE LEVEL
+4.45 - INVERT LEVEL
+4.45 - SPOT LEVEL
+RF4.45 - ROOF LEVEL
+RL4.45 - RIDGE LEVEL
+SH4.45 - SOFT BED LEVEL
+SL4.45 - SOFT LEVEL
+TH4.45 - THRESHOLD LEVEL
+WL4.45 - WATER LEVEL

SYMBOLS

HEDGE

TREE CANOPY

TREE

GATE

CONTROL STATION

BUSH

BUILDING

EMBANKMENT

Rev	Date	Drawn	Description	Ch'd	App'd

ND OLIVER & CO

CHARTERED GEOMATIC SURVEYORS

Jupiter House, 21 Roebuck Lane, Sale, Manchester, M33 7SY

T: 0161 973 3495 F: 0161 962 6819

E: mail@ndoliver.com www.ndoliver.com

Client

NAWAL PRINJA

Title

NORTHENDEN RIVERSIDE PARK
9B MILL LN, NORTHENDEN
WYTHENSHAW, M22 4HJ
TOPOGRAPHICAL SURVEY
SHEET 1 OF 1

Surveyed	TB	Drawn	TB	Drawn Date
Checked	AM	Approved	NDO	10/01/2025
Scale	1:150 @ A1	Project	13150	Status
		CAD File		ORIG
Drawing No	13150 / 001 / 1			Rev
				0