


NOTES:

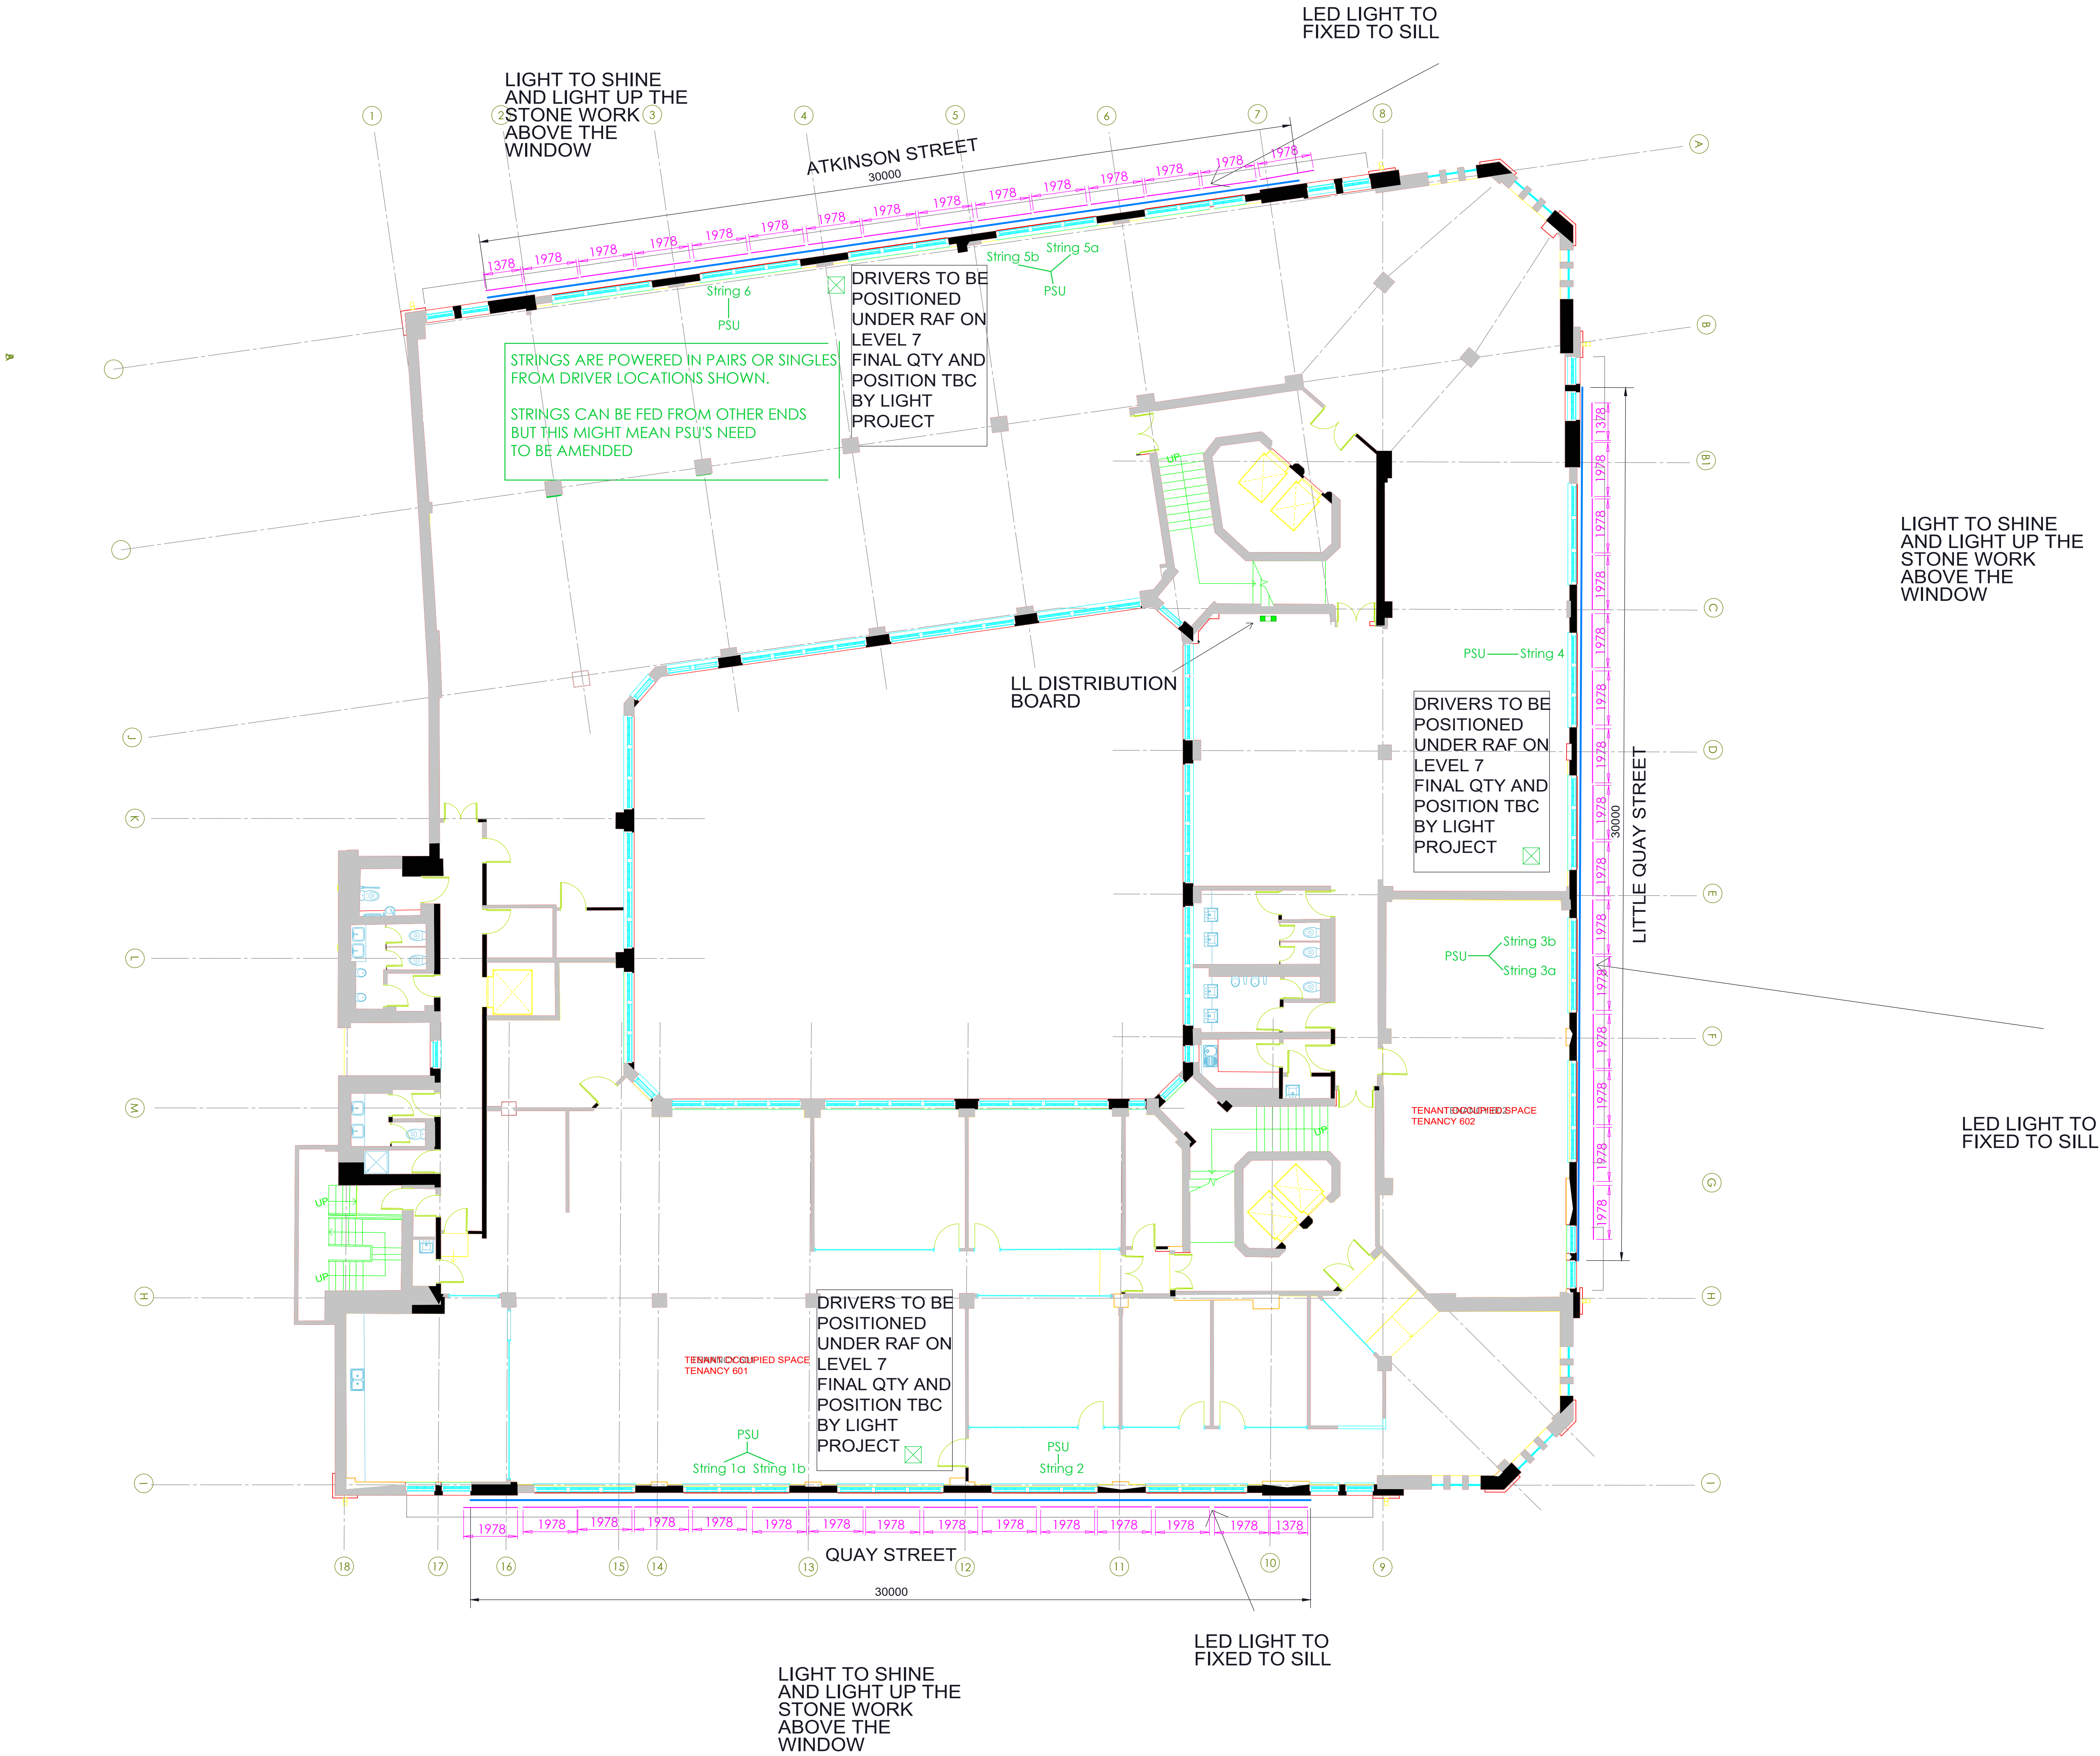

Unit 60 Sugarbook RD  
Bromsgrove  
Worcestershire  
B60 3DN  
Tel: 01527870233  
Email: Nick1@nsselectrial.co.uk  
CLIENT: MYCO

PROJECT:  
SUNLIGHT HOUSE EXTERNAL LIGHTING  
TITLE:  
LEVEL 6 LIGHTING

SCALE AT A: A0 NTS DATE: 30/04/2025 DRAWN: PH CHECKED: NS  
DRAWING NO: NSC-SLH-EX-LIGHTING-L6 REVISION: 1.0  
DO NOT SCALE/ENDER