

© COPYRIGHT
The copyright in this drawing is vested in Sheppard Robson and no license or assignment of any kind has been, or is, granted to any third party whether by provision of copies or originals or otherwise unless agreed in writing.

DO NOT SCALE FROM THIS DRAWING
The contractor shall check and verify all dimensions on site and report any discrepancies in writing to Sheppard Robson before proceeding work

FOR ELECTRONIC DATA ISSUE
Electronic Data / drawings are issued as "read only" and should not be interrogated for measurement. All dimensions and levels should read, only from those values stated in text on the drawing.

REVISIONS		
REV.	DATE	AMENDMENT
P01	02/08/2024	WS4 Technical Detail Development
P02	13/08/2024	Stage 4 Interim Issue
P03	20/02/2025	WS4 Issue

CLIENT
McLaren Property

SHEPPARD
ROBSON

77 Parkway Camden Town London NW1 7PU
T: +44 (0)20 7504 1700 E: enquiries@sheppardrobson.co.uk


PROJECT
Upper Brook Street PBSA - McLaren

SCALE@A2 DATE ORIGINATOR CHECKED AUTHORISED
As indicated 20/02/2025 MJF MT RG


DESCRIPTION
Typical Accesible Shower Details

STAGE
Stage 4

STATUS	PURPOSE FOR ISSUE	SR NO.
S4	For Approval	6601
DRAWING NO.		REV.
MAUBS-SRA-ZZ-00-DR-AR-43700		P03

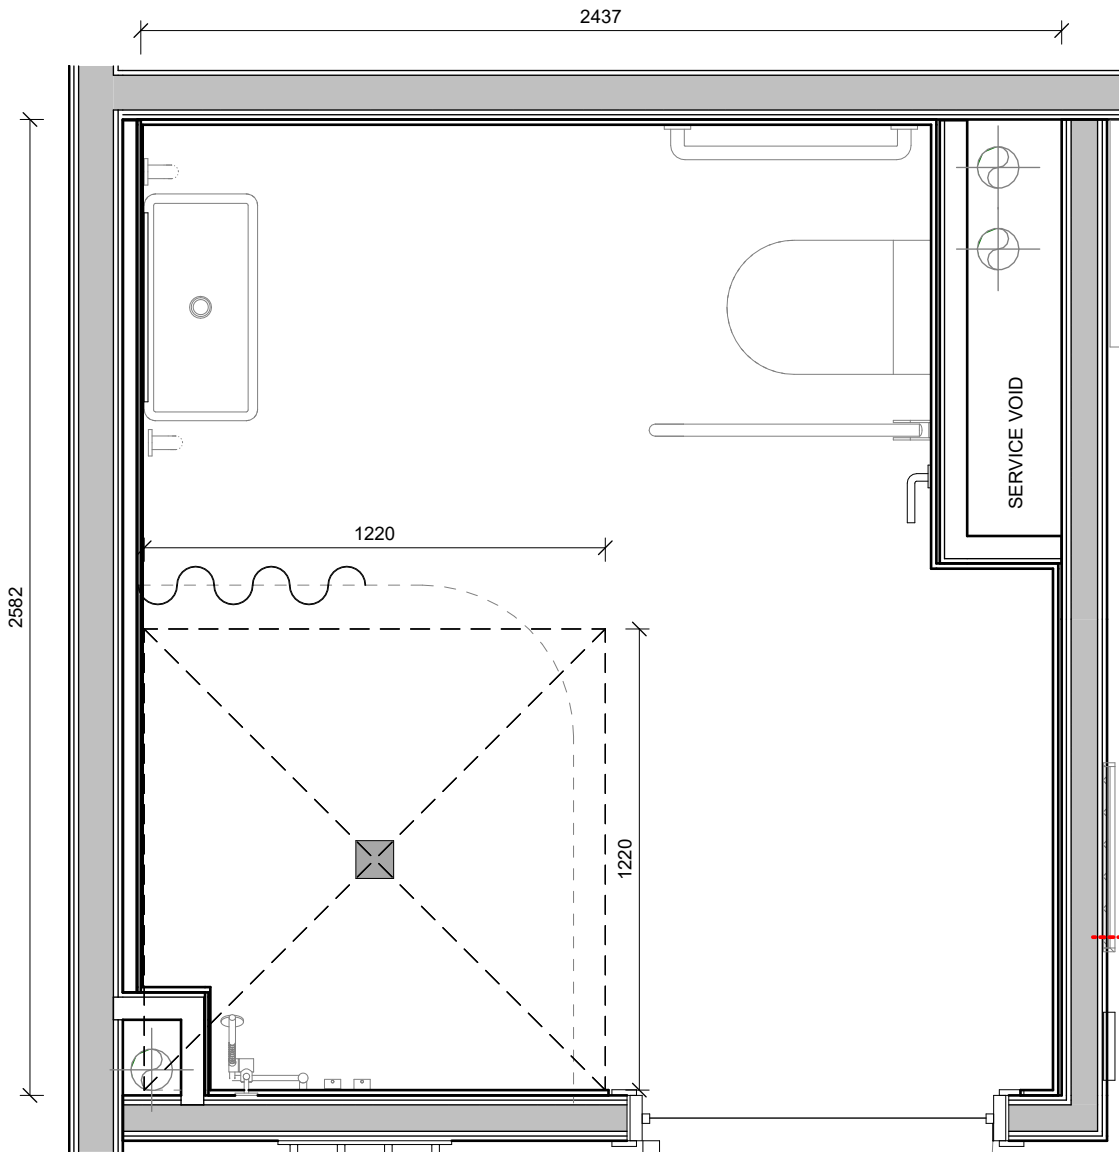

1 Typical Accessible Shower Detail Plan
43700 1 : 20

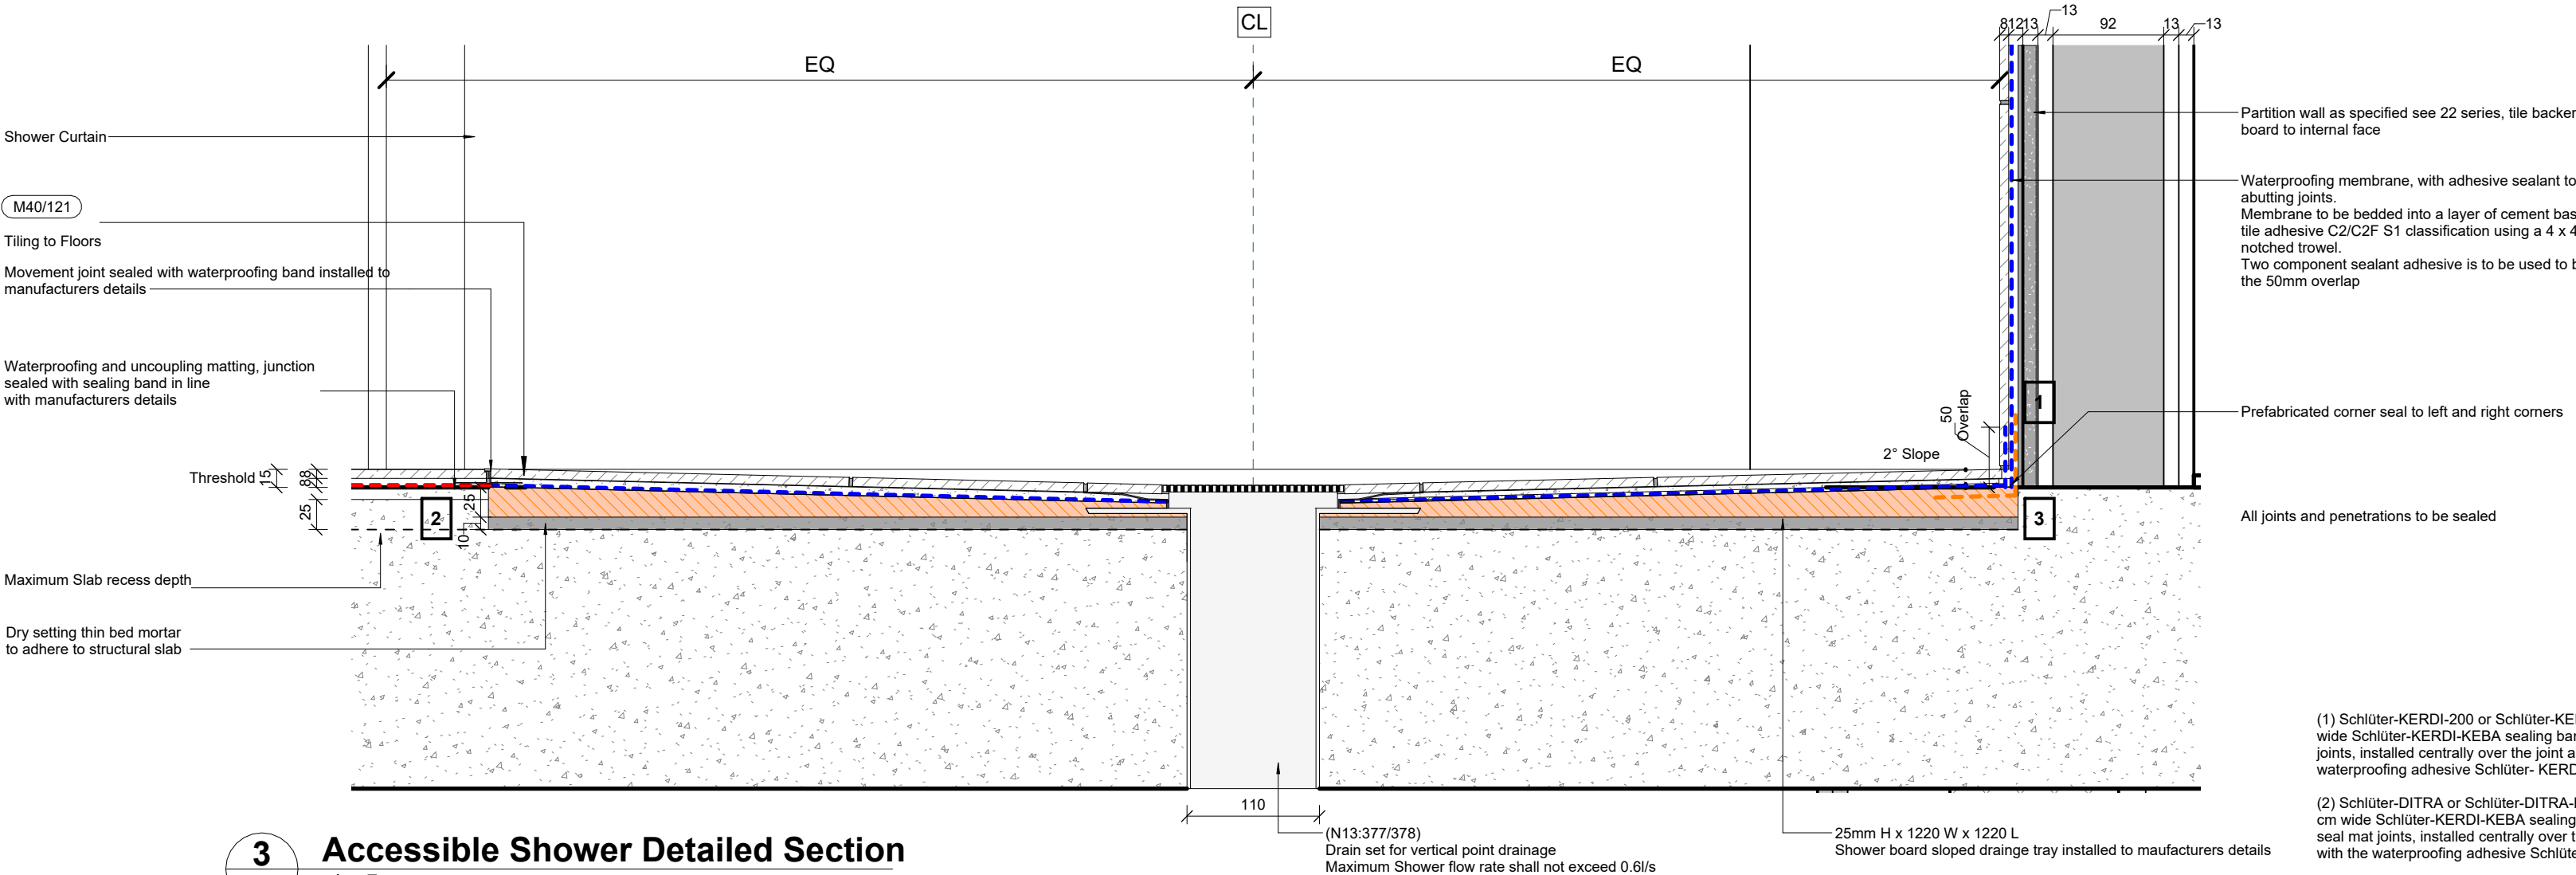

3 Accessible Shower Detailed Section
43700 1 : 5

(1) Schlüter-KERDI-200 or Schlüter-KERDI-BOARD joints: 12.5 cm wide Schlüter-KERDI-KEBA sealing band (minimum) is used to seal joints, installed centrally over the joint and solidly adhered with the waterproofing adhesive Schlüter-KERDI-COLL-L.

(2) Schlüter-DITRA or Schlüter-DITRA-HEAT/-DUO mat joints: 12.5 cm wide Schlüter-KERDI-KEBA sealing band (minimum) is used to seal mat joints, installed centrally over the joint and solidly adhered with the waterproofing adhesive Schlüter-KERDI-COLL-L.

(3) Wall to floor junction. Schlüter-KERDI-200 or Schlüter-KERDI-BOARD to Schlüter-DITRA or Schlüter-DITRA HEAT/-DUO junction: 12.5 cm wide Schlüter-KERDI-KEBA sealing band is used to seal the floor to wall junction. Ensuring a minimum 5 cm overlap on the wall and minimum 5 cm overlap on the floor. The joint should be solidly adhered with the waterproofing adhesive Schlüter-KERDI-COLL-L.

Internal and external corners are sealed with preformed corners, Schlüter-KERDI-KERECK, which are also adhered with Schlüter-KERDI-COLL-L.