

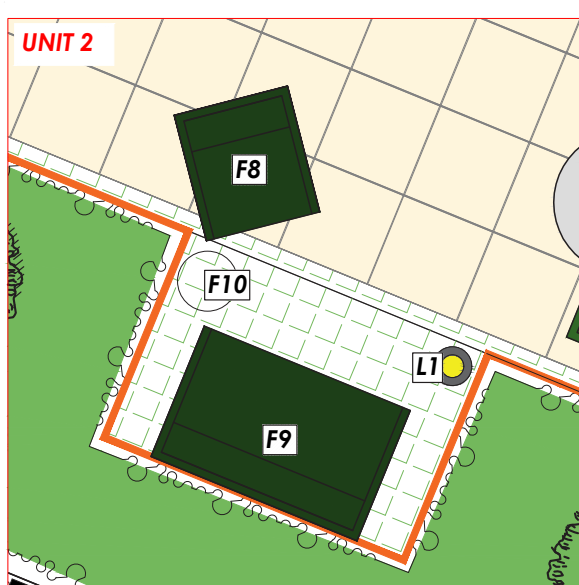


KEY MAP

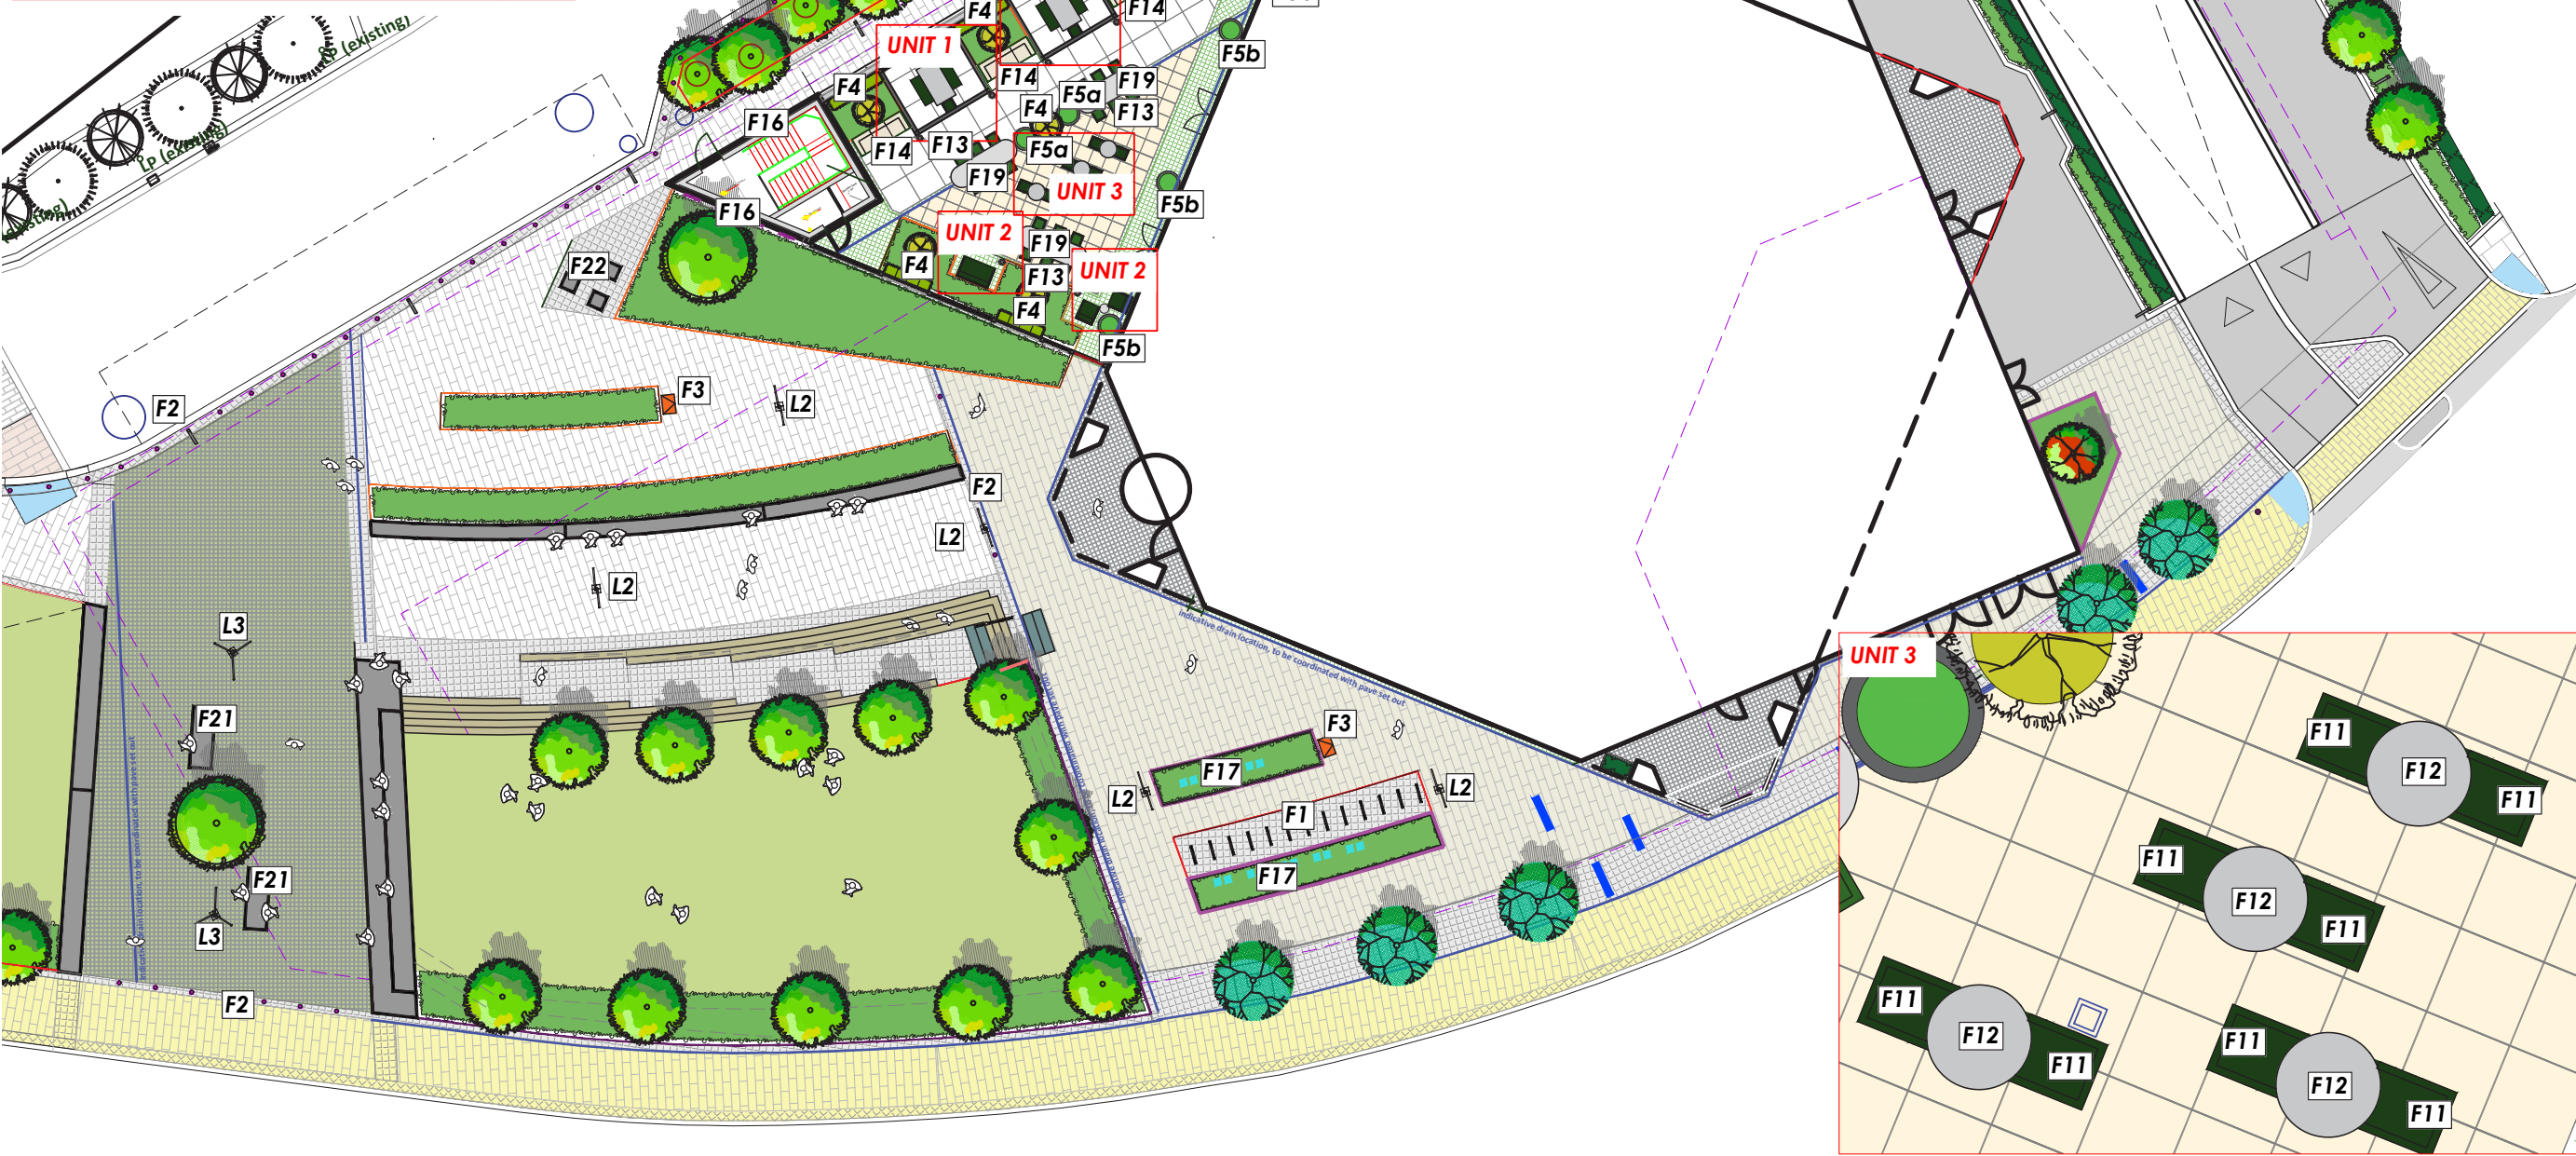


F1 Proposed Cycle Stands
Product: Albion Cycle Stand
Material: Brushed 316 grade stainless-steel
Unit size: W815mm x H1250mm
Fixing: Buried flange with bespoke base plate to fixed into concrete foundation
Supplier: Kent Stainless or similar approved

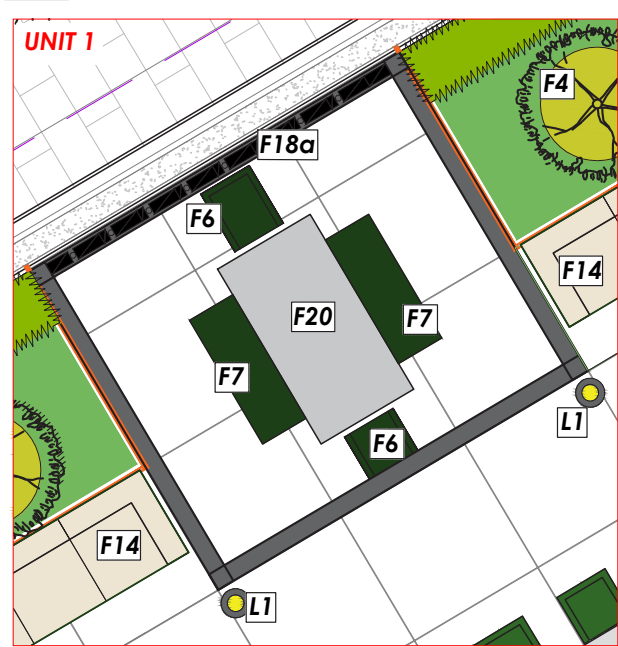

F2 Proposed Bollard
Product: Bloc Bollard
Material: Stainless steel
Fixing: Fixed into concrete base below ground
Supplier: Versa or similar approved
Height: 1000mm
Other: Black contrast band to top



F3 Proposed Litter Bin
Product: Bow Wood
Material: Stainless Steel / Timber
Size: H780/1005 x W517 x D400
Capacity: 110L
Fixing: Pre-drilled for anchors
Supplier: Artform Urban or similar approved

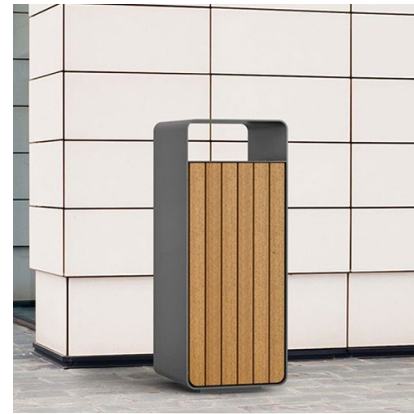

F4 Proposed Feature Pot
Product: Olin
Colour: Bronze
Texture: Heavy Brush
Size: 1245mm Height; Top dia 70cm; Base dia 40cm
(Bespoke size, Torc Pots to submit proposal to review by landscape architect)
Fixing: Free Standing
Supplier: Torc Pots or similar approved
Extra Item: Plantsave Tank 24 Plant Watering System by Green-tech; Uplighter to base in Bronze color (Contractor to submit the product to review)




Indicative position of uplighter


F5a Proposed Feature Pot
Product: Asa
Colour: Bone White
Texture: Heavy Brush
Size: 70cm Top dia, 30cm Base dia, 82cm Middle dia, 55cm High
Supplier: Torc Pots or similar approved
Extra Item: Plantsave Tank 24 Plant Watering
F5b - Typical freestanding option
F5b - Movable option, wheels inserted in the bottom, Torc Pots to submit concealed proposal



F10 Proposed Side Table
Product: PIX91 - PIX911 Table by mmcite or similar approved, USB charging point available, client to confirm.
Material: Coated stainless steel, RAL 7035
Height: 720mm
Fixing: Base plate to be fixed down under the paving

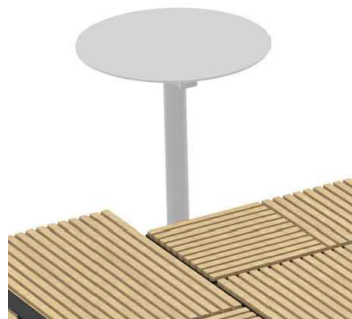


F6 Proposed Dining Chair
Product: Palissade Chair
Material: Powder coated steel in Olive
Size: H80 x W47 x L56cm
Supplier: HAY or similar approved
Extra: Palissade cushion by HAY

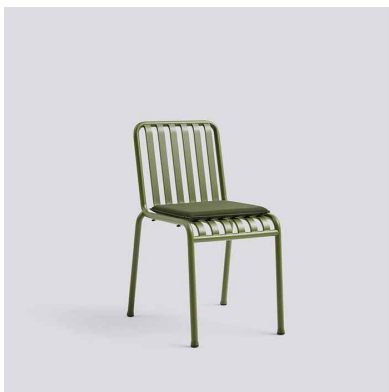

F7 Proposed Dining Bench
Product: Palissade Bench
Material: Powder coated steel in Olive
Size: H45 x W120 x L42cm
Supplier: HAY or similar approved
Extra: Palissade cushion by HAY



F8 Proposed Lounge Chair
Product: Palissade Lounge Chair Low
Material: Powder coated steel in Olive
Size: H70 x W73 x L81cm
Supplier: HAY or similar approved
Extra: Palissade cushion by HAY and decorative cushions

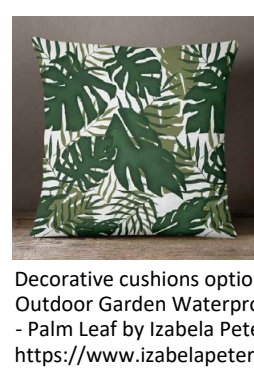

F9 Proposed Lounge Sofa
Product: Palissade Lounge Sofa
Material: Powder coated steel in Olive
Size: H70 x W139 x L88cm
Supplier: HAY or similar approved
Extra: Palissade cushion by HAY and decorative cushions



F15 Proposed Table Tennis Set
Product: Outdoor Concrete Ping pong / Tennis Table
Material: Concrete top with powder coated steel in RAL 7021
Dimensions: 2740 x 1500 x 765 mm (H)
Supplier: Doty&Sons or similar approved



F16 Proposed Trellis
Product: Metal Trellis
Material: Powder coated steel in RAL 7021
Size: 2000mm (H) x 700mm (W)
Fixing: 6 x 8160008M to attach trellis to building facade
Supplier: Jacksons Fencing or similar approved






F17 Proposed Trellis
Product: McNICHOLS* Wire Mesh - ECO-MESH
Material: Powder coated steel in RAL 7021
Size: 2440 x 1220 mm
Fixing: Fixed into concrete base below ground
Supplier: McNICHOLS or similar approved
Extra: Box section metal support




L1 Proposed Lighting Bollard
Product: Nui
Material: Concrete
Height: 510mm
Supplier: Luceplan or similar approved
Lighting spec to be confirmed by specialist




F18a Proposed Pergola
Bespoke Metal Frame
Material: 150 x 150mm rectangular powder coated steel in RAL 7021
Fixing: Fixed into concrete base below ground

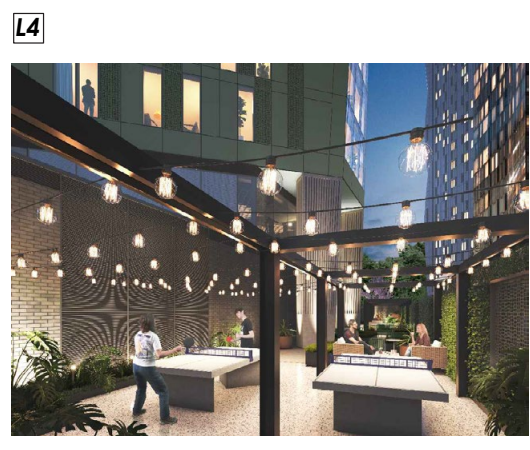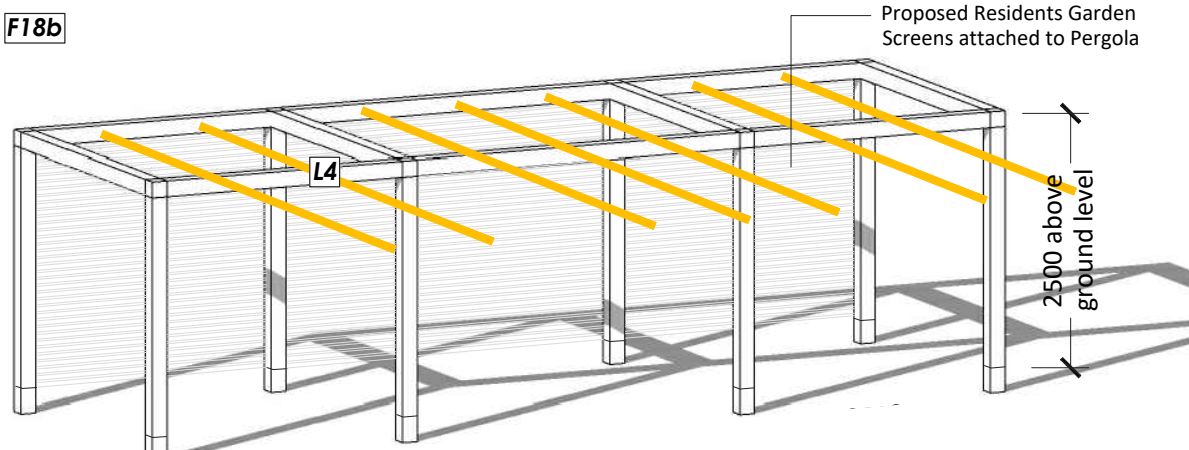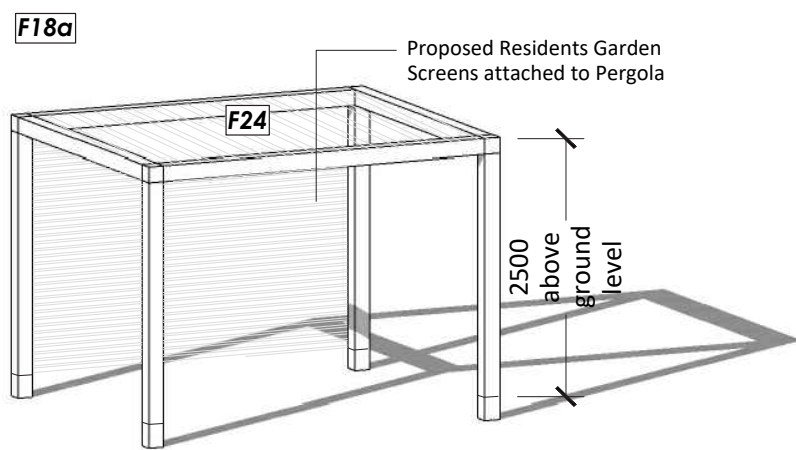


F19 Proposed Bar Table
Bespoke Metal frame with polished concrete top
Material: Powder coated steel in RAL 7021, polished concrete

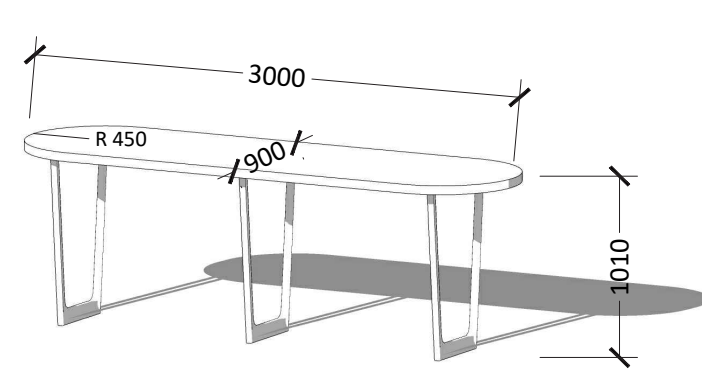


F20 Proposed Bar Table
Bespoke Metal frame with polished concrete top
Material: Powder coated steel in RAL 7021, polished concrete

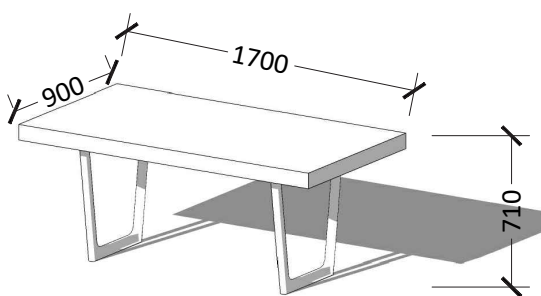


F21 Proposed Long Bench
Bespoke natural stone bench
Material: Bianco Cristal with Flamed finish in all sides. 10mm pencil edge on all the top face sides
Supplier: Hardscape or similar approved
Extra: Anti-skate

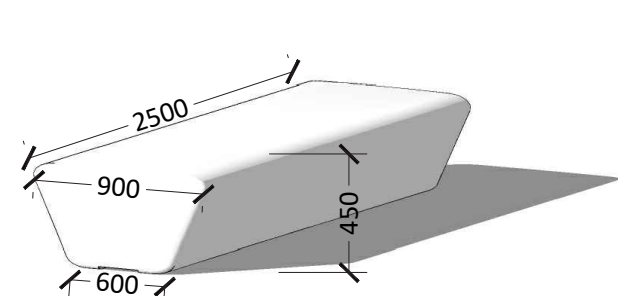

F22 Proposed Cube Seat
Bespoke natural stone bench
Material: Bianco Cristal with Flamed finish in all sides. 10mm pencil edge on all the top face sides
Supplier: Hardscape or similar approved

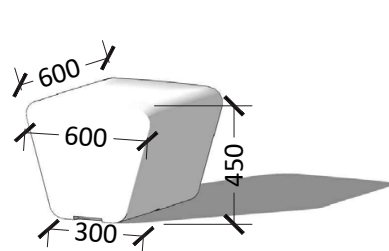

L2 Proposed 2 Arm Lighting Column
Height: 5m
Material: Powder coated steel RAL 7021
Lighting spec to be confirmed by specialist

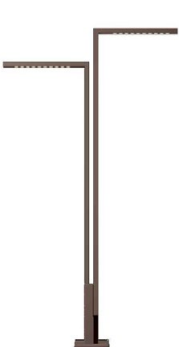

L3 Proposed 3 Arm Lighting Column
Height: 6m
Material: Powder coated steel RAL 7021
Lighting spec to be confirmed by specialist



Supplier Details

Kent Stainless
Address: Kent Stainless Ltd., Ardavan, Co. Wexford, Y35 CRW2
Tel: 0800 376 8377
Email: info@kentstainless.com

Versa Street Furniture
Address: Units 2 & 5 Tettbury Close Martland Industrial Park, Wigan, WN5 0LA
Tel: 01942 214275
Email: sales@versa-uk.co.uk

Artform Urban
Address: Adlington Business Park London Road, Adlington SK10 4NL
Tel: +44 (0)1625 877554
Email: enquiries@artformurban.co.uk

Torc Pots
Tel: +44 1534 717104
Email: nicole@torcpots.com
Website: https://www.torcpots.com/

HAY
Address: Underwood Works, 6-14 Underwood Street, N1 7JQ, London
Tel: +44 (0)20 3983 5248
Email: office.uk@hay.com

mmcite
Address: The Counting House 9 High Street Tring HP23 5TE United Kingdom
Tel: +44 7925 133563
Email: enquiry@mmcite.co.uk
Website: https://www.mmcite.com/en

MDF Italia
Address: Via Fratelli Cervi, 4A, 22066, Mariano Comense - Italy
Tel: +39 031 7570301
Email: info@mdfitalia.it
Website: https://www.mdfitalia.com/en

All the fixing details refer to manufacturer's details

Jo Alexander
Address: Unit 1a, Mill Yard, Childerley Estates, Dry Drayton, Cambridge, CB23 8BA
Tel: 01954 267867
Email: info@joalexander.co.uk
Website: https://www.joalexander.co.uk/

Doty&Sons
Address: 1275 East State Street Sycamore, IL 60178
Tel: 815-895-2884
Email: info@dotyconcrete.com
Website: https://dotyconcrete.com/

Jacksons Fencing
Address: Dragon Hall, Whitechurch Rd, Chowley Tattenhall (A41), Chester, CH3 9DU
Tel: 01829 770776
Email: sales@jacksons-fencing.co.uk
Website: https://www.jacksons-fencing.co.uk/

McNICHOLS
Address: sales@mcnichols.com
Website: https://www.mcnichols.com/

Luceplan
Address: Via E.T. Moneta, 40, 20161 Milano
Tel: +39 02 662421
Email: info@luceplan.com
Website: https://www.luceplan.com/

Hardscape
Address: Eagle House, Deakins Business Park, Egerton, Bolton, BL7 8RP
Tel: 01204 565 500

Flora
Address: Schmidtsiepen 3, 58553 Halver, Germany
Tel: +49 (0)2353 9117-0
Email: info@flora.biz
Website: www.flora.biz

REV	BY	DESCRIPTION	DATE
P1	KH	REBAGGED TO SQUAREYARD FORMAT	25/07/2025
P2	KH	ADDITIONAL NOTES ADDED	29/07/2025
P3	KH	ADDITIONAL NOTES ADDED - MCC INPUT	29/08/2025

CLIENT

RENAKER BUILD LTD

PROJECT:

PLOT F MANCHESTER

DESCRIPTION:

FURNITURE DETAILS

STATUS:

FOR APPROVAL

SCALE @A1	DRAWN	CHECKED	DATE
VARIES	AV	KH	25/07/2025

DRAWING NUMBER
Z1-SQY-G710-PL-XX-403

REVISION
P3

S Q U A R E Y A R D

ADDRESS:
10 RUSHBED COTTAGES,
CRAWSHAWBOOTH,
ROSSENDALE
BB4 8LX

TEL: 0161 943 6053
EMAIL: STUDIO@YD2.CO.UK

