

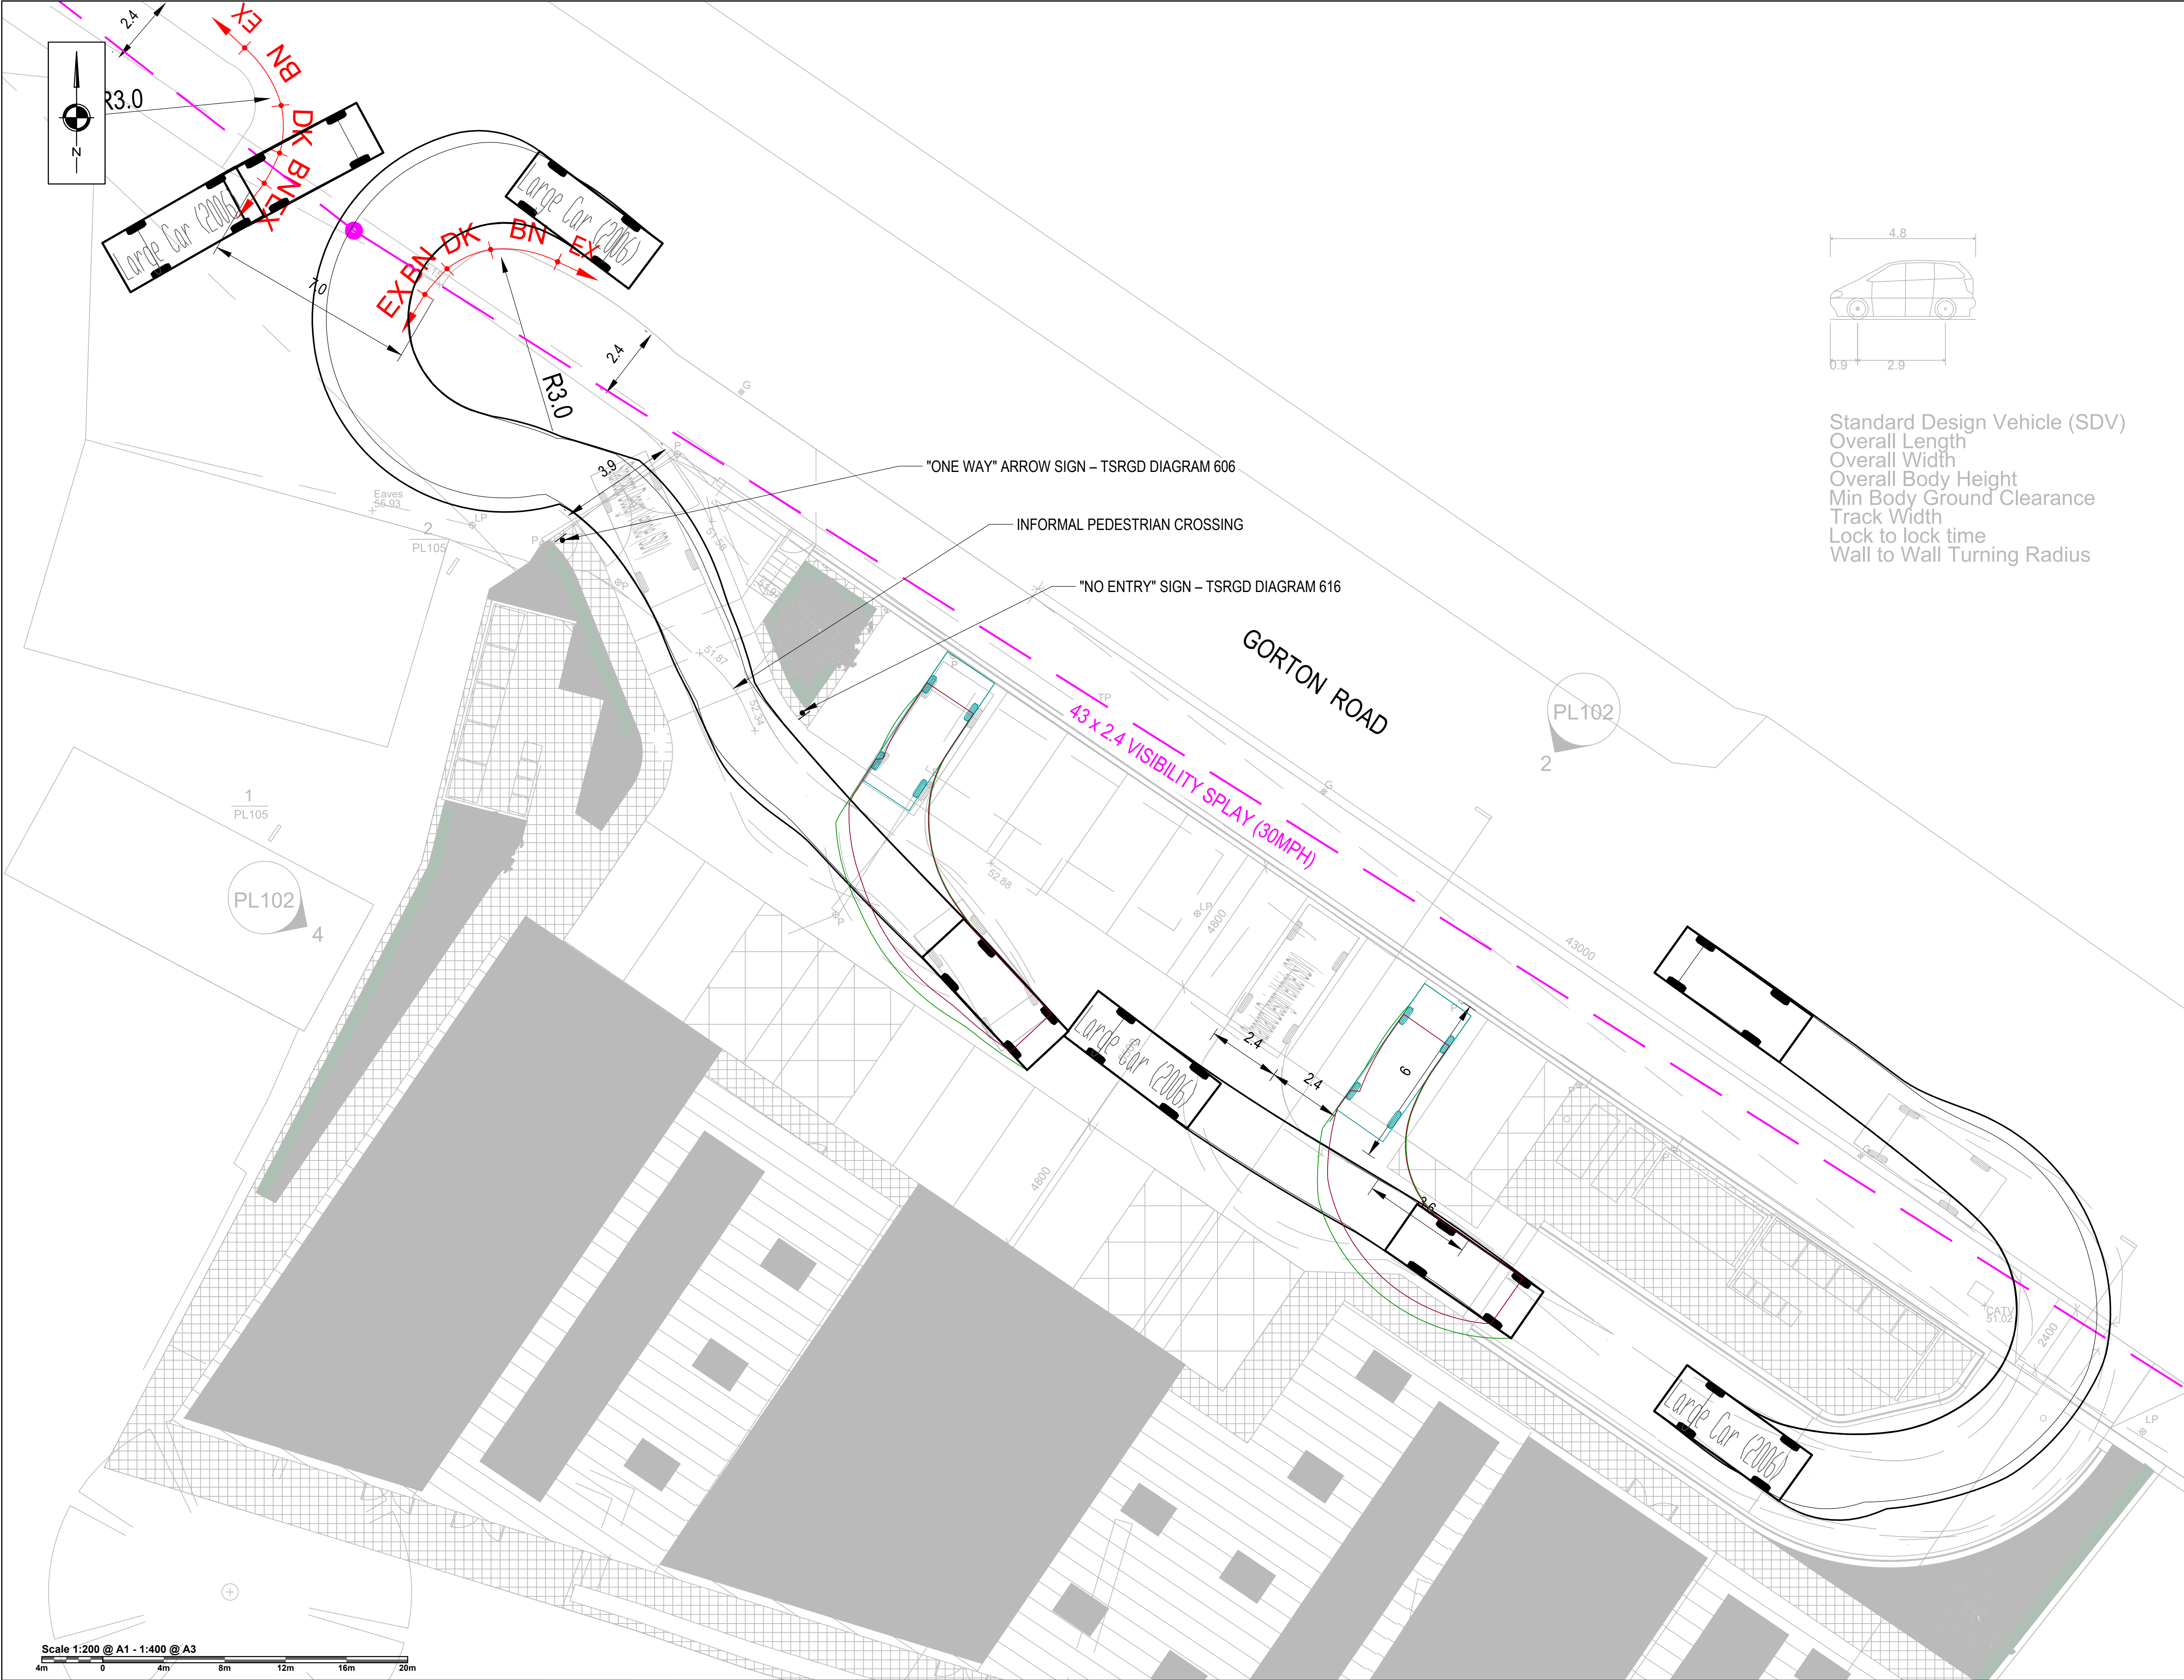


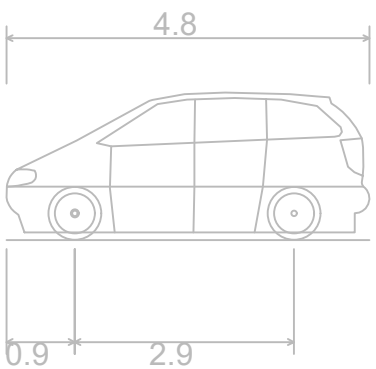

Standard Design Vehicle (SDV)
Overall Length
Overall Width
Overall Body Height
Min Body Ground Clearance
Track Width
Lock to lock time
Wall to Wall Turning Radius

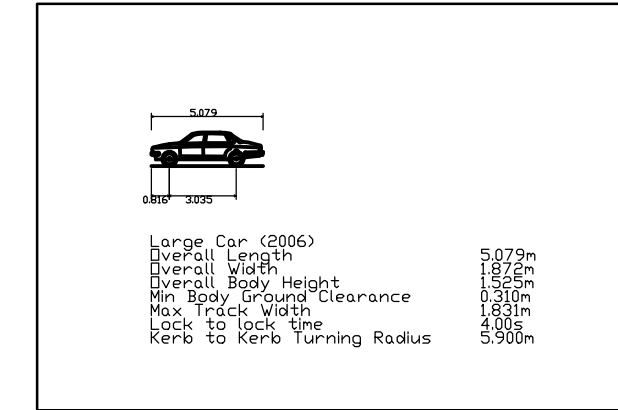

REVISIONS			
REV	DESCRIPTION	DATE	BY
-	FIRST ISSUE	25/03/25	WR
A	SECOND ISSUE	23/04/25	WR

AVAL CONSULTING GROUP
CIVIL, ENVIRONMENT & STRUCTURAL ENGINEERS
Transportation Planning : Environmental Consultants
www.aval-group.co.uk, Email: contact@aval-group.co.uk
Company Number: 11922039

Client Name:		WORLD METAL RECYCLING LTD	
Project Title:		GORTON RD MANCHESTER, M11 2DZ	
Drawing Title:		LARGE CAR SWEPT PATHS	
Date:	22.09.2025	Drawn By:	LS
Scale:	1:200 @ A1 1:400 @ A3	Checked:	WR
Status:	PLANNING	Approved:	WR
Drawing No:			Rev:
AVAL/93252/0000/002			B