Copyright Hawkins\Brown Architects
No implied licence exists. This drawing should not be used to calculate areas for the purposes of valuation. Do not scale this drawing. All dimensions to be checked on the site by the contractor and such dimensions to be their responsibility. All work must comply with relevant British Standards and Building Regulations requirements. Drawing errors and omissions to be reported to the architect. To be read in conjunction with Architect's specification and other consultant information.

Rev	Description	Date
P1	Issued for Planning	30.09.20
P2	Issued for NMA	09.05.22
P3	Issued for S73 Application	18.12.23
P4	Issued for S73 Application	25.07.25

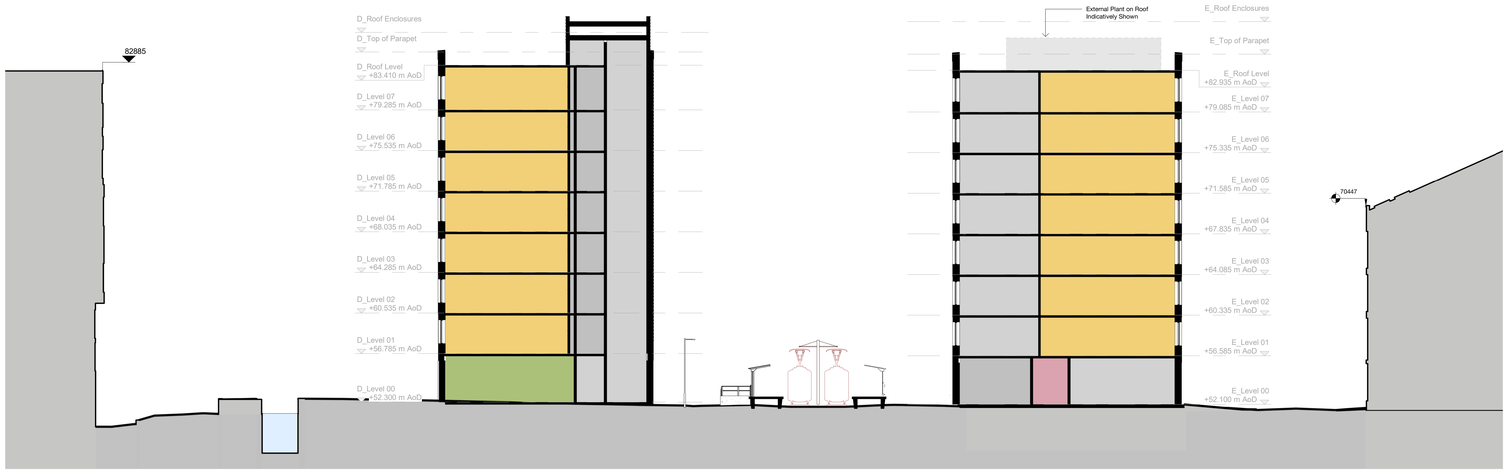

Site Section BB.
1 : 200

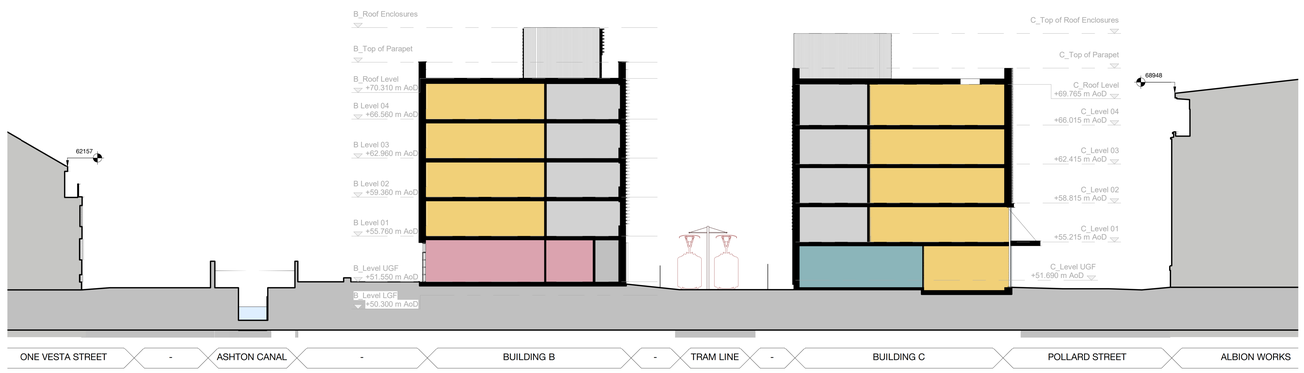

Site Section CC.
1 : 200

- Circulation
- Flexible Retail
- Net Lettable
- Reception
- Riser
- Security
- Shower
- Stairs
- W/C

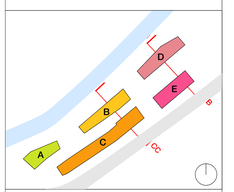

3C Tariff Street
Manchester M1 2FF
mail@hawkinsbrown.com
hawkinsbrown.com

Hawkins\
Brown

Project
Pollard Street
New Islington

Drawing
Proposed Site Sections 02

Scale @ A0	Scale @ A3	Date
1 : 200		10/25/23

Drawn By	Checked By
AG	NB

Job Number	Status	Purpose of Issue
18013	S2	Issued for Information

Drawing No.	Rev
PLS-HBA-SW-ZZ-DR-A-08-0351	P4