
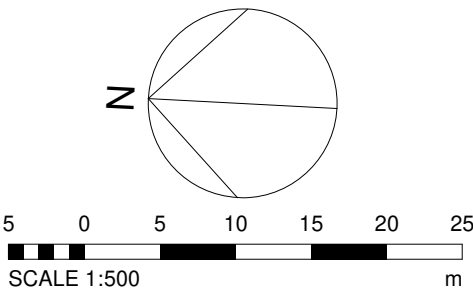


Do not scale this drawing.
Architects are to be notified of any discrepancies.
Contractors must check all dimensions on site.
This drawing is subject to copyright laws and is for use on this project only.
This drawing is to be used solely for the information as titled only.
For other information refer to the latest revision of any cross referenced drawings.
To be read in conjunction with relevant design standards/protocols

This is a colour drawing. In order to ensure any subsequent reproduction is viewed correctly it should be printed in full colour.

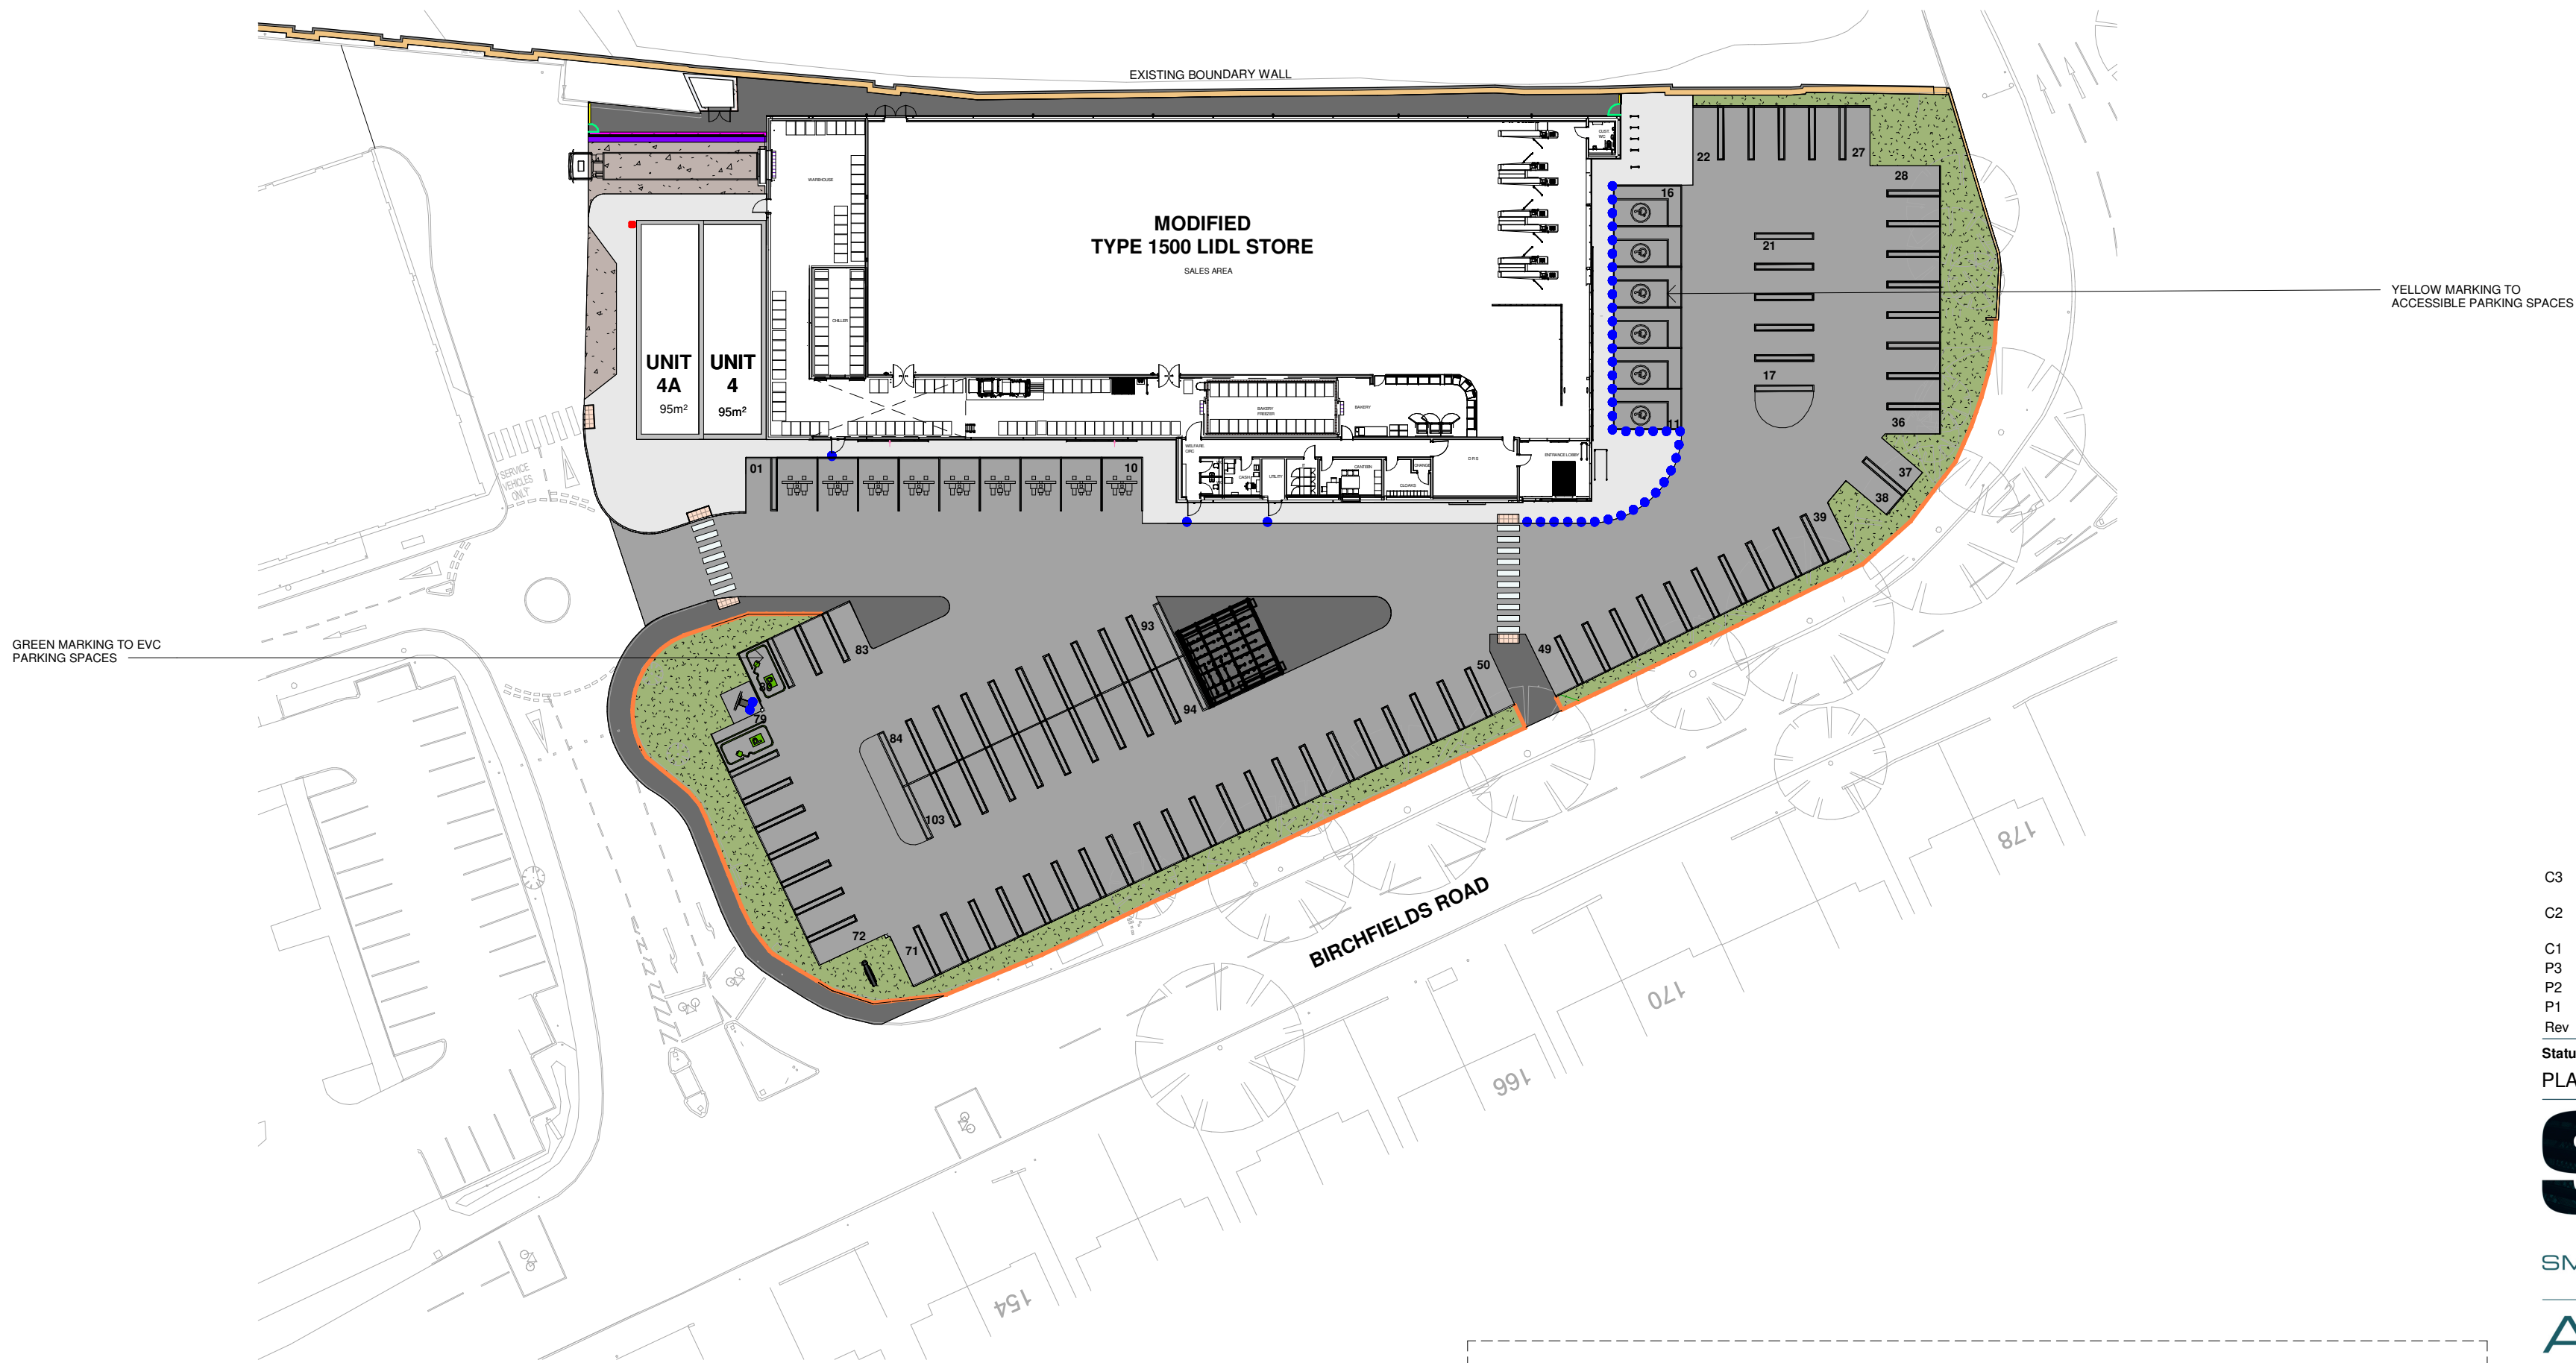

C3	ALTERATIONS TO SCHEME - PLANNING ISSUE	04.10.23	SP	JM
C2	SCHEME UPDATED. ISSUED FOR PLANNING	01.02.22	MN	JM
C1	Planning issue	09.04.21	DM	JM
P3	Unit 4 revised	19.03.21	DM	JM
P2	Layout updated as per 2003	15.01.21	DM	JM
P1	First issue	09.10.20	DM	JM
Rev	Description	Date	Drn	Ckd

Status

PLANNING

SMR

SMALLEY MARSEY RISPIN

ARCHITECTS

Floor 2 The Exchange Station Parade Harrogate HG1 1TS
01423 707 757 admin@smrarchitects.co.uk

Project

Fallowfield Retail Park

Client



Drawing Title

EXTERNAL WORKS

Proj Ref	Origin	Zone	Level	Type	Role	Num	Status	Rev
---	7397	- SMR	- 00	- DR	- DR	- A	- 2004	- A3 - C3

SMR Job Ref	Sheet	Scale	Drawn
7397-00-2004	A2	1 : 500	DM

BOUNDARY & SURFACE TREAMENTS

NOTE:

ALL EXTERNAL WORKS TO BE APPROVED BY LIDL & LPA PRIOR TO ORDER & INSTALLATION

	PROPOSED 200mm X 100mm ANTHRACITE/DARK GREY CONCRETE BLOCK PAVING IN STRETCHER BOND		TACTILE/BLISTER PAVING
	PROPOSED TARMACADAM FOOTPATH NOTE: REFER TO ENGINEERS DETAILS		2400mm HIGH PALADIN FENCE
	PROPOSED TARMACADAM CARPARK NOTE: REFER TO ENGINEERS DETAILS		2400mm HIGH PALADIN GATE
	PROPOSED SOFT LANDSCAPING NOTE: REFER TO LANDSCAPING ARCHITECTS DETAILS		PROPOSED RETAINING WALL
	PROPOSED CONCRETE NOTE: REFER TO ENGINEERS DETAILS		ACOUSTIC FENCE
	BOLLARD STAINLESS STEEL,100mm DIA. x 1100mm HIGH AT 1200mm C/S		EXISTING BOUNDARY WALL
	CRASH PROTECTION BOLLARD CONCRETE FILLED STAINLESS STEEL,300mm DIA. x 1500mm HIGH WITH BLACK & YELLOW RAM PROTECTION MARKINGS		450mm TIMBER KNEE RAIL