


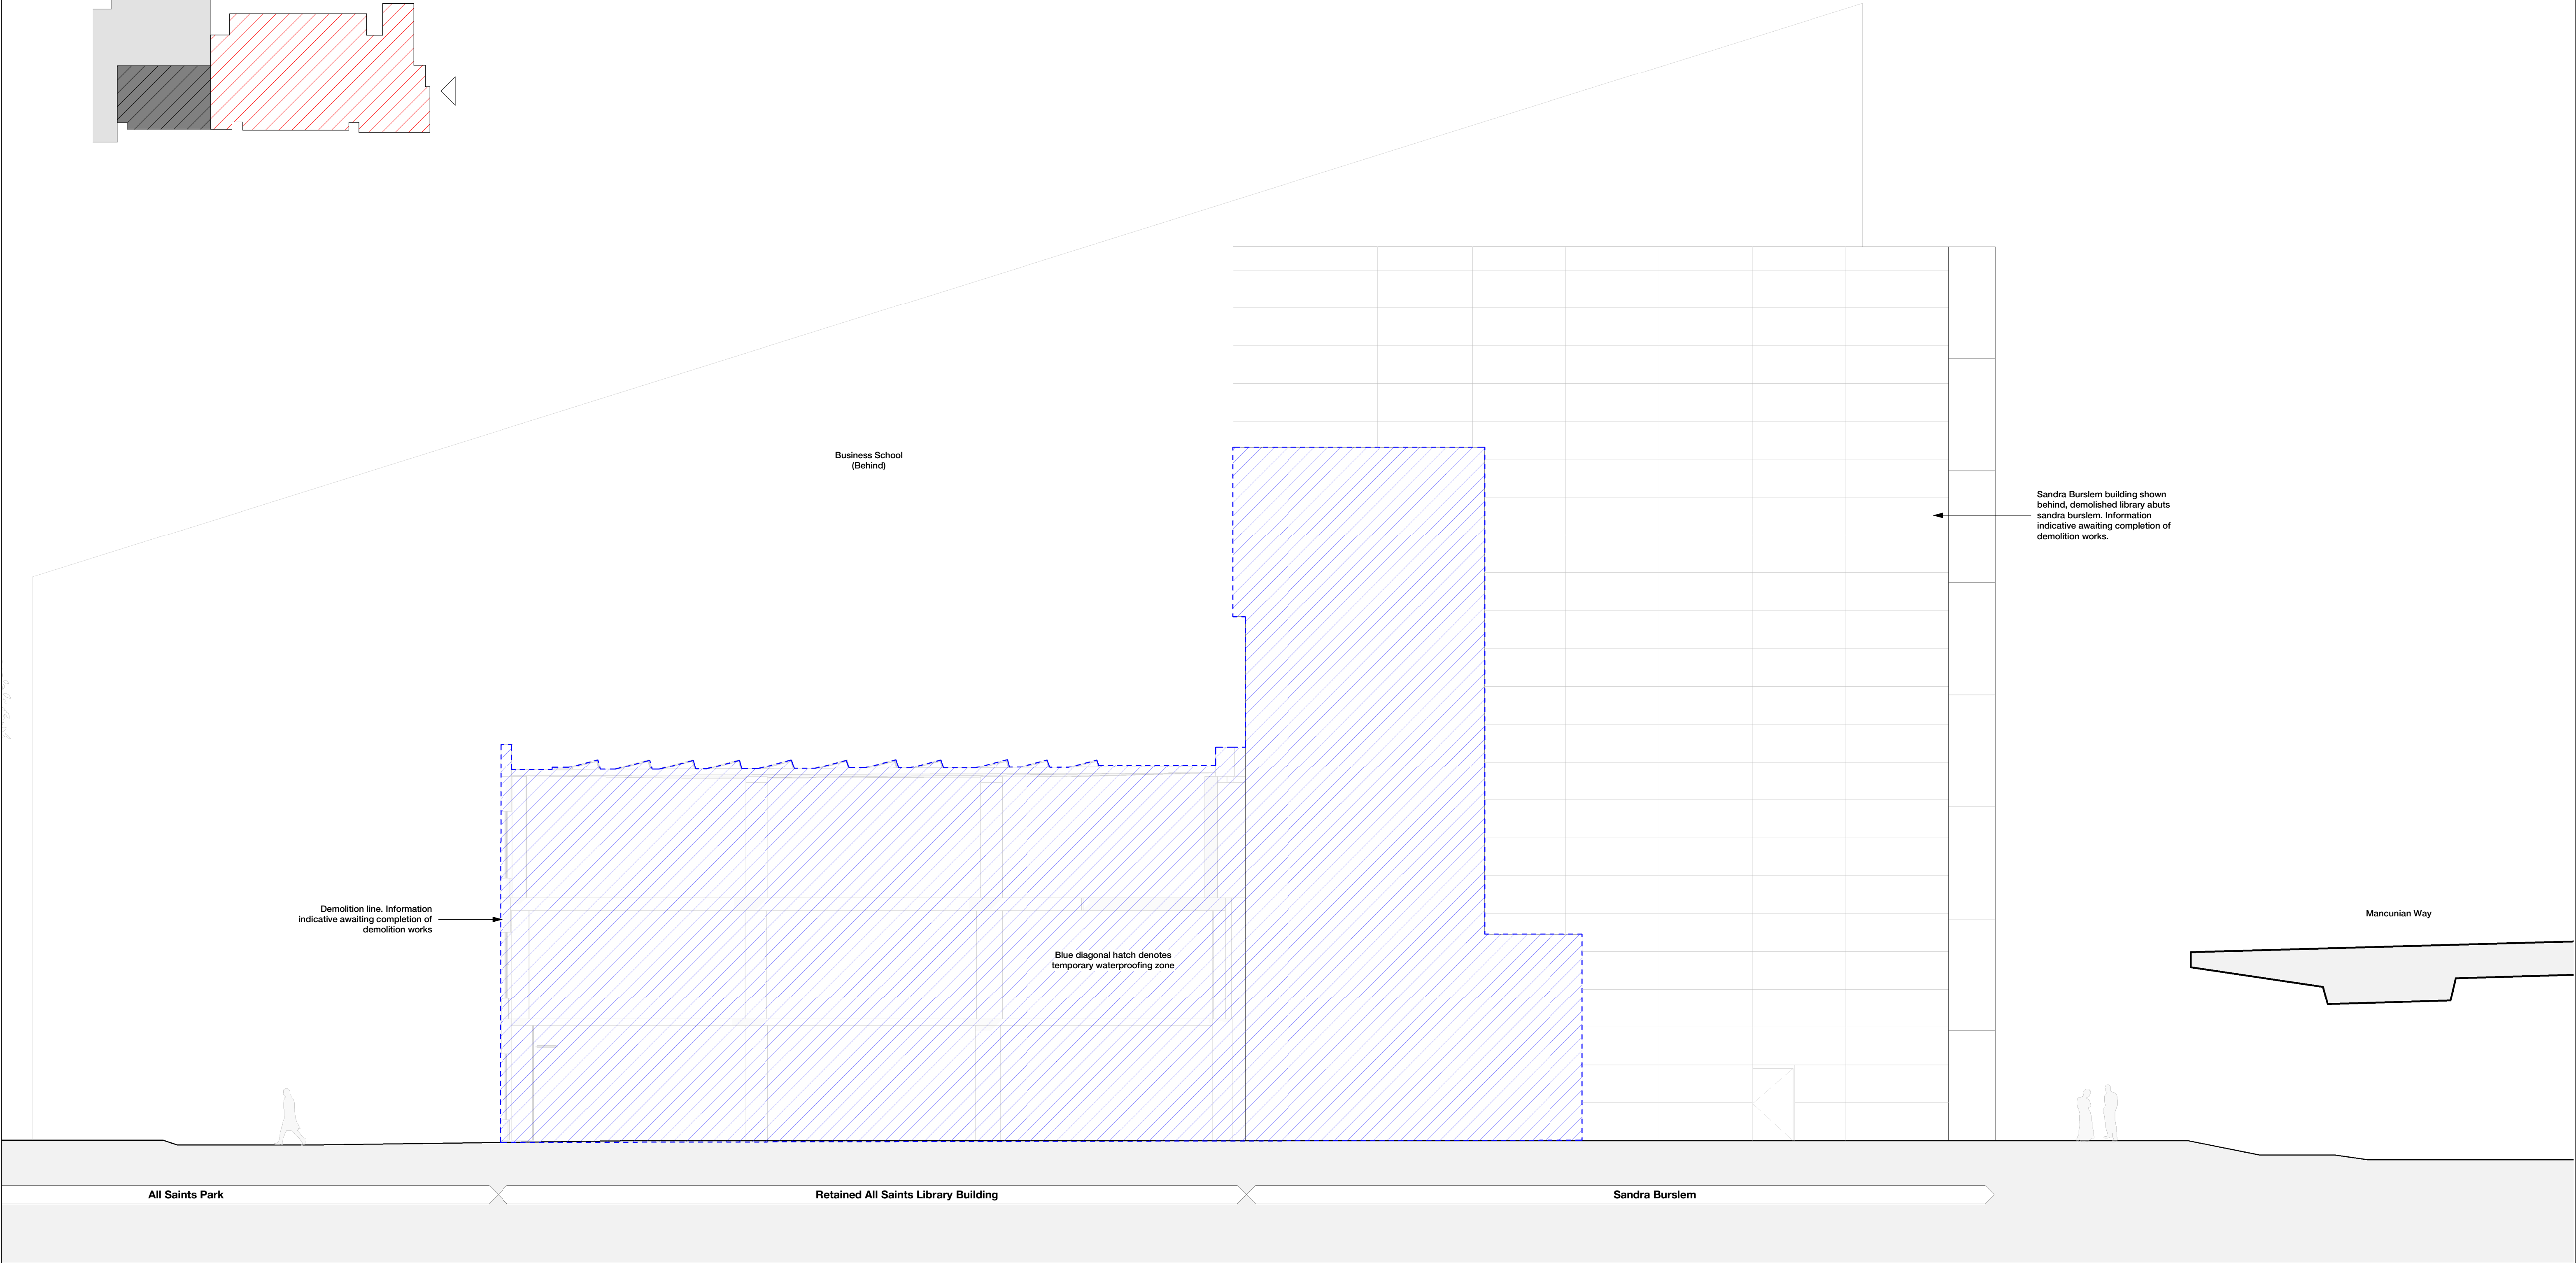

|   |   |                 |            |                             |            |                  |                                                         |                                                                                           |
|---|---|-----------------|------------|-----------------------------|------------|------------------|---------------------------------------------------------|-------------------------------------------------------------------------------------------|
| Status codes:<br><br>S1 - Suitable for<br>S2 - Suitable for<br>S3 - Suitable for Review &<br>S4 - Suitable for Review &<br>S5 - Suitable for Review &<br>An - Approved & Accepted as Stage | Rev   | Description     | Date       |                             |            |                  |                                                         |                                                                                           |
|   | P1   | For Information | 09/09/2025 |                             |            |                  |                                                         |                                                                                           |
|   | Copyright Hawkins\Brown Architects<br>No implied licence exists. This drawing should not be used to calculate areas for the purposes of valuation. Do not scale this drawing. All dimensions to be checked on the site by the contractor and such dimensions to be their responsibility. All work must comply with relevant British Standards and Building Regulations requirements. Drawing errors and omissions to be reported to the architect. To be read in conjunction with Architect's specification and other consultant information. |                 |            |                             |            |                  |                                                         |                                                                                           |
|   |   |                 |            | Scale @ A1                  | Date       | Job Number       | Project                                                 | 26-28 Hilton Street<br>Manchester M1 2EH<br><br>mail@hawkinsbrown.com<br>hawkinsbrown.com |
|   |   |                 |            | 1 : 100                     | 09/09/2025 | 250082           | Manchester Metropolitan<br>University Teaching Building |                                                                                           |
|   |   |                 |            | Drawn By                    | Checked By | Status           | All Saints Campus<br>Manchester, M15 6BH                |                                                                                           |
|   |   |                 |            | AG                          | NB         | S2               |                                                         |                                                                                           |
|   |   |                 |            | Drawing No.                 | Rev        | Purpose of Issue | Drawing                                                 |                                                                                           |
|   |   |                 |            | 1350B-HBA-XX-ZZ-DR-A-080107 | P1         | For Information  | Proposed Demolition Elevation - Temporary Waterproofing |                                                                                           |

# Hawkins\Brown