


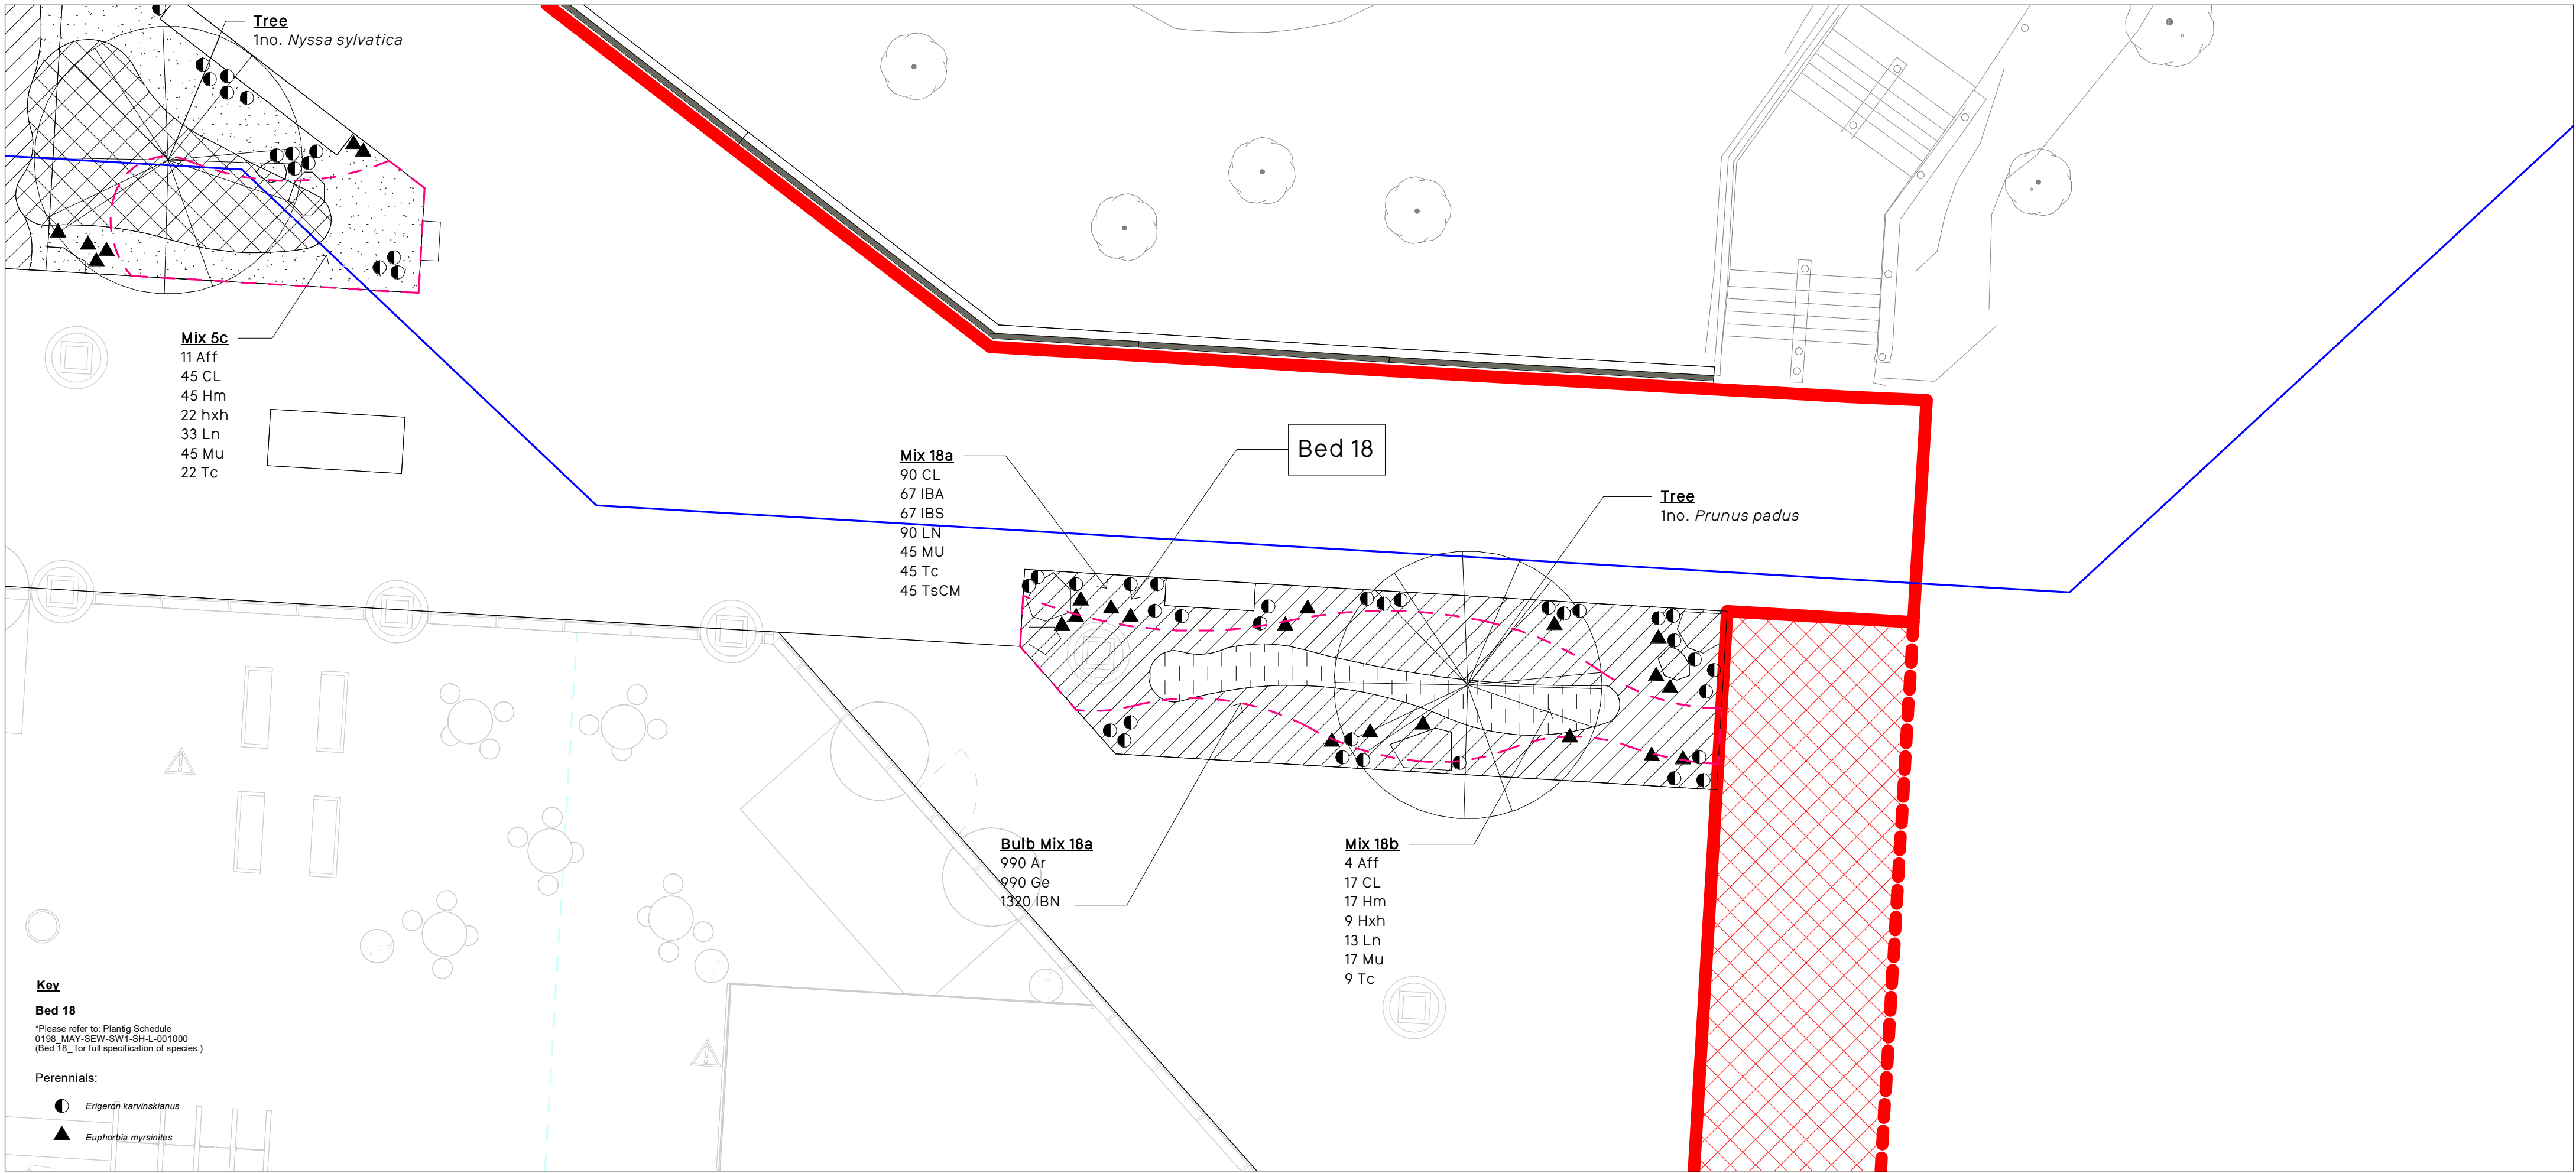

General Notes

No implied license exists. This drawing should not be used to calculate areas for the purposes of valuation.
Do not scale this drawing for construction purposes. All dimensions to be checked on site by the contractor and such dimensions to be their responsibility.
All work must comply with relevant British Standards and Building Regulations requirements. Drawing errors and omissions to be reported to the architect.

Notes


- Do not scale from this drawing.
- All setting out, levels and dimensions to be agreed on site.
- The dimensions of all materials must be checked on site before being laid out.
- This drawing must be read with the relevant specification clauses and detail drawings.
- Order of construction and setting out to be agreed on site.
- This drawing is copyright protected and may not be reproduced in whole or part without written authority.
- All dimensions are in millimetres unless otherwise stated.
- Services are present in the area. Contractor to establish the precise line and depth of all services prior to commencing any excavation works.
- All structural concrete/ building work to Engineer's details & dwgs.
- All dimensions are to finished surface levels.
- All sub-surface build-ups to Engineer's details.

- Dwgs not to be scaled. Used dimensioned measurements only. Contractor to check and confirm.
- All discrepancies must be reported to and resolved by the Landscape Architect before works commence.
- All works and materials to be in accordance with current applicable statutory legislation and to comply with all relevant Codes of Practice & British Standards.

Stage 4a DRAFT Status:

- Please note this information is not fully coordinated. Only limited engineering was made available during Stage 3 design. The Contractor is to develop their final proposals based on SEW Design Drawings and Specifications. The Contractor's Design Proposals shall include details of their Design, Programming, Method Statements and coordination with all other works. The Contractor is to forward their Final Proposals to SEW to confirm that they meet with SEW Employer's Requirement Proposals.

Key Plan

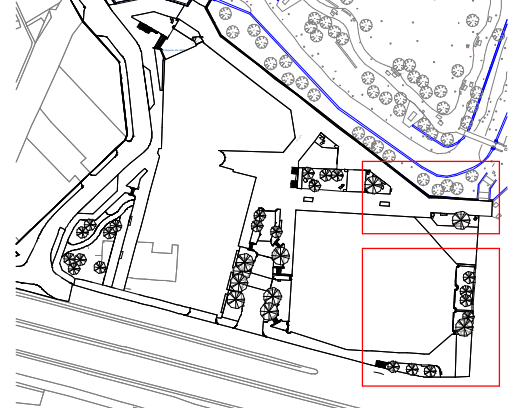

STAGE 4A (DRAFT)

Project No. 0198_MAY

Project Name

Mayfield Phase L_Public Realm

Drawing Title

Detailed Planting Plan

Sheet 03

Client Mayfield Medlock Limited

Scale @A1 As indicated

Date 07/08/23

Drawn by JT

Checked by SEW

Rev	Date	Reason	Chk
P05	15/11/24	STAGE 4A	
P04	15/10/24	STAGE 4A (Updated Red Line)	SEW
P03	22/07/24	STAGE 4A (DRAFT)	SEW
P02	12/07/24	STAGE 4A (DRAFT)	SEW
P01	11/08/23	ER DRAFT	SEW
P00	07/08/23	ER DRAFT	SEW

Drawing Number

0198_MAY-SEW-SW1-ZZZZ-DR-L-005102

Current Revision

3 Brewhouse Yard
London, EC1V 4JD
hello@gretnest.com
+44 (0) 20 7549 1750

P05