

GENERAL NOTES


1. Do not scale from this drawing.
2. Print this drawing in colour.
3. This drawing is to be read in conjunction with all other MXF documents (drawings, schedules and specification) along with other design team documentation.
4. This drawing shows the scope and intent of luminaire controls, not the full extent of ancillaries required for a complete installation.
5. All lighting control modules to be concealed within accessible ceiling voids, risers, bulkheads or stores.
6. Setting out of all fittings to be confirmed based on the architects RCPs.
7. Final directional arrows shown on exit signs have been informed by Architect or Fire Safety Engineer information. Contractor to check arrows shown match the current egress strategy prior to placing an order.

PROJECT SPECIFIC NOTES

1. Emergency lighting to be confirmed at Stage 4
2. Architectural fittings to be confirmed with Architect

KEY

- | | | |
|--|--|------------------------------------|
| | | Rectangular Down Light / Emergency |
| | | Circular Down Light / Emergency |
| | | Linear Luminaire |
| | | Linear Luminaire - Emergency |
| | | Pendant Light / Emergency |
| | | Up Light / Emergency |
| | | Spot Light / Emergency |
| | | Wall Mounted Light / Emergency |
| | | Flood Light / Emergency |
| | | Lighting Bollard / Emergency |
| | | Exit Sign |
| | | Wall Mounted Exit Sign |
| | | Direction for Exit Sign |
| | | Linear LED Tape |
| | | Task Lighting |
| | | Linear LED bookshelf lighting |

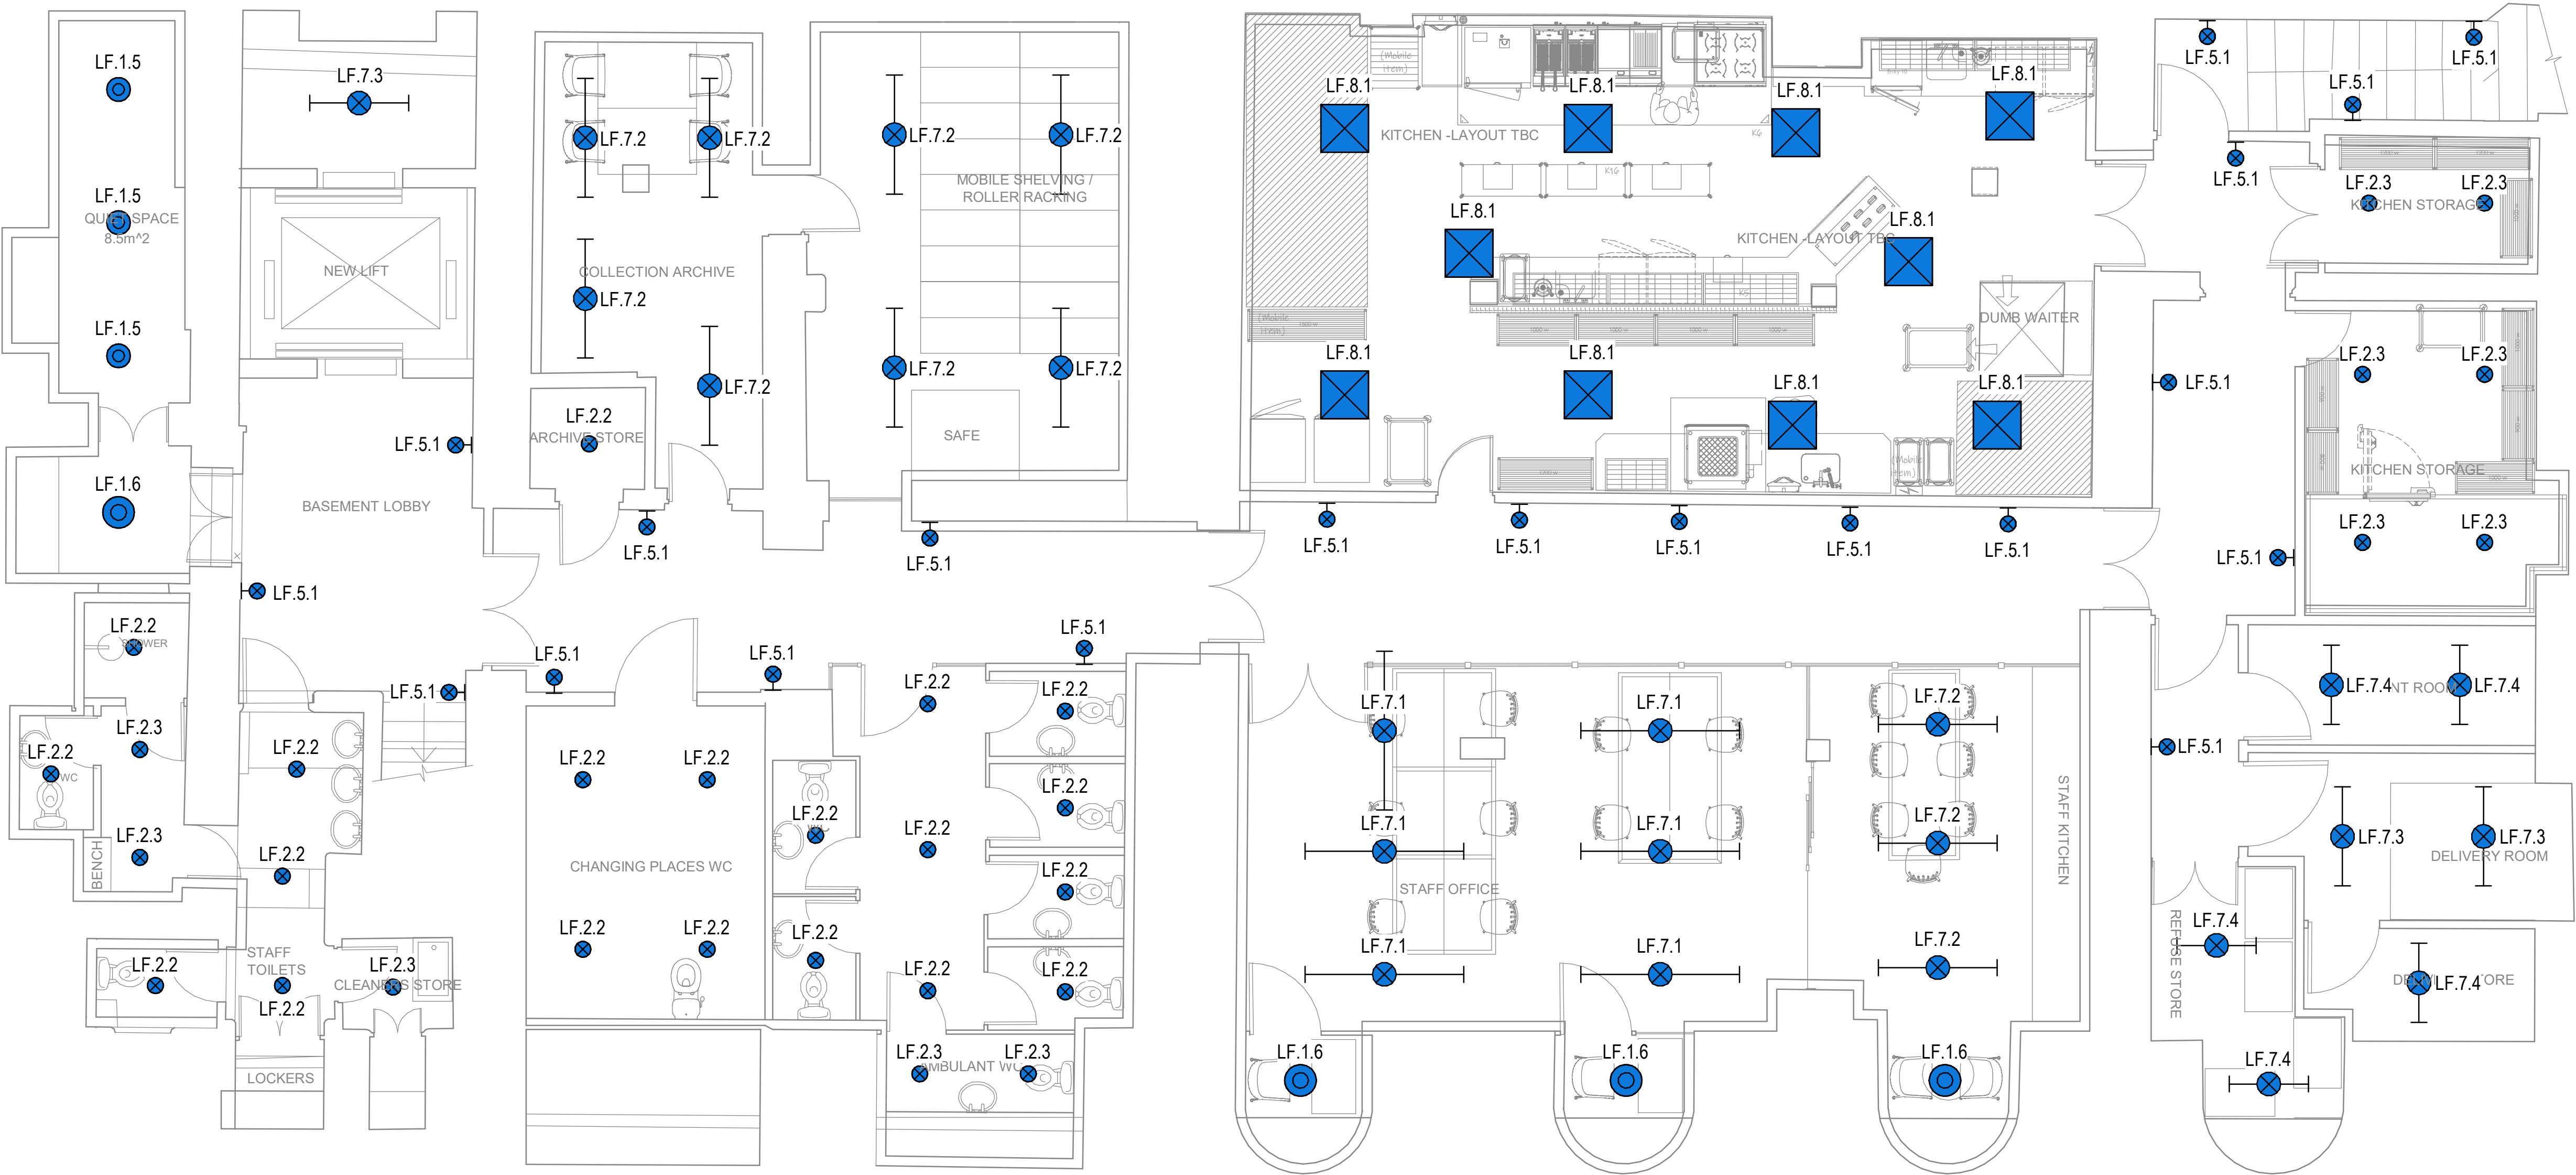

MAX FORDHAM

www.maxfordham.com

client: Purcell Architects

job no. project leader

J7590 IS

scale at A1

1 : 50

status code and description

S4 - Suitable for Stage Approval

project name

Portico Library

issue date

09/07/2025

revision

P01

classification

Ss_70_80_00_00

drawing title

Lighting

Level B1

Layout

project code

J7590

orig.

- MXF

volume

- ZZ

level

- B1

type

- DR

role

- E

number

30100