


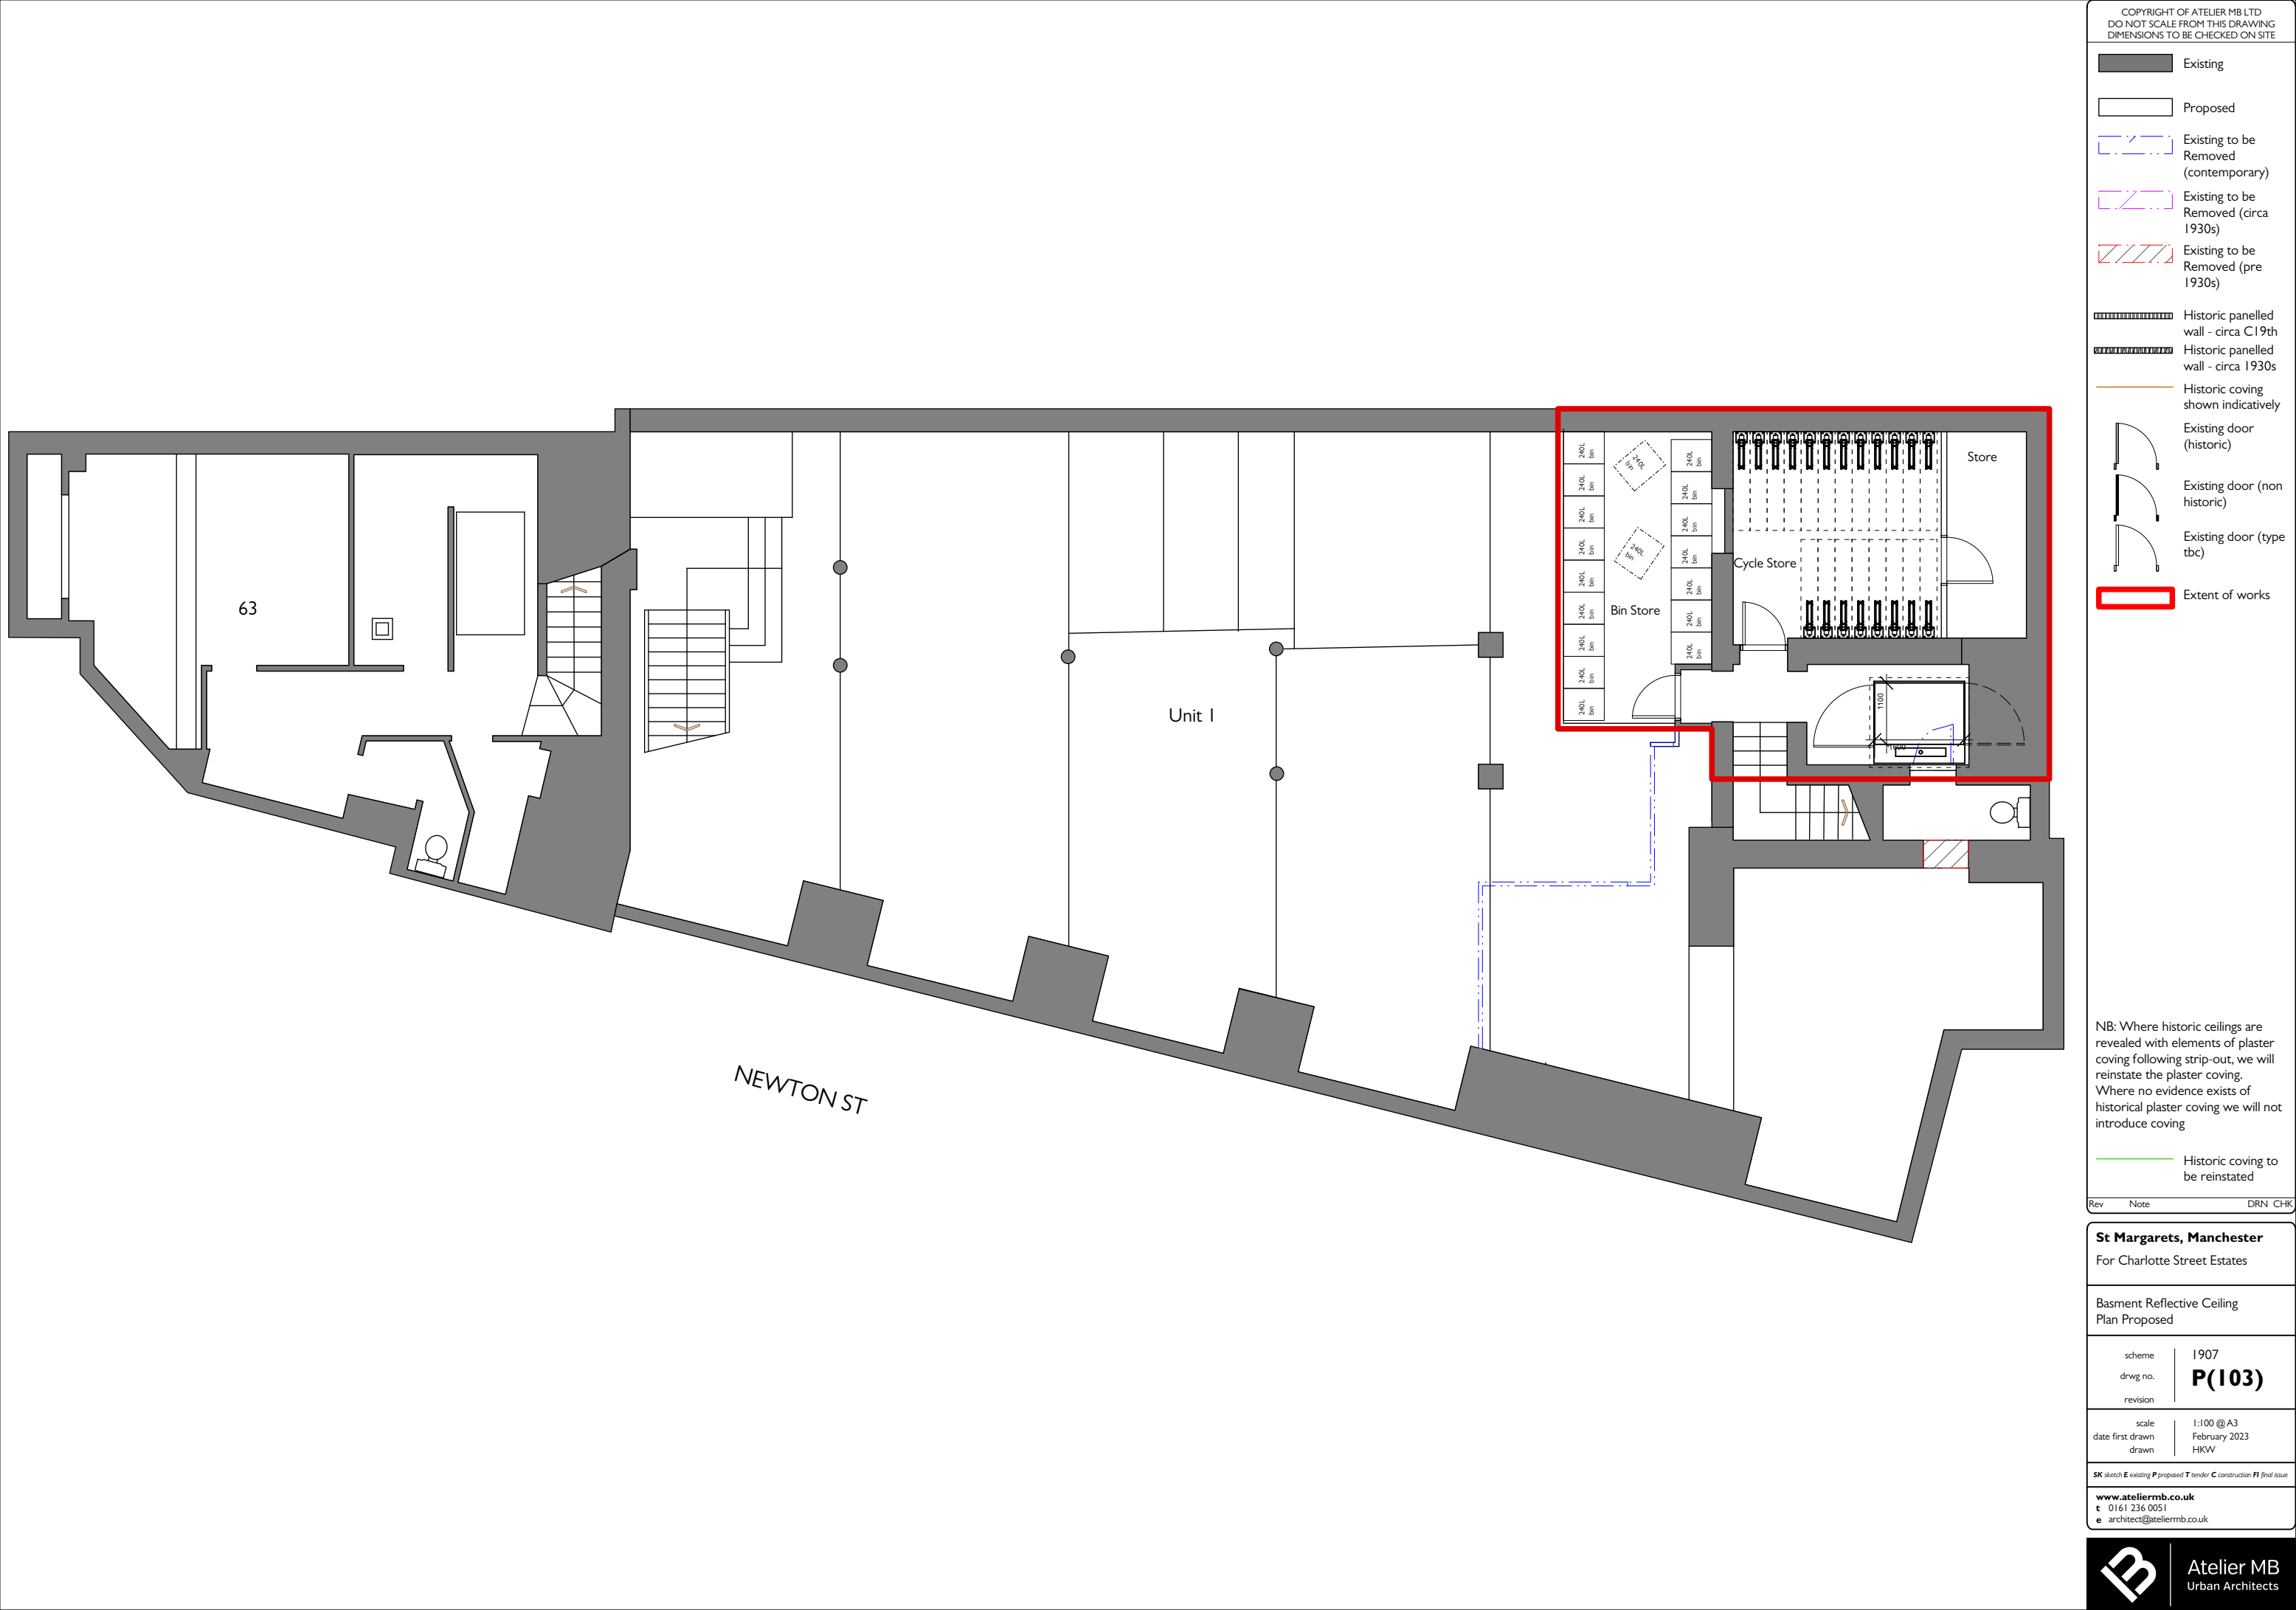

COPYRIGHT OF ATELIER MB LTD
DO NOT SCALE FROM THIS DRAWING
DIMENSIONS TO BE CHECKED ON SITE

- Existing
- Proposed
- Existing to be Removed (contemporary)
- Existing to be Removed (circa 1930s)
- Existing to be Removed (pre 1930s)
- Historic panelled wall - circa C19th
- Historic panelled wall - circa 1930s
- Historic coving shown indicatively
- Existing door (historic)
- Existing door (non historic)
- Existing door (type tbc)
- Extent of works

NB: Where historic ceilings are revealed with elements of plaster coving following strip-out, we will reinstate the plaster coving. Where no evidence exists of historical plaster coving we will not introduce coving

Historic coving to be reinstated

Rev	Note	DRN	CHK
-----	------	-----	-----

St Margarets, Manchester
For Charlotte Street Estates

Basement Reflective Ceiling
Plan Proposed

scheme	I 907
drwg no.	P(103)
revision	
scale	1:100 @A3
date first drawn	February 2023
drawn	HKW

SK sketch E existing P proposed T tender C construction FI final issue

www.ateliermb.co.uk
t 0161 236 0051
e architect@ateliermb.co.uk