




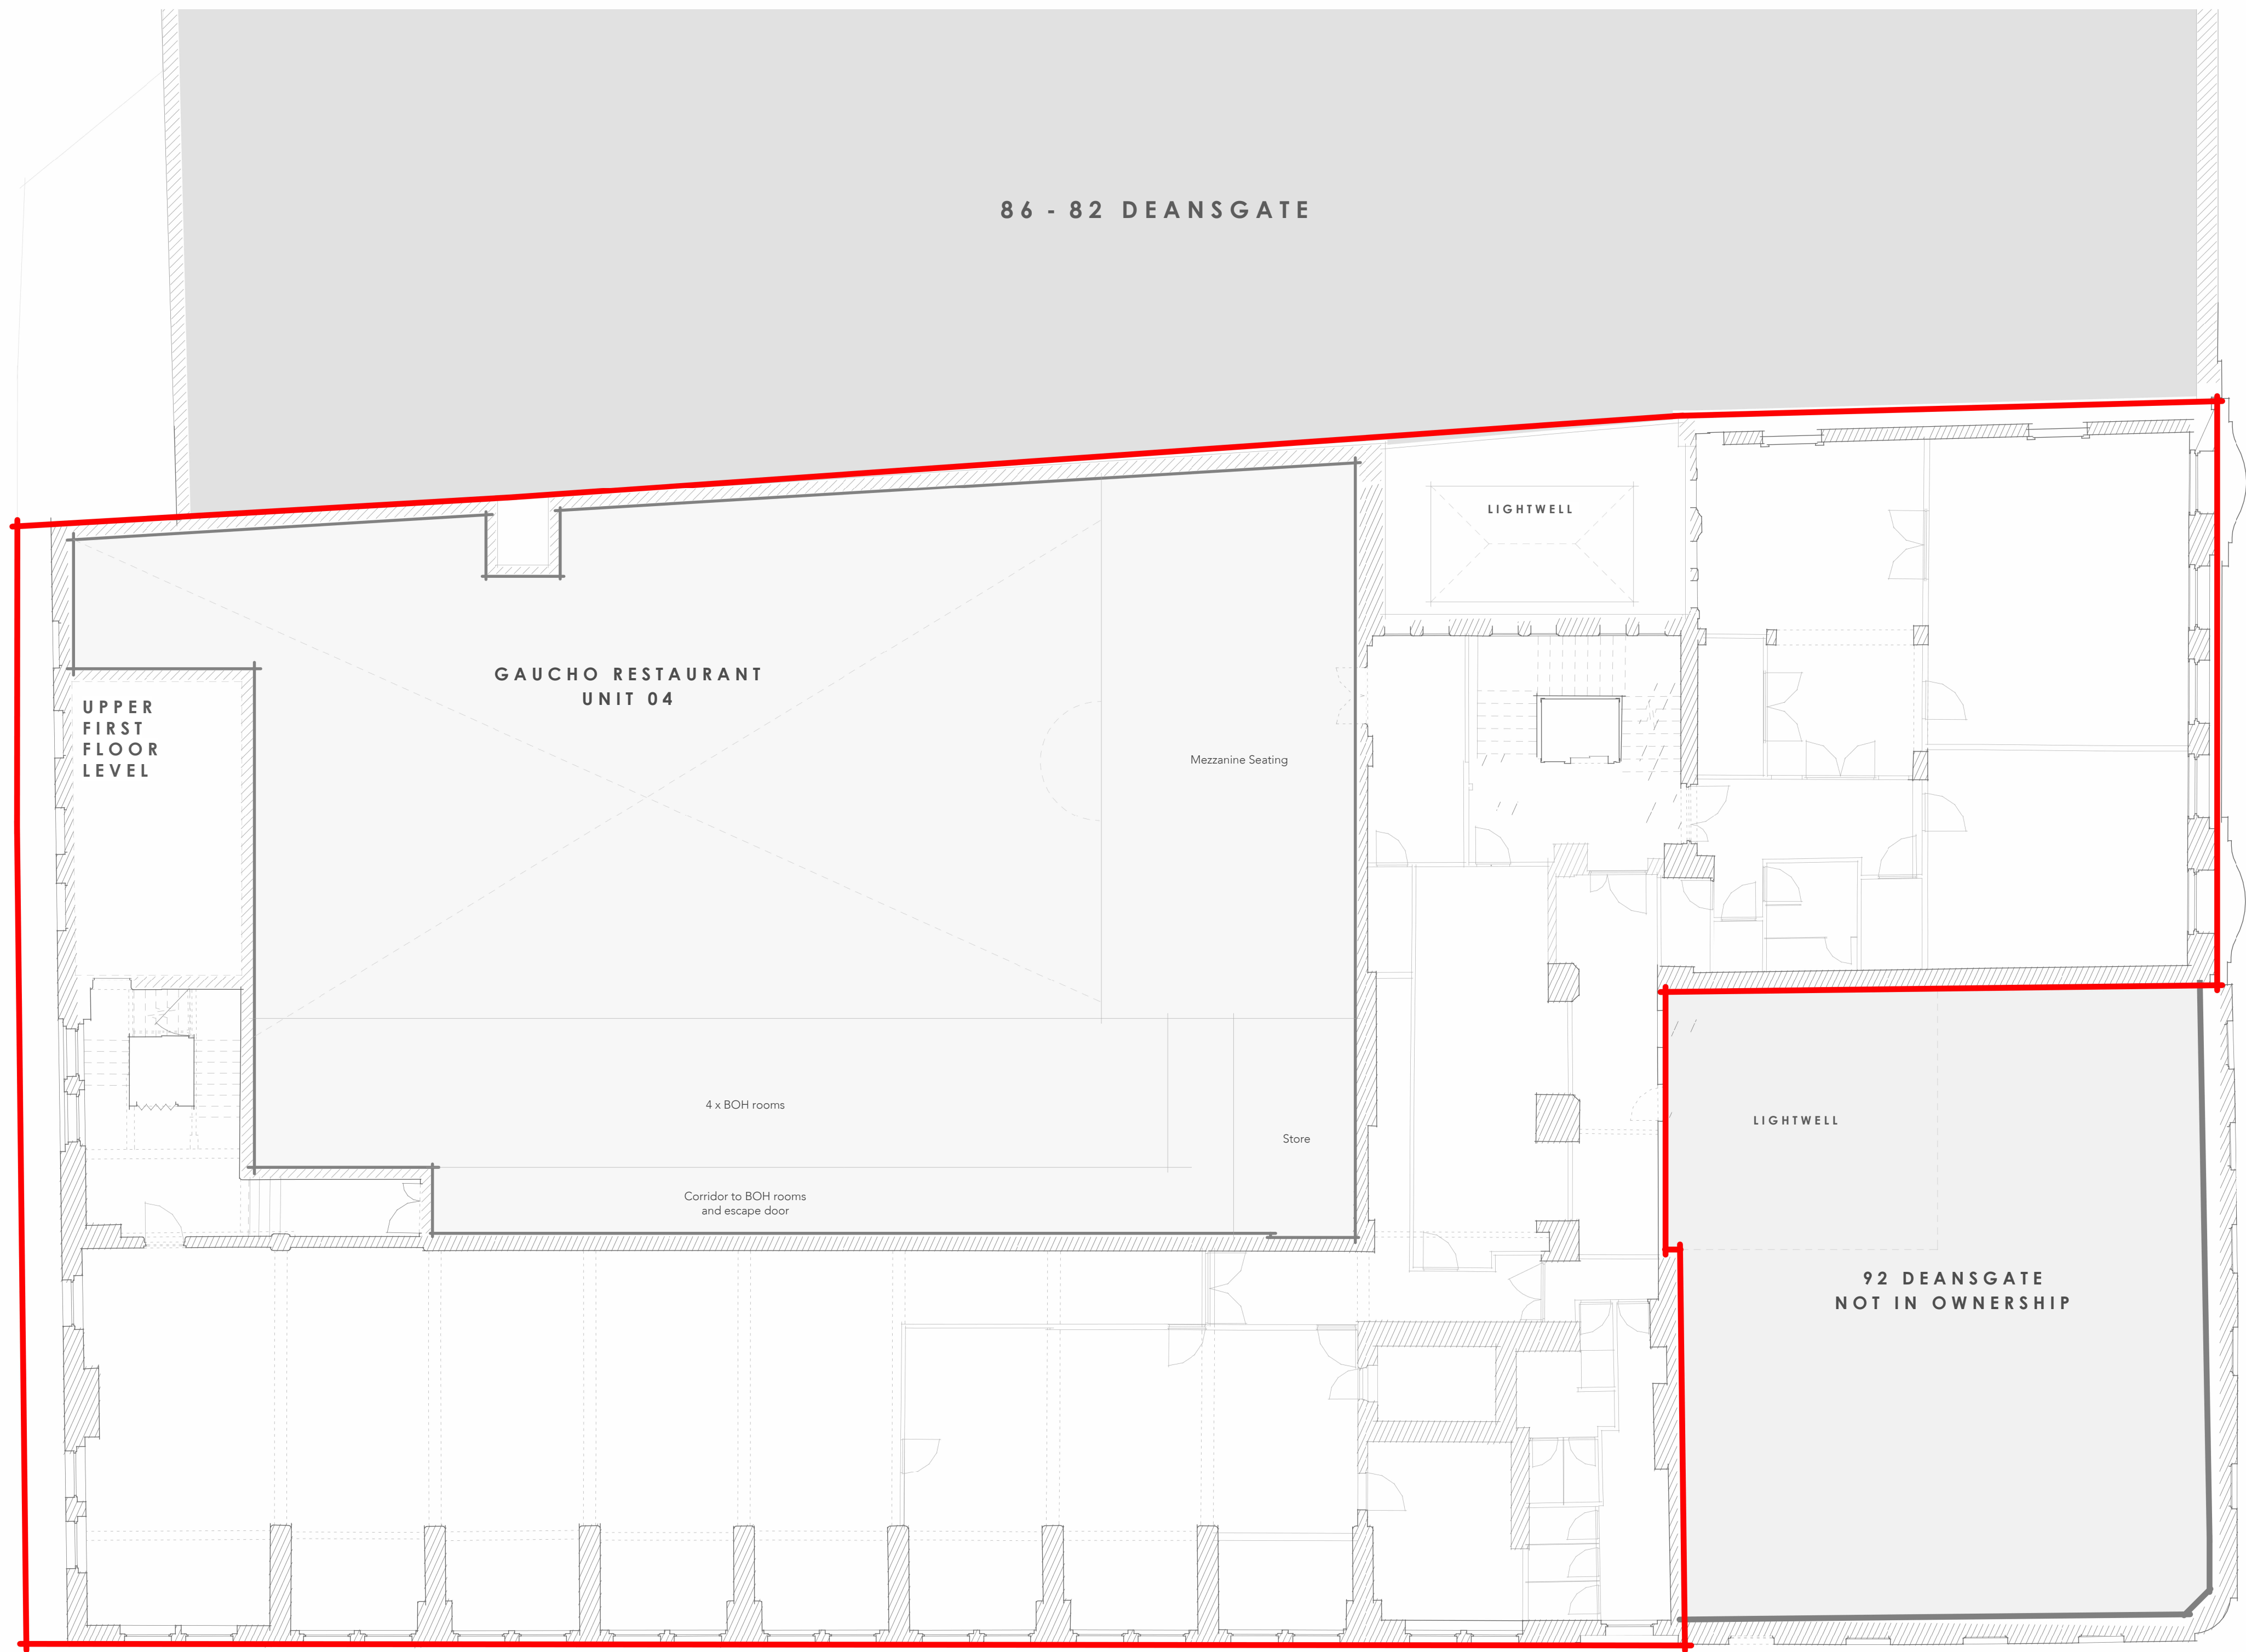

Note:
Do Not Scale from this drawing.
Dimensions are to be checked on site.
If in doubt please ask.

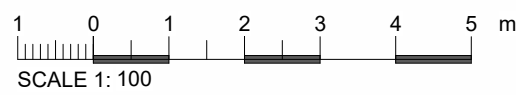

Existing First Floor Plan
1 : 100

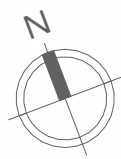

P01 18/09/25 DA Planning Issue

Rev Date Intls Details

© The moral rights of the author are hereby asserted.
This drawing and design is the sole property of Buttress Ltd and must not be reproduced without permission.
Buttress Ltd is Registered in England and Wales: 536373

Buttress

Manchester 41 Bengal Street
Manchester
M4 6AF
0161 236 3303
www.buttress.net

Leeds Clockwise, Yorkshire House
Greek Street, Leeds
LS1 5SH
0113 539 7965

Certified

Corporation

Project Title 90 Deansgate
Client Criterion Capital
Location Manchester

Drawing ref Existing First Floor Plan

Date 19/02/2025 **Scale** 1 : 100
Checker TW **Size** A1
Job No: 10036 **Status** S2

Project Origin Volume Level Type Role Number Rev
10036-BUT-XX-01-DR-A-01002-P01