




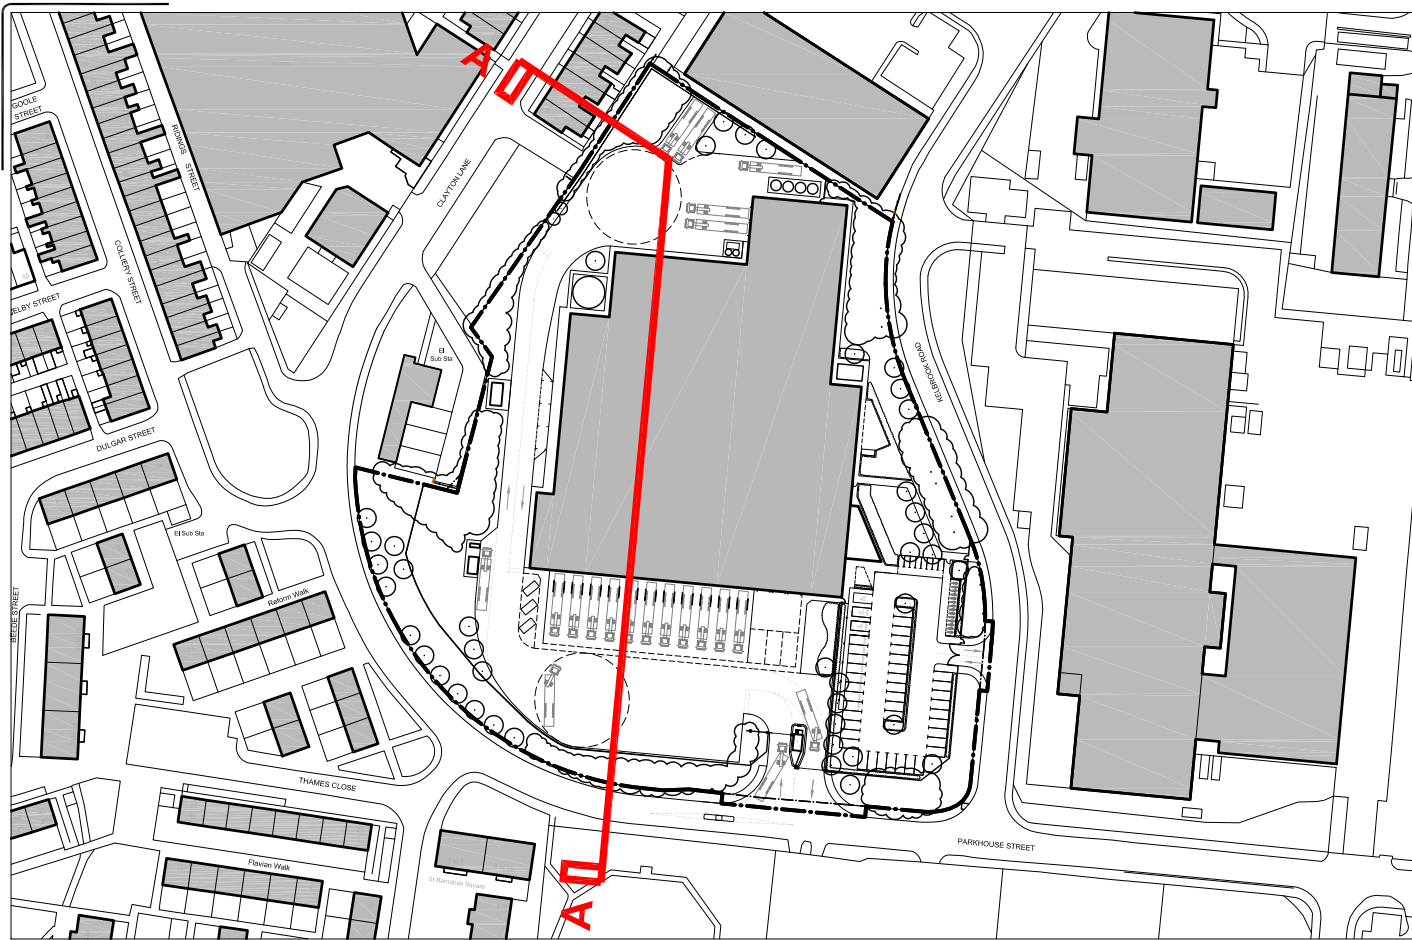


KEY PLAN (Scale 1:2000)

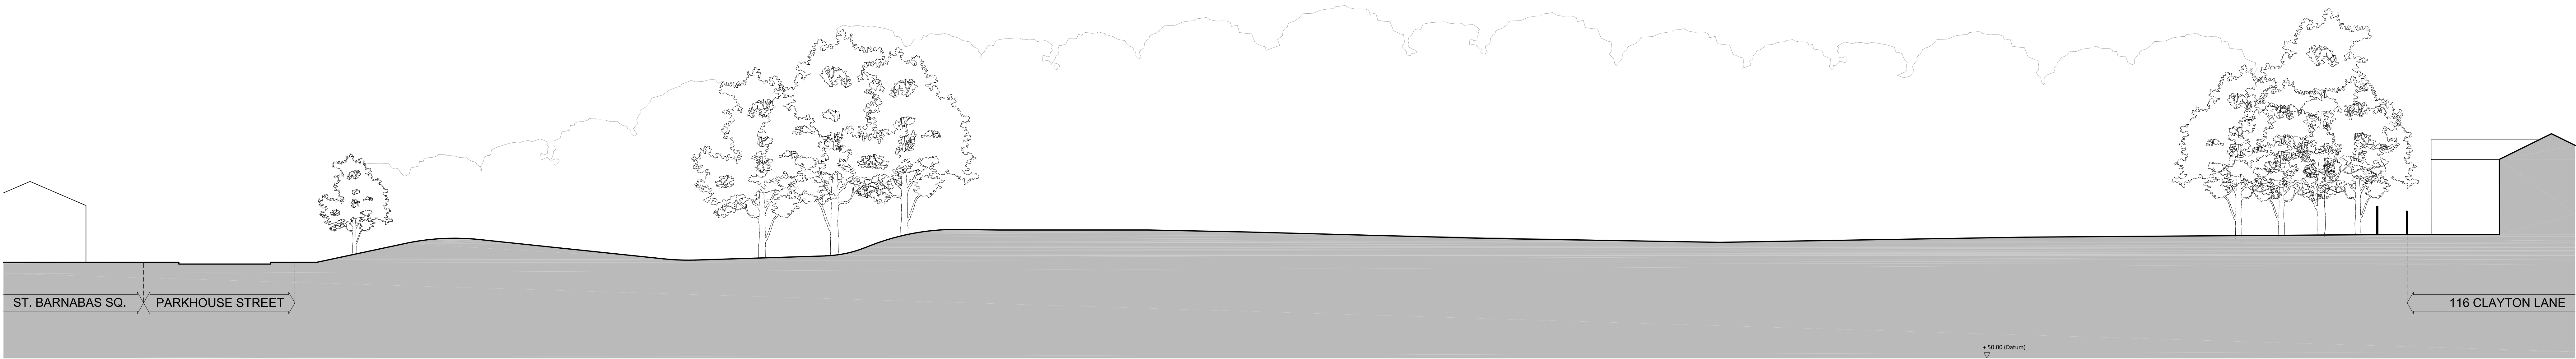

EXISTING SECTION A-A

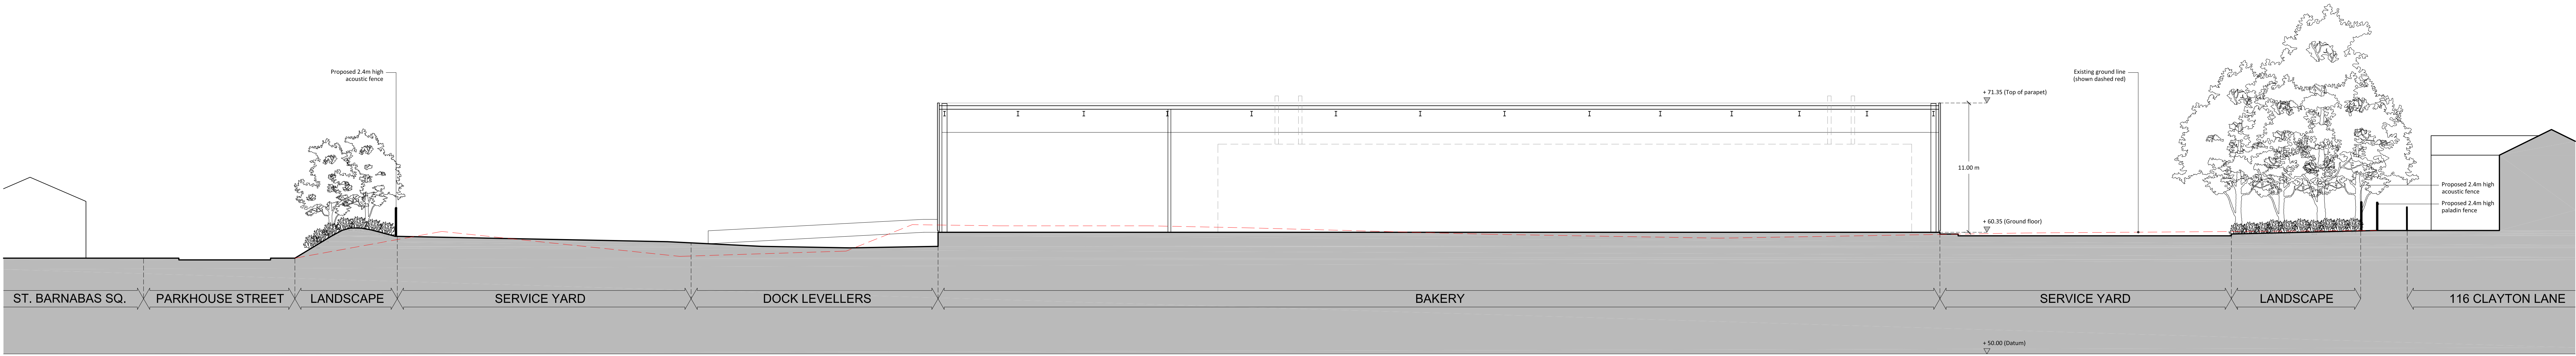

PROPOSED SECTION A-A

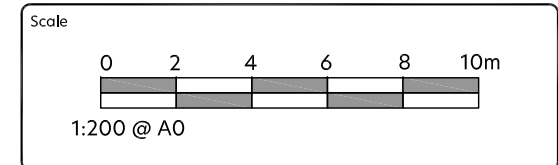

Notes

Figured dimensions are to be used in all cases.

Dimensions should not be scaled from drawing unless for planning application purposes.

Local legibility and sensible boundaries are provided by Studio KMA using off-measurable evidence. Studio KMA cannot be held responsible for scale discrepancies in drawings scaled to other.

Any discrepancies in dimensions should be clarified with the Architect on the contract before prior to commencement of the works.

No deviation from this drawing will be permitted without the prior written consent of the Architect.

This drawing is to be read in conjunction with all the relevant structural and electrical drawings.


This drawing is to be read in conjunction with the relevant Structural Engineer's drawings, structural calculations and recommendations.

This drawing is to be read in conjunction with the relevant Fire Safety drawings.

Please note that the use of any quantification data is done so at the client's risk.

This drawing is the copyright of Studio KMA and is to be returned to the Architect on completion of the contract. The drawing should not be reproduced without the written permission of Studio KMA.

Revision Notes			
Rev	Date	Revision Description	Drawn / Checked
P2	25.07.25	General amendment	CTW / AT
P1	04.05.25	Initial issue	CTW / AT

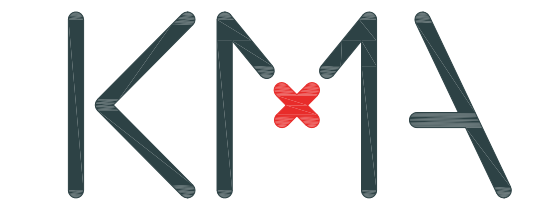

Project Name
Openshaw
Kelbrook Road

Drawing Title
Existing and Proposed
Site Section (A-A)

Drawing Number
OKR-KMA-XX-XX-DR-A-7202

Project Number	Status	Revision
T1179	A3 Planning	P2

Drawn by	Reviewed by	Date
CTW	AT	25.07.25

Studio KMA
Openshaw
Kelbrook Road
T: 01457 872623
E: info@studiokma.co.uk
www.studiokma.co.uk