


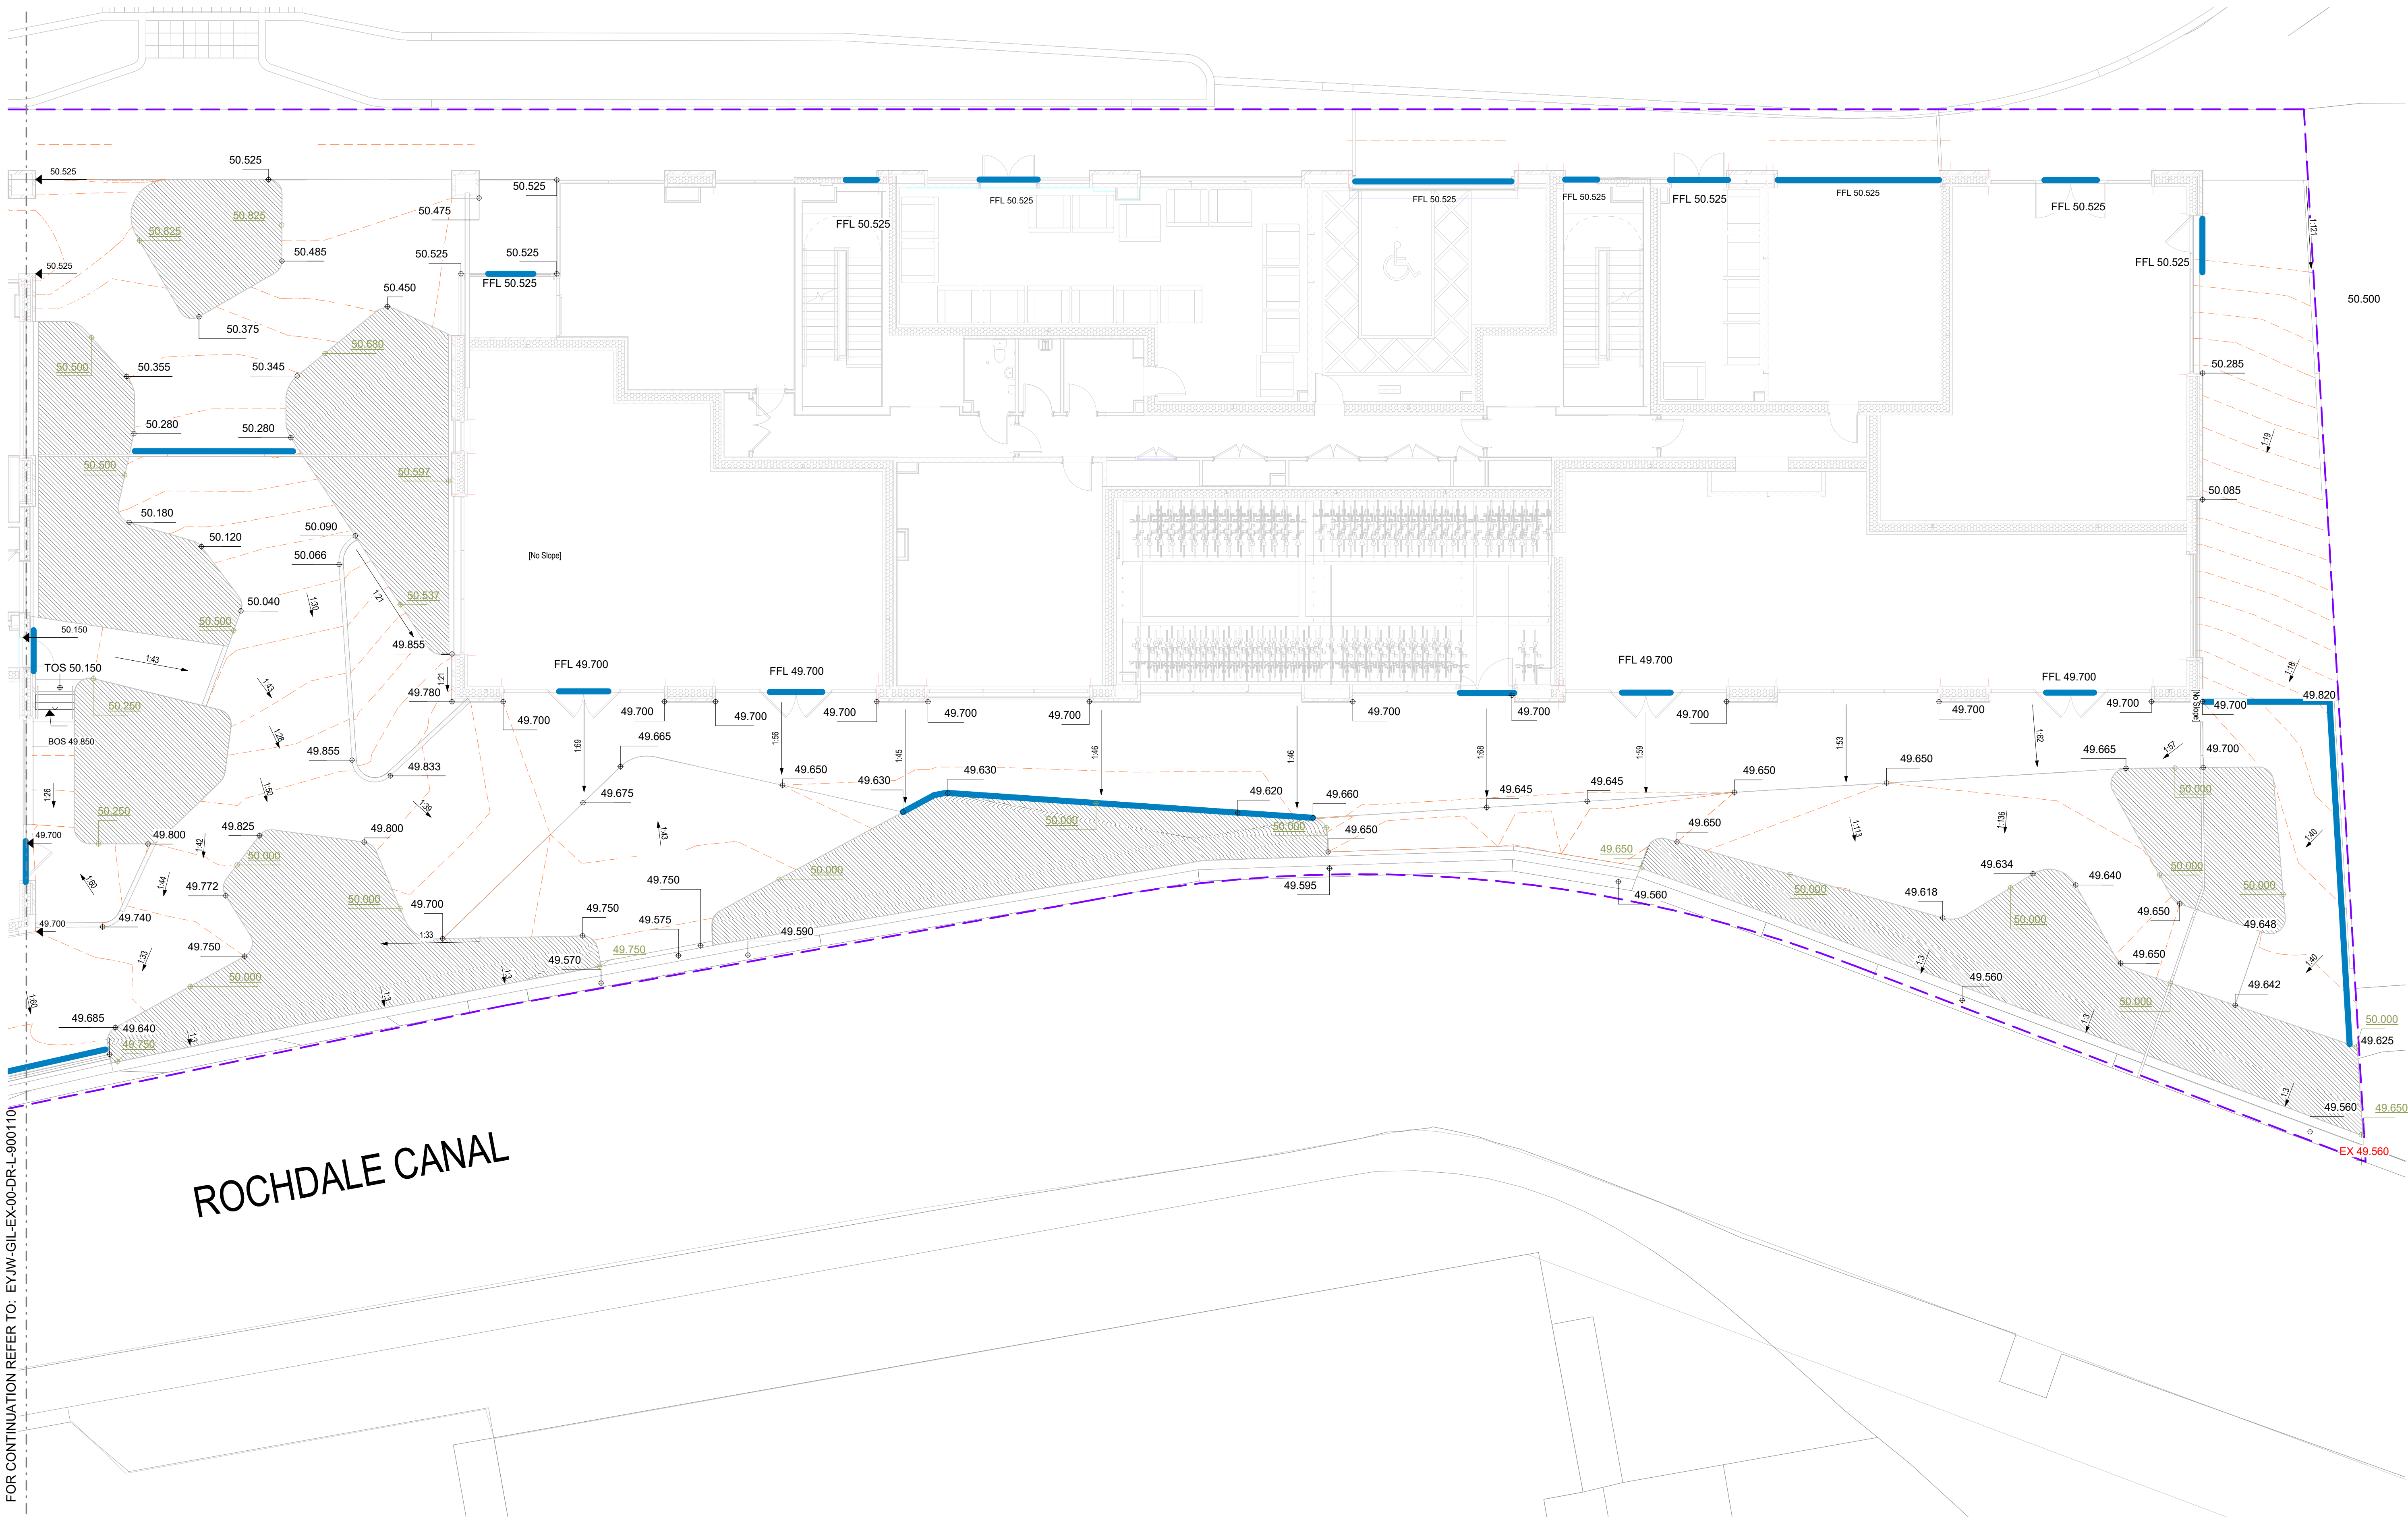

ROCHDALE CANAL

rev	details	by	date
P01	BOUNDARY CLARIFICATIONS	SB	12.08.2024
P02	TITLEBLOCK UPDATED	SB	01.07.2024
P03	UPDATED TO CANAL WALL DETAIL	SB	12.08.2024
P04	STAGE 5	ER	20.02.2025
P05	STAGE 5	ER	26.03.2025
P06	PLANNING NMA	ER	28.05.2025
P07	PLANNING NMA	ER	16.06.2025
P08	PLANNING NMA	ER	01.10.2025
P09	PLANNING NMA	ER	10.10.2025

 Extent of Works

 EX X.XX Existing Surface Level

 X.XX Proposed Surface Level

 FFL X.XX Finished Floor Level (Internal)


 X.XX Falls

 Slot Drains

 X.XX Top of Planter Levels

 Planter Sloped Transition
Refer to EYJW-GIL-EX-00-DR-L-900350

 Contours
50mm Increments

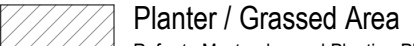 Planter / Grassed Area
Refer to Masterplan and Planting Plans

Drawing Status
S4 - FOR REVIEW AND AUTHORISATION

Project Title
Jersey Wharf, Ancoats
P21641-00-001

Drawing Title
Jersey Detailed Levels GA 02

Drawing Number
EYJW-GIL-EX-00-DR-L-900111

Purpose of Issue
PLANNING NMA

Date
27/06/2024

Scale
1:100@A1

Drawn
CB

Checked
SB

Revision
P09

© copyright GILLESPIES LLP, all rights reserved



Client
John Sisk and Sons Ltd
2410 Rogers Court
The Crescent
Birmingham Business Park
B37 7YE

Gillespies
5th Floor, Phoenix House, 3 South Parade, Leeds, LS1 5QX.
P + 44 (0)113 247 0550 E Rachel.Taylor@gillespies.co.uk