


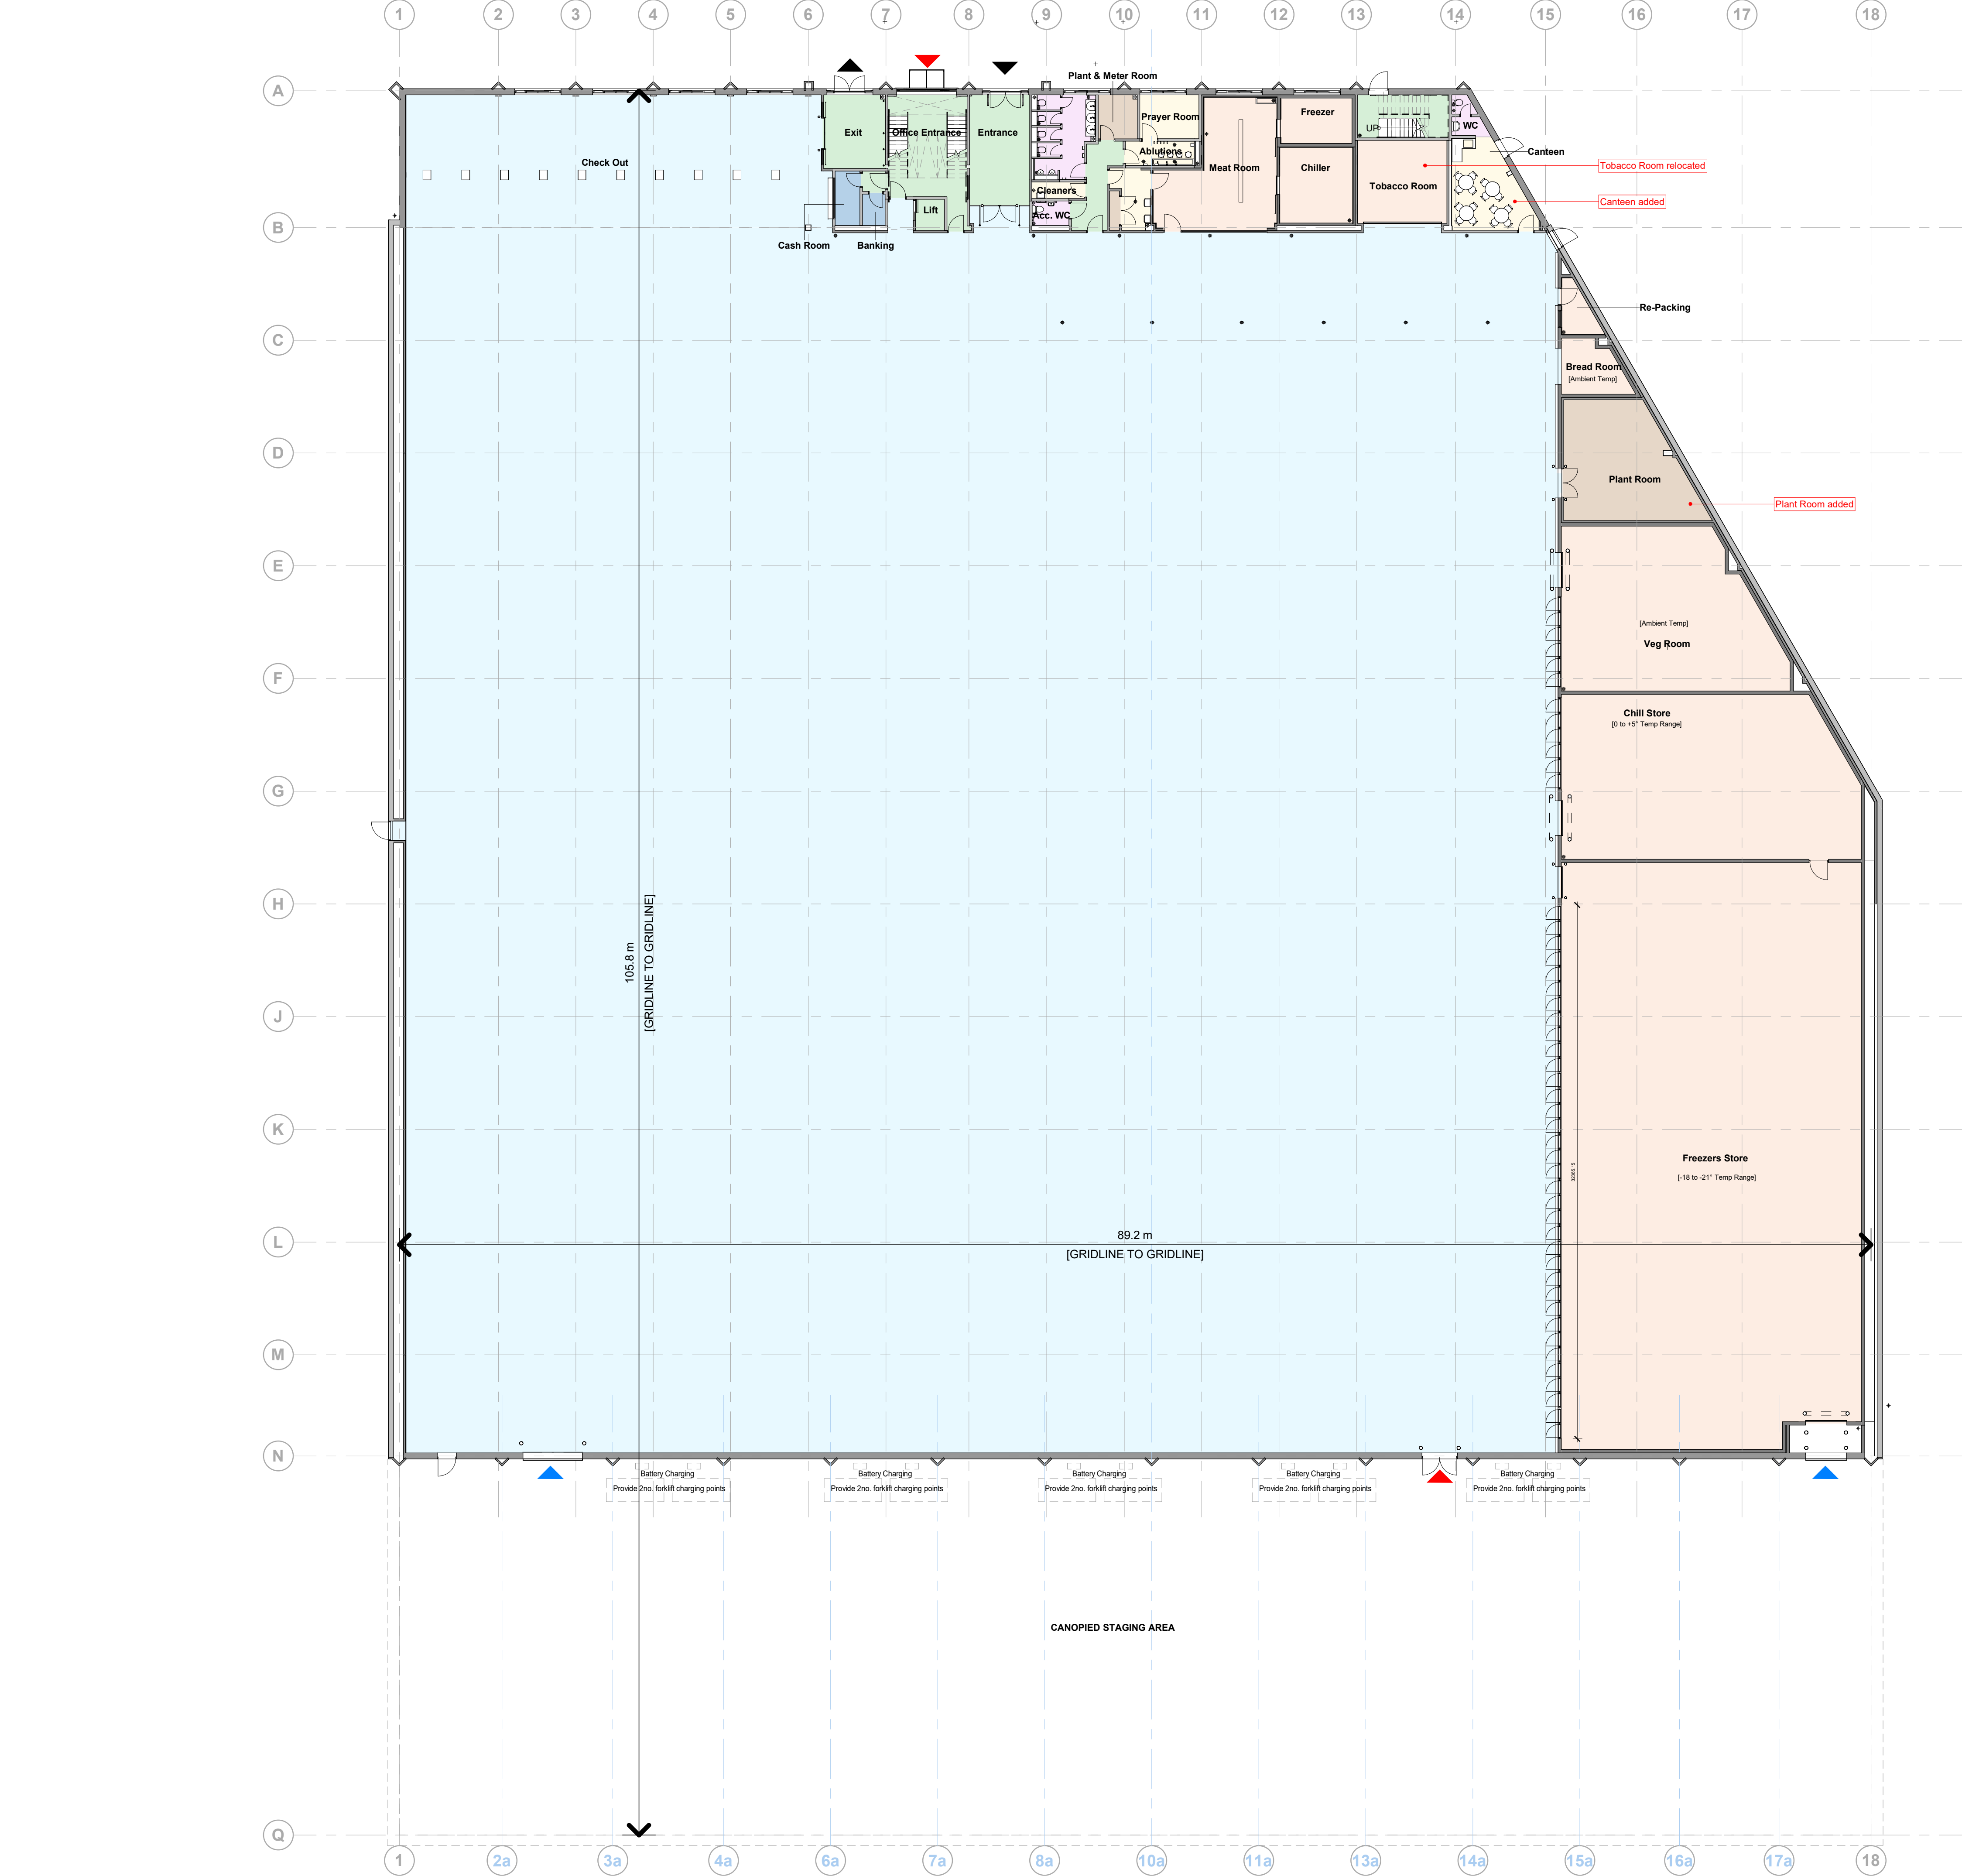

Schedule_AreaPlan_GIA		
Name	Area	
	Metric	Imperial
00Ground Floor Level		
Unit 2 GF GIA	6,802.30 m²	73,219 ft²
1	6,802.30 m²	73,219 ft²
01Level		
Unit 2 FF GIA	458.58 m²	4,936 ft²
1	458.58 m²	4,936 ft²
02Level		
Unit 2 SF GIA	504.78 m²	5,433 ft²
1	504.78 m²	5,433 ft²
Grand total: 3	7,765.66 m²	83,589 ft²

Legend | Access Key

- Staff Office Entrance
- L.A.D
- Customer Exit/ Egress

GA Plan Industrial

- Ancillary
- Circulation
- Offices
- Restricted Area
- Retail
- Sanitary
- Services

Drawing Status

PLANNING

This drawing is © C4 Projects and is not to be copied, reproduced or re-distributed either in whole or in part without the prior written permission of the originator.

The originator shall have no responsibility for any liability, loss, cost, damage or expense arising from or relating to any use of this document other than for its intended purpose on this project.

This drawing shall be read in conjunction with all other relevant drawings, specifications and associated documentation. Any discrepancies, errors or omissions are to be reported to the originator before proceeding with work.

This drawing can be scaled for planning purposes only. All dimensions are to be checked on site by the contractor prior to proceeding with any work. Contractors to work to figured dimensions only & scaled figures are not to be used for construction purposes.

DISCLAIMER
When this drawing is issued in CAD, it is an uncontrolled version issued for information only, to enable the recipient to prepare their own document/drawings for which they are solely responsible.

SOFTWARE INTEROPERABILITY
C4 Projects prepared this drawing using Autodesk REVIT Architecture.

C4 Projects does not accept liability for any loss or degradation of any information held in the drawing resulting from the translation from the original file format to any other file format or from the recipient's reading of it in any other programme.

04812

0812

1212

16m

1:200 @ A1

N

P01	Issue for Planning S73	BC	05.09.25
Rev	Revision Details	Drawn	Date Checked

C4

Projects

t: 01925 751 852
e: info@c4projects.co.uk
www.c4projects.co.uk

Project Management • Architecture • Building Surveying • Cost Consultancy

1st Floor 340 Firecrest Court Warrington WA1 1RG	7th Floor Phoenix House Manchester M2 4JF
---	--

Client
Khanjra International Foods

Project
Proposed New Build Development
New Smithfield Market
Manchester

Drawing Title
Unit 2
LPA_Unit 2_Proposed GA Plan_00Ground

Drawn by	BL	Created	05-03-25
C4 Job no.	24-014	Scale	As indicated @ A1

Drg no.
24014-C4P-80-B0100-D-A-8010

Status	Purpose of Issue	Rev
S2	FOR INFORMATION	P01