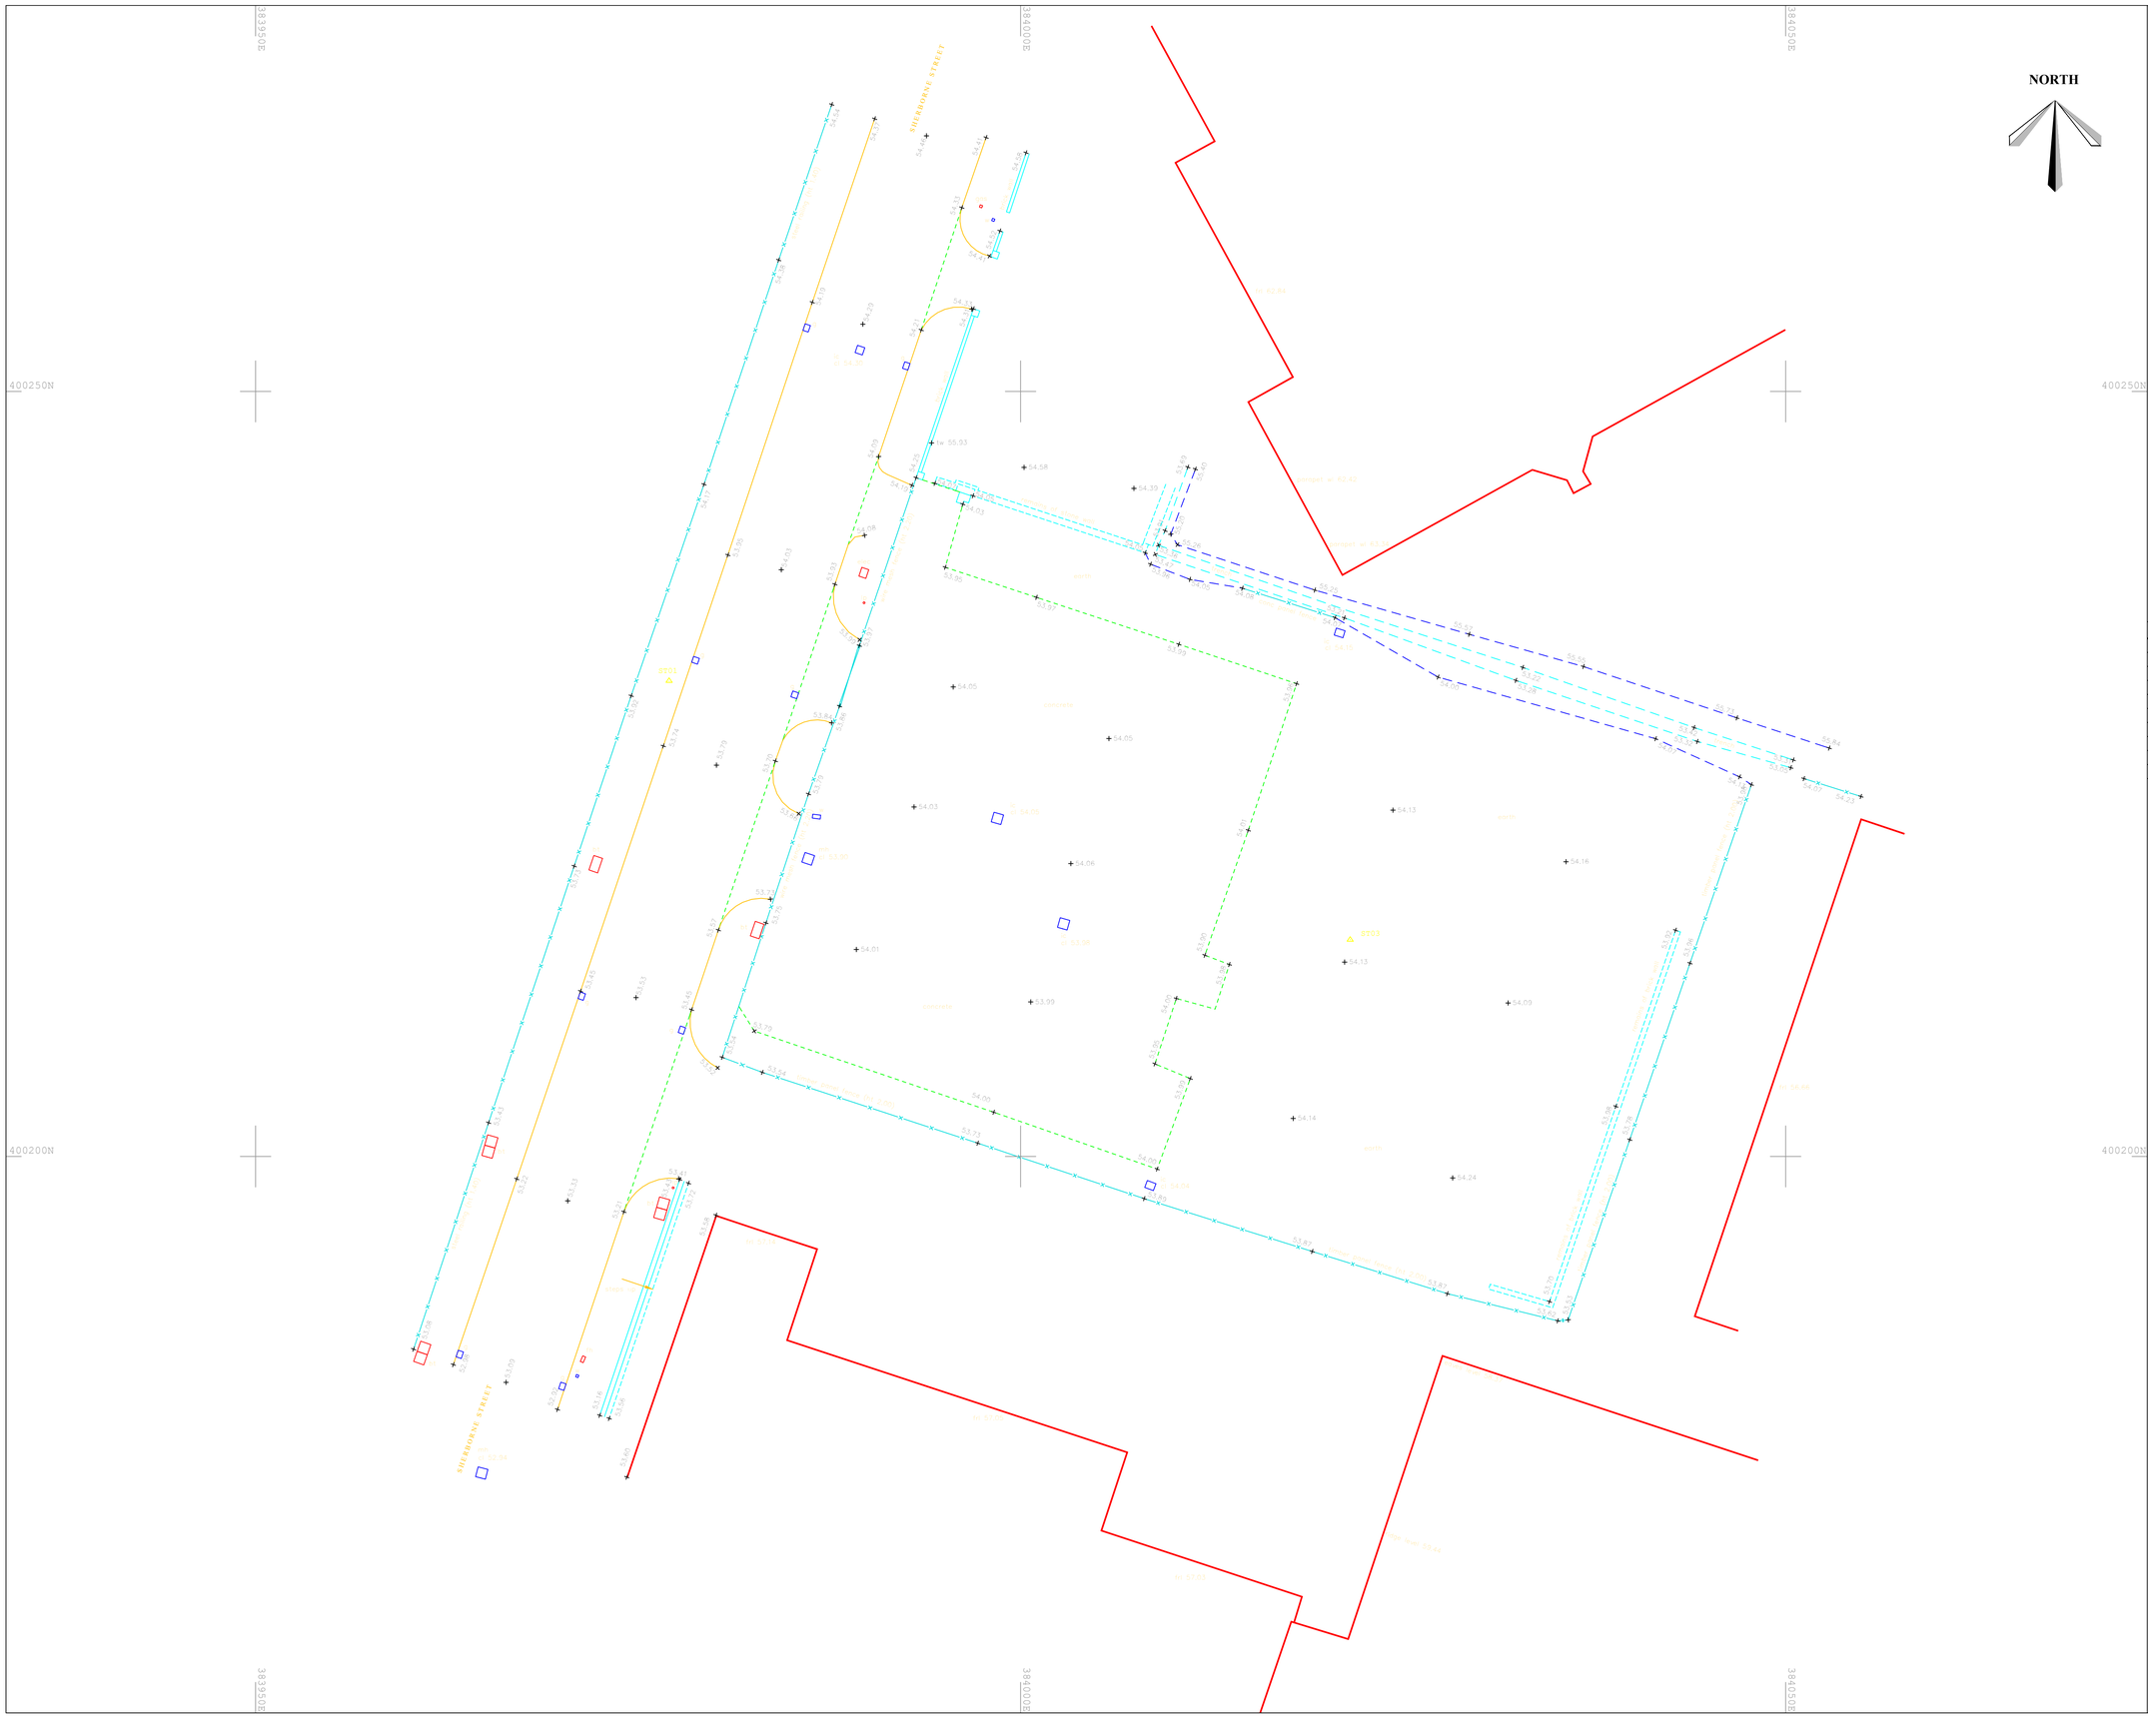


NOTES

GENERAL NOTES :-

ALL LEVELS ARE IN METRES DERIVED FROM GPS TRANSFORMATION.

GRID COORDINATES ARE ORDNANCE SURVEY NATIONAL GRID DERIVED FROM GPS TRANSFORMATION. GPS COORDINATES AND LEVELS SET AT ST01 (NO SCALE FACTOR APPLIED)

THIS DRAWING HAS BEEN PRODUCED WITH A PLOT SCALE ACCURACY OF 1:200

SERVICE COVERS INDICATED WHERE VISIBLE. PIPE INVERTS / DETAILS SURVEYED FROM SURFACE INSPECTION ONLY. GENERALLY DAMAGED COVERS AND COVERS WITHIN HIGHWAYS WILL NOT BE LIFTED

TREE SPECIES SHOULD BE CONFIRMED BY TREE SPECIALIST IF CRITICAL.

OVERHEAD CABLES ARE INDICATED USING REMOTE SURVEY METHODS AND ARE SUBJECT TO SEASONAL VARIATION, AND SHOULD BE TREATED AS APPROXIMATE.

SERVICE COVERS LOCATED UNDER PARKED VEHICLES/MOBILE STRUCTURES MAYBE OMITTED.

BURIED SERVICE COVERS WILL NOT BE INDICATED.

TOPOGRAPHICAL SURVEY/UTILITY KEY :-

(ht) – height
ø – diameter
● – pea trap
a/g – above ground
a/r – assumed route
av – air valve
bb – bellaha beacon
bd – back drop
bl – bed level
boll – bollard
bos – bottom of shaft
bt – telecom
c/b fence – closeboard fence
c/box – control box
catv – cable television
cl – cover level
con – conifer
cr – cable riser
cws – combined water sewer
d/chan – drainage channel
ejb – electric junction box
elec – electric
eot – end of trace
ep – electric pole
er – earth rod
f/bed – flower bed
fh – fire hydrant
fl – floor level
fs – fire switch
fws – foul water sewer
g – gully
g/run – gully run
gr – gas riser
h/chestnut – horse chestnut
h/thorn – hawthorn
ic – inspection cover
il – invert level
ill – illuminated
int – interceptor
lp – lamp post
mh – manhole cover
mkr – marker
o/h – over head
ol – off let
osa – off survey area
OSBM – ordnance survey bench mark
p & r fence – post & rail fence
pd – pit depth
pr – pipe riser
ptg – pipe to ground
pts – pipe to surface
re – rodding eye
ret wall – retaining wall
rs – road sign
rwp – rain water pipe
s/birch – silver birch
s/p – safety paving
sap – sapling
sec fence – security fence
sfc – soil filled chamber
sl – spot light
sp – soil pipe
st – stop tap
sv – stop valve
svp – soil vent pipe
sws – storm water sewer
TBM – temporary bench mark
tfr – taken from records
tl – threshold level
toc – top of cap
top – top of pipe
tot – top of tank
tp – telecom pole
ts – traffic signal
t/s – trench scar
u/s – underside
utl – unable to lift
utr – unable to rod
uts – unable to survey
utt – unable to trace
vp – vent pipe
wfc – water filled chamber
wl – water level
wm – water meter
wp – waste pipe
wr – water riser

SURVEY CONTROL :-

STATION	EASTINGS	NORTHINGS	LEVEL
ST01	383977.028	400231.081	53.929
ST03	384021.537	400214.165	54.360

UTILITY NOTES

0 2 4 8 12 16 20

TAG SURVEYS
UNIT 1, ACCESS HOUSE, SHERWOOD ROAD, BROMSGROVE, B60 3DR
WWW.TAGSURVEYS.CO.UK
INFO@TAGSURVEYS.CO.UK

Client	ATELIER TWO ARCHITECTURE
Project	SHERBORNE STREET, MANCHESTER
Title	TOPOGRAPHICAL SURVEY
Date	MAY 2025
Scale	1:200@A1
Dwg No	T0879 – 1
Surveyor	SMc
Checked	SB

Revisions

TOPOGRAPHICAL (LAND) SURVEYORS / UTILITY SURVEYORS
BUILDING MEASUREMENT SURVEYORS / 3D LASER SCANNING

CHAS Accredited Contractor
smas WORKSAFE