


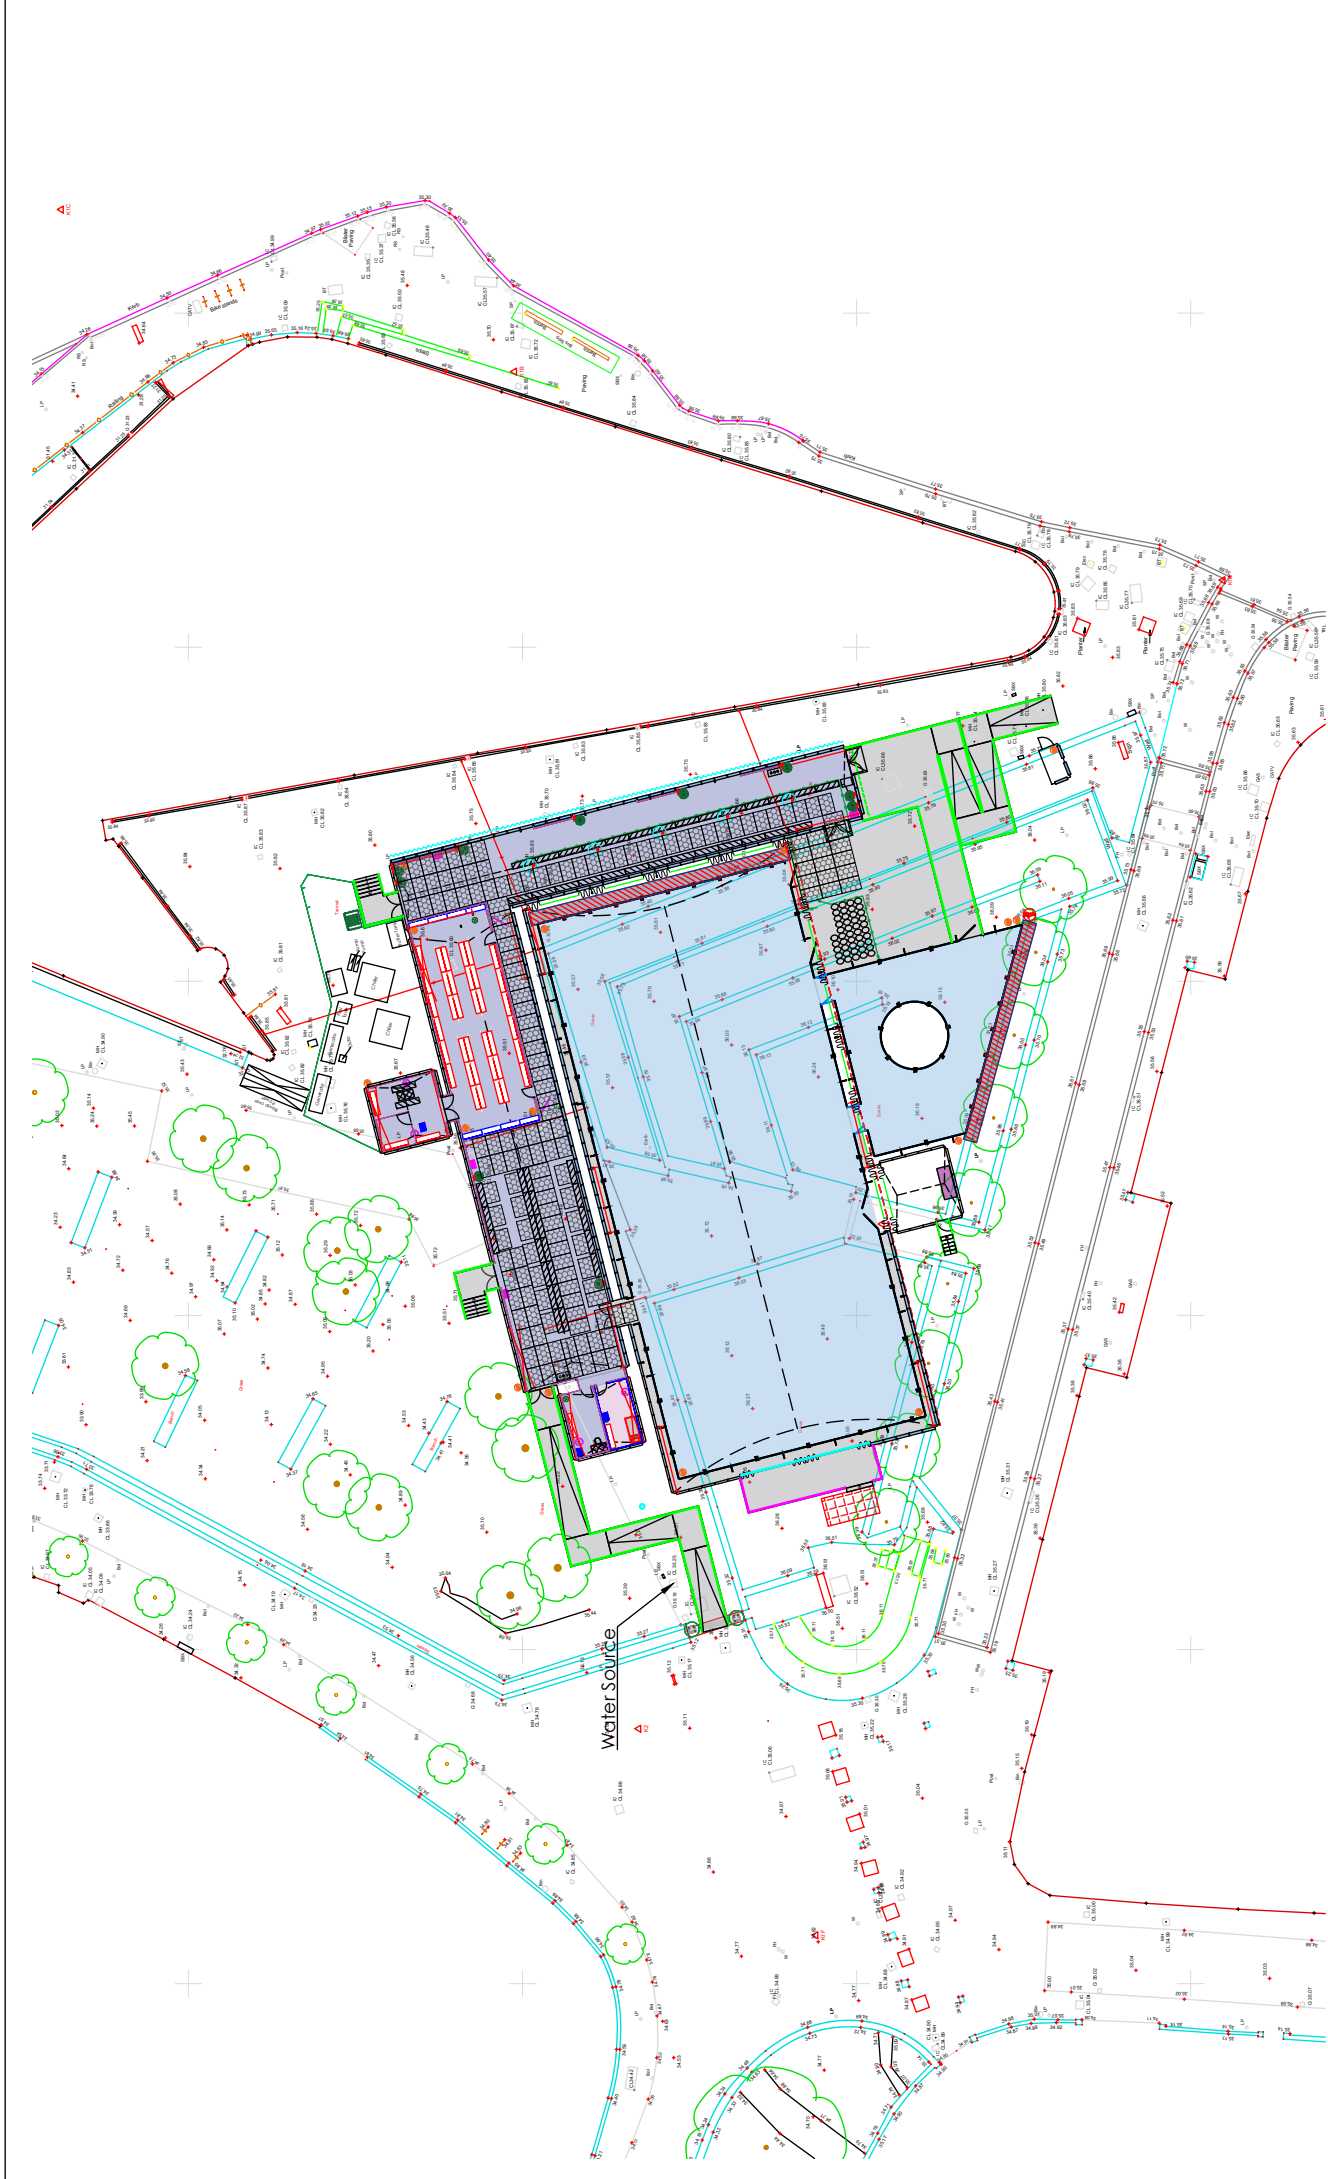




Needleworth Industrial Estate
Needleworth, Leeds LS27 4AB
Tel : 01430 465555
Fax : 01430 420255

KEY:		PROJECT		DRAWING NUMBER	
		Manchester Ice Rink 2024 - 2025		180383 - 05U	
		VENUE Todd Street, Manchester, M4 3BG		JOB NO/ZONE N. CONTENT	
		DRAWING TITLE Ice Rink Survey Plan		180383-MC-01-MANCHESTER	
				DATE	SCALE
				07.05.24	1:400 @ A3
				DRAWN BY	LIP
				REV	COMMENTS
				R1.4	Various
				DATE	25.10.24
				DRAWN	SP

THE DESIGN, CONCEPTS AND MATERIALS COLLECTIVELY REFERRED TO AS 'DESIGNS' SUBMITTED HEREIN ARE THE PROPERTY OF ARENA. THE DESIGNS ARE PROVIDED FOR THE SOLE USE OF THE CLIENT AND ARE NOT TO BE REPRODUCED, COPIED, OR USED IN ANY MANNER WITHOUT THE WRITTEN CONSENT OF ARENA. ARENA ACCEPTS NO LIABILITY FOR THE DESIGN OR THE DESIGN DEVELOPMENT, COST ANALYSIS AND MATERIAL AVAILABILITY.

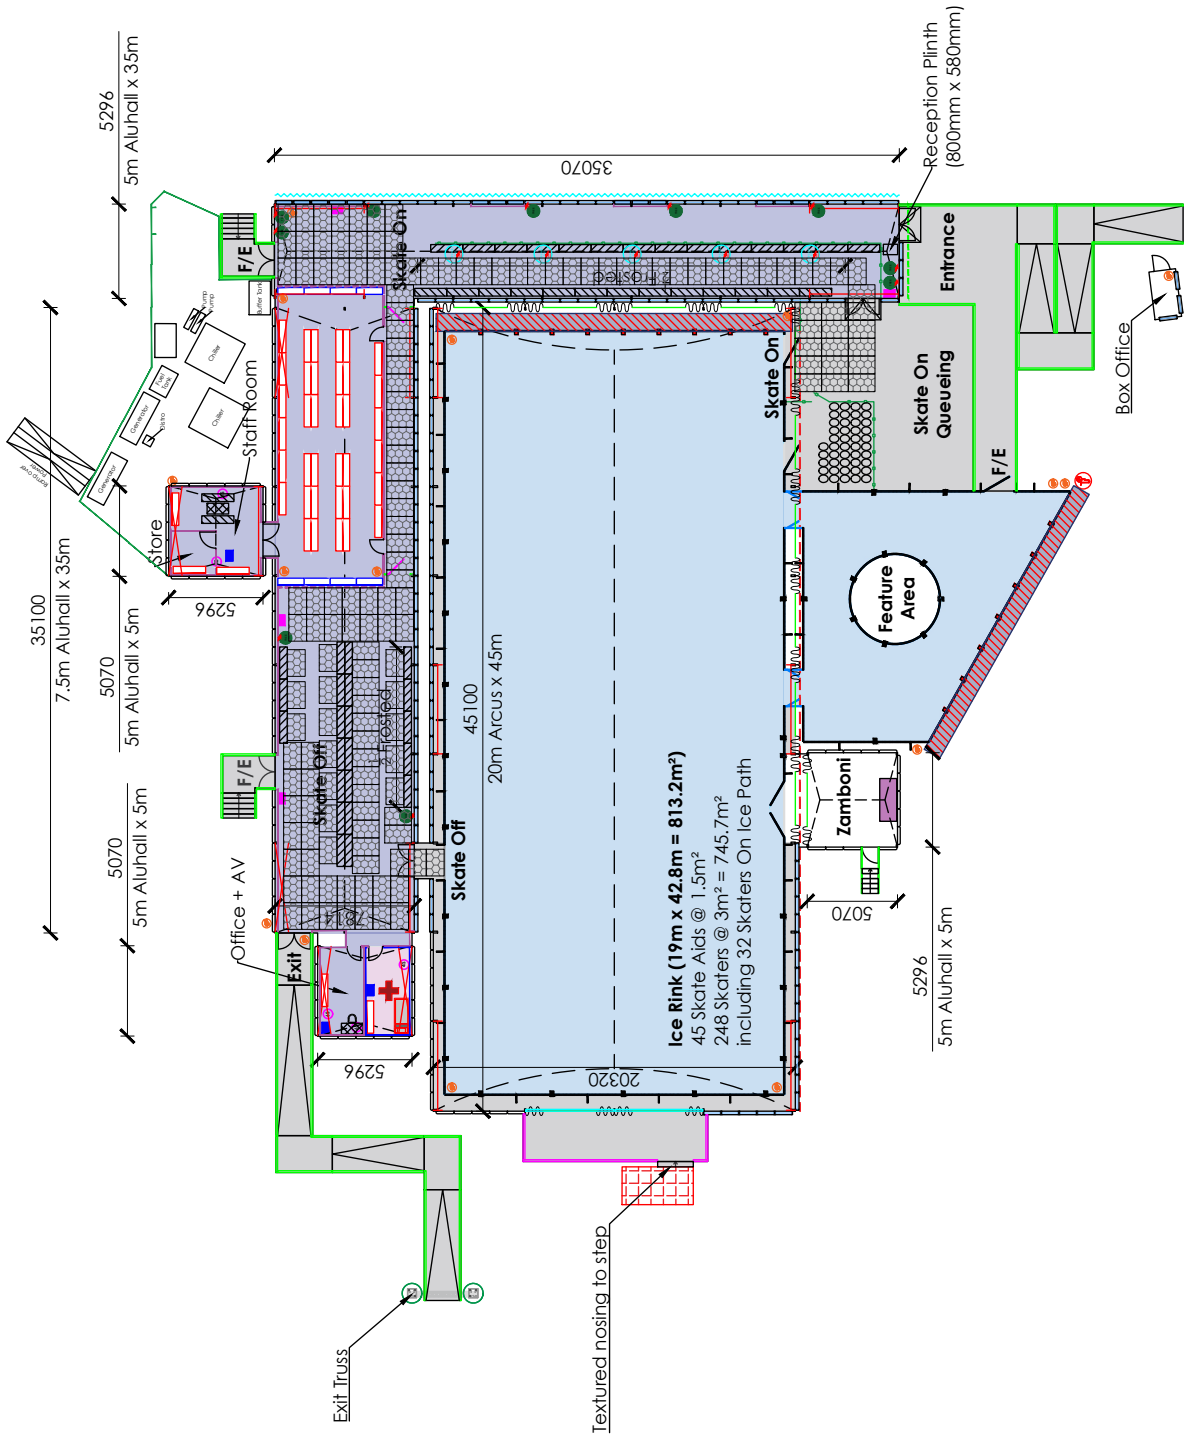

KEY:

	Solid Panel
	Glazed Panel
	Frosted Panel
	Night Sheets
	Wire Brace

	Portal Beam
	2m Door
	1m Door
	Ramp
	Stairs

	Counter
	Skate Rack
	Bench
	Table
	Bed

	Ranch Fencing
	Arena Glass Handrail
	Glass Handrail (by others)
	Scaff Handrail


NOTES:

- Frosted Panels behind benches.
- Tack-off lining over Store, Staff Room, Office, & First Aid.

PROJECT	Manchester Ice Rink 2024 - 2025
VENUE	Todd Street, Manchester, M4 3BG
DRAWING TITLE	Ice Rink Floor Plan

DRAWING NUMBER	180383 - 1P
JOB NUMBER	180383-MC-01-MANCHESTER
DATE	07.05.24
SCALE	1:300 @ A3
DRAWN BY	LP
DATE	25.10.24
DRAWN BY	SP

THE DESIGN, CONCEPTS AND MATERIALS COLLECTIVELY REFERRED TO AS 'DESIGNS' SUBMITTED HEREWITH ARE THE PROPERTY OF ARENA. ARENA ACCEPTS NO LIABILITY FOR THE PROTECTION OF THE DESIGNS. THE DESIGNS ARE PROVIDED FOR THE SOLE USE OF THE CLIENT AND ARE NOT TO BE REPRODUCED, COPIED, OR IN ANY MANNER USED FOR ANY OTHER PROJECT WITHOUT THE EXPRESS WRITTEN CONSENT OF ARENA. THE DESIGNS AND ANY NOT BE REPRODUCED, COPIED, OR IN ANY MANNER USED FOR ANY OTHER PROJECT WITHOUT THE EXPRESS WRITTEN CONSENT OF ARENA.

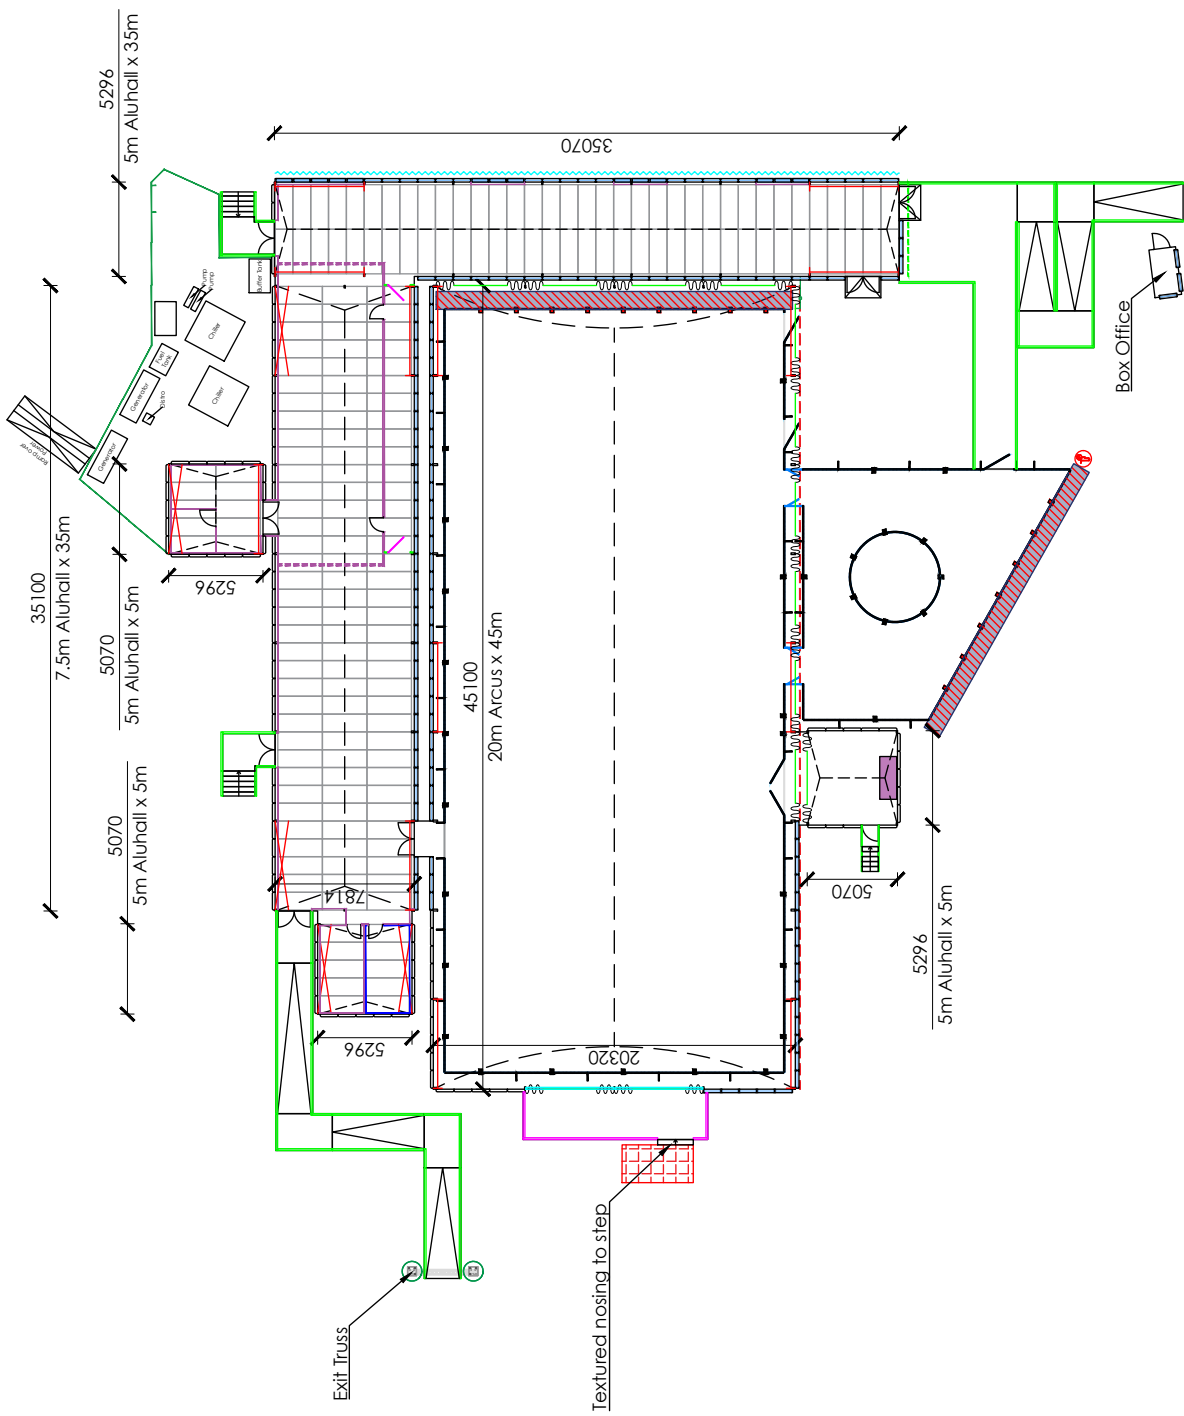

KEY: ☐ 1m x 2.5m Cassette
Board
Cladding
Fascia
Guttering

NOTES:

- All external 2m doors are one-piece doors.
- Doka decking to support Rink and Zamboni areas.

PROJECT


Manchester
Ice Rink
2024 - 2025

VENUE
Todd Street, Manchester, M4 3BG


DRAWING TITLE
Ice Rink
Structural Plan
Cassette Layout

DRAWING NUMBER	
180383 - 285T	REV
JOB N/ZONE N	CONTENT
180383-MC-01-MANCHESTER	ICE-R14
DATE	SCALE
07.05.24	1:300 @ A3
DRAWN BY	DATE
LP	25.10.24
REVISIONS	SP
Various	R14


THE DESIGN, CONCEPTS AND MATERIALS COLLECTIVELY REFERRED TO AS 'DESIGNS' SUBMITTED HEREWITH ARE THE PROPERTY OF ARENA CONCEPTS LTD AND ARE NOT TO BE REPRODUCED, COPIED, REPRODUCED, OR USED IN ANY MANNER WITHOUT THE WRITTEN CONSENT OF ARENA CONCEPTS LTD. 

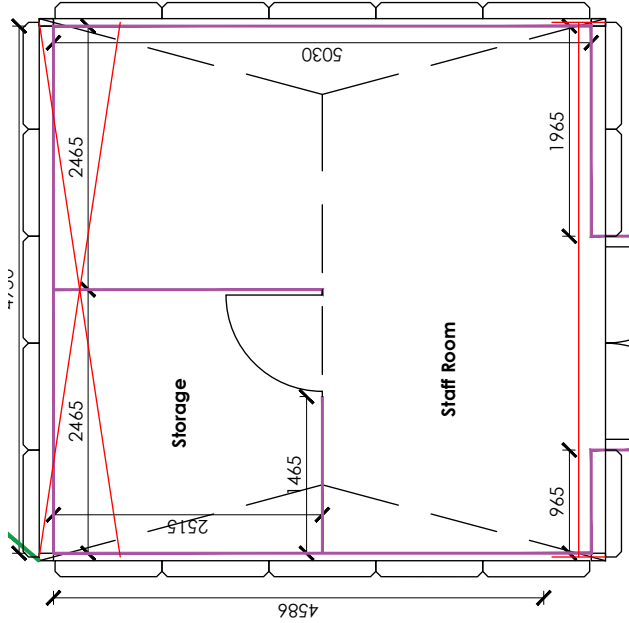

Storage & Staff Room - 1:50

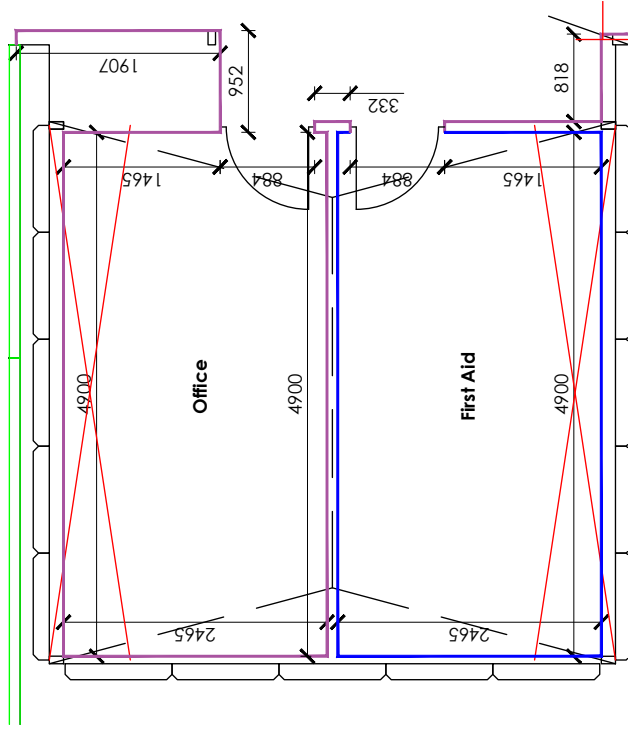

Office & First Aid - 1:50

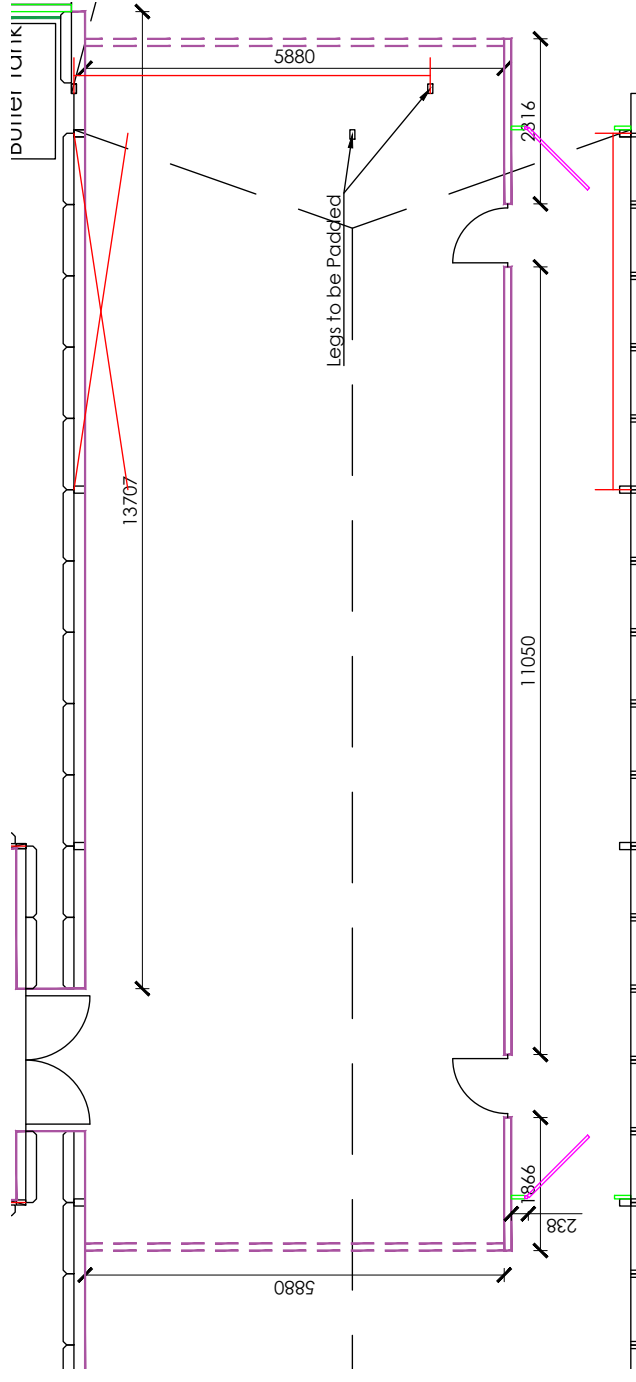

Skate Exchange Services - 1:75



Needleworth Industrial Estate
Needleworth, Leeds LS27 4AB
Tel : 01480 466966
Fax : 01480 462065

KEY:


- MDF Walling
- MDF Header
- Melamine Walling
- 1.2m Swing Gate w Post (1.1m High)

NOTES:

- Tack-off Lining above Storage, Staff Room, Office, & First Aid.

PROJECT		DRAWING NUMBER	
Manchester Ice Rink 2024 - 2025		180383-2IN	
VENUE		JOB NO/ZONE / I.	
Todd Street, Manchester, M4 3BG		180383-MC-01-MANCHESTER	
DRAWING TITLE		DATE	
Ice Rink Internal Walling Plan Detail		07.05.24	
SCALE		SCALE	
As Shown @ A3		As Shown @ A3	
DRAWN BY		DATE	
LP		25.10.24	
REV		REV	
Various		SP	

THE DESIGN, CONCEPTS AND MATERIALS COLLECTIVELY REFERRED TO AS 'DESIGNS' SUBMITTED HEREWITH ARE THE PROPERTY OF ARENA. THE DESIGNS ARE PROVIDED FOR THE SOLE USE OF THE CLIENT AND ARE NOT TO BE REPRODUCED, COPIED, OR IN ANY MANNER COMMUNICATED TO ANY OTHER PARTY WITHOUT THE WRITTEN CONSENT OF ARENA. THE DESIGNS AND ANY NOT BE REPRODUCED, COPIED, OR IN ANY MANNER COMMUNICATED TO ANY OTHER PARTY WITHOUT THE WRITTEN CONSENT OF ARENA.

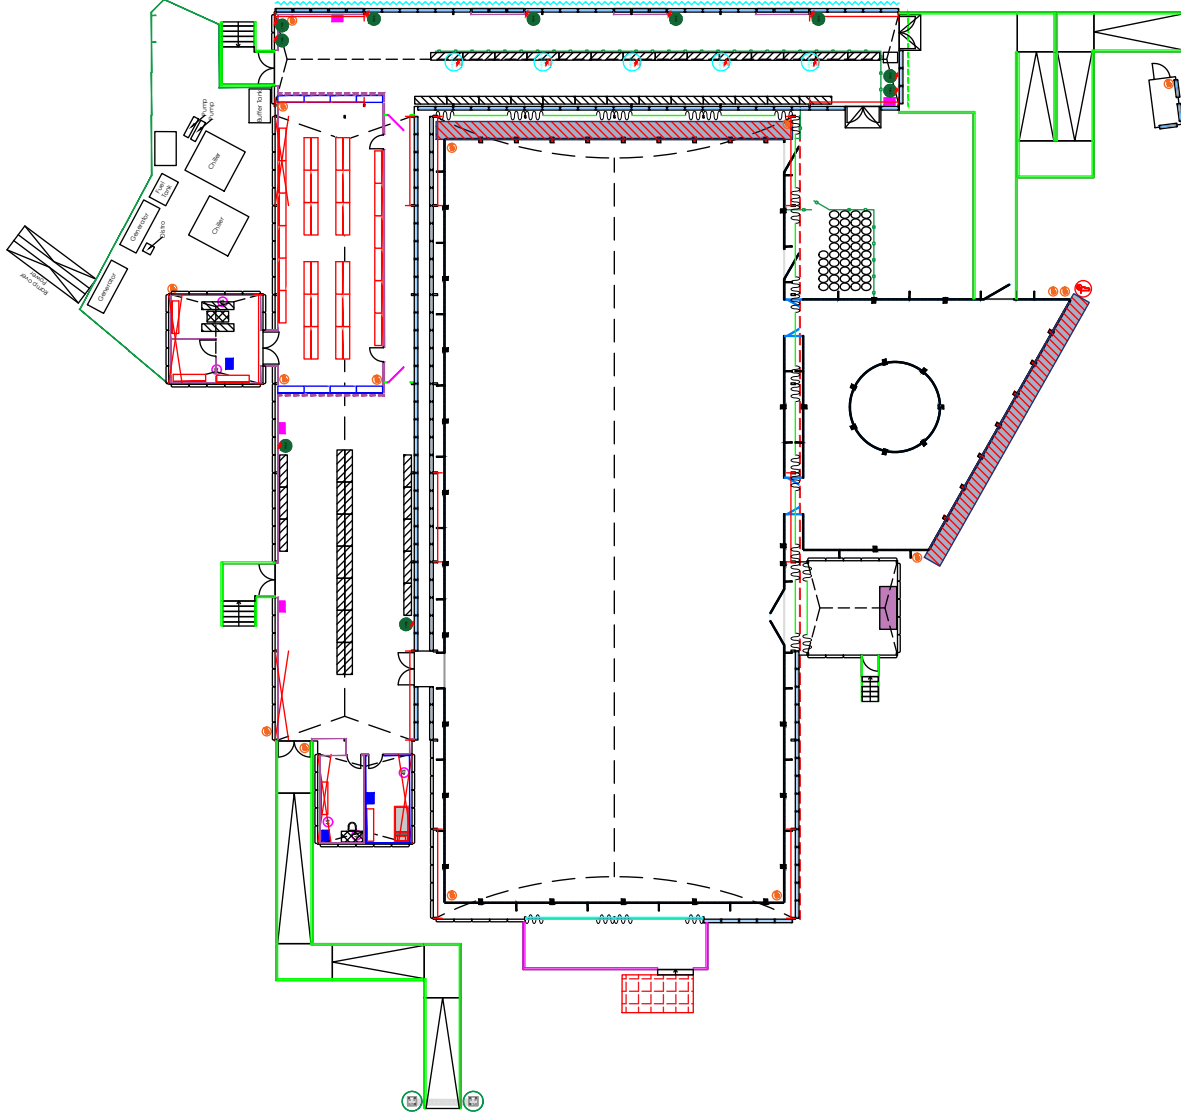

KEY:

KEY:

- S** Single 13 amp socket
- DS** Double 13 amp socket
- #S** No. of electrical sockets

Heater Small
Heater Large
CCTV

NOTES:

Manchester
Ice Rink
2024 - 2025












Needlingworth Industrial Estate
Needlingworth Road, St. Ives
Cambridgeshire, PE27 4NB
Tel : 01480 465868
Fax : 01480 462898

DRAWING NUMBER

JOB N	ZONE	N.	CONTENT
180383-MC-01-MANCHESTER ICE-R14			

DATE	SCALE	DRAWN BY
07.05.24	1:300 @ A3	LP
REV	COMMENTS	DATE
R14	Various	25.10.24
		SP



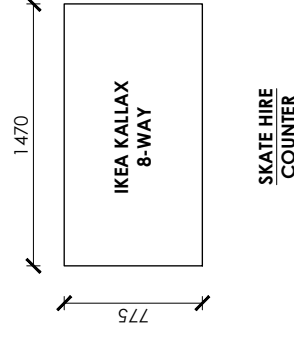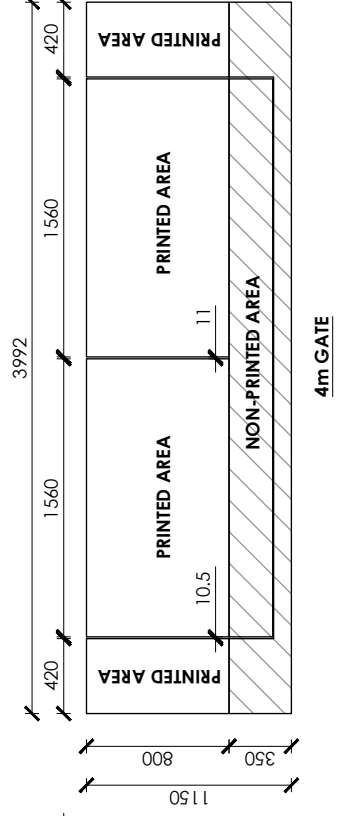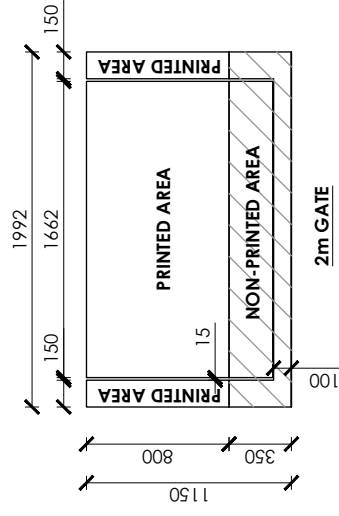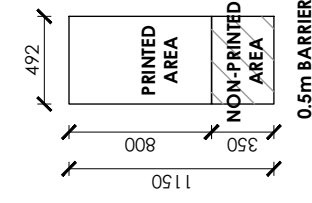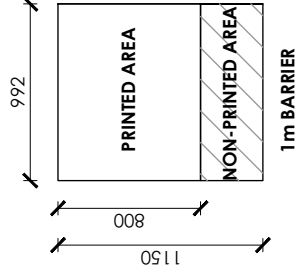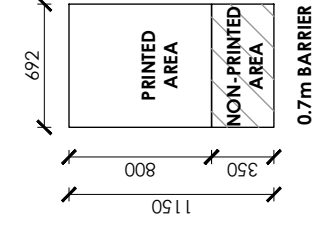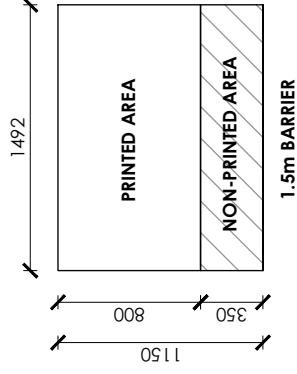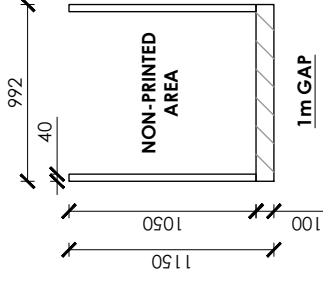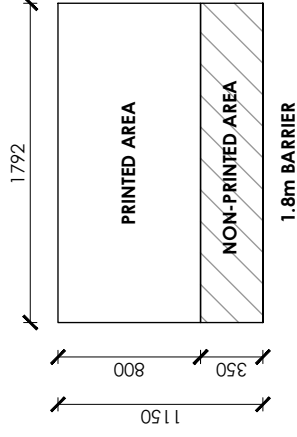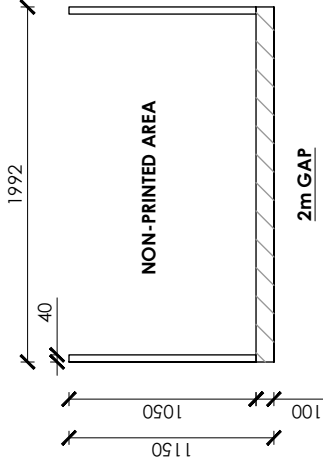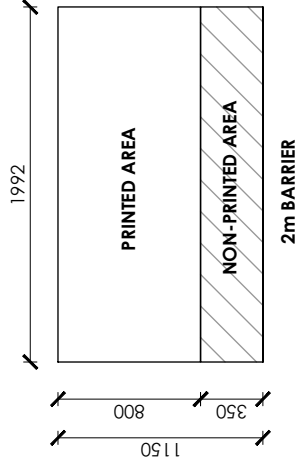

2m GATE

4m GATE

SKATE HIRE COUNTER

PROJECT	Manchester Ice Risk 2024 - 2025	DRAWING NUMBER 180383 - 3/A			
		JOB N°	ZONE N°	CONTENT	
VENUE	Todd Street, Manchester, M4 3BG	180383-MC-01-MANCHESTER ICE-R14			
DRAWING TITLE	Ice Risk Printed Barrier Layout	DATE	SCALE	DRAWN BY	
		07.05.24	1:30 @ A3	LP	
R14 Various	Various	REV	COMMENTS	DATE	DRAWN
		R14		25.10.24	SP

