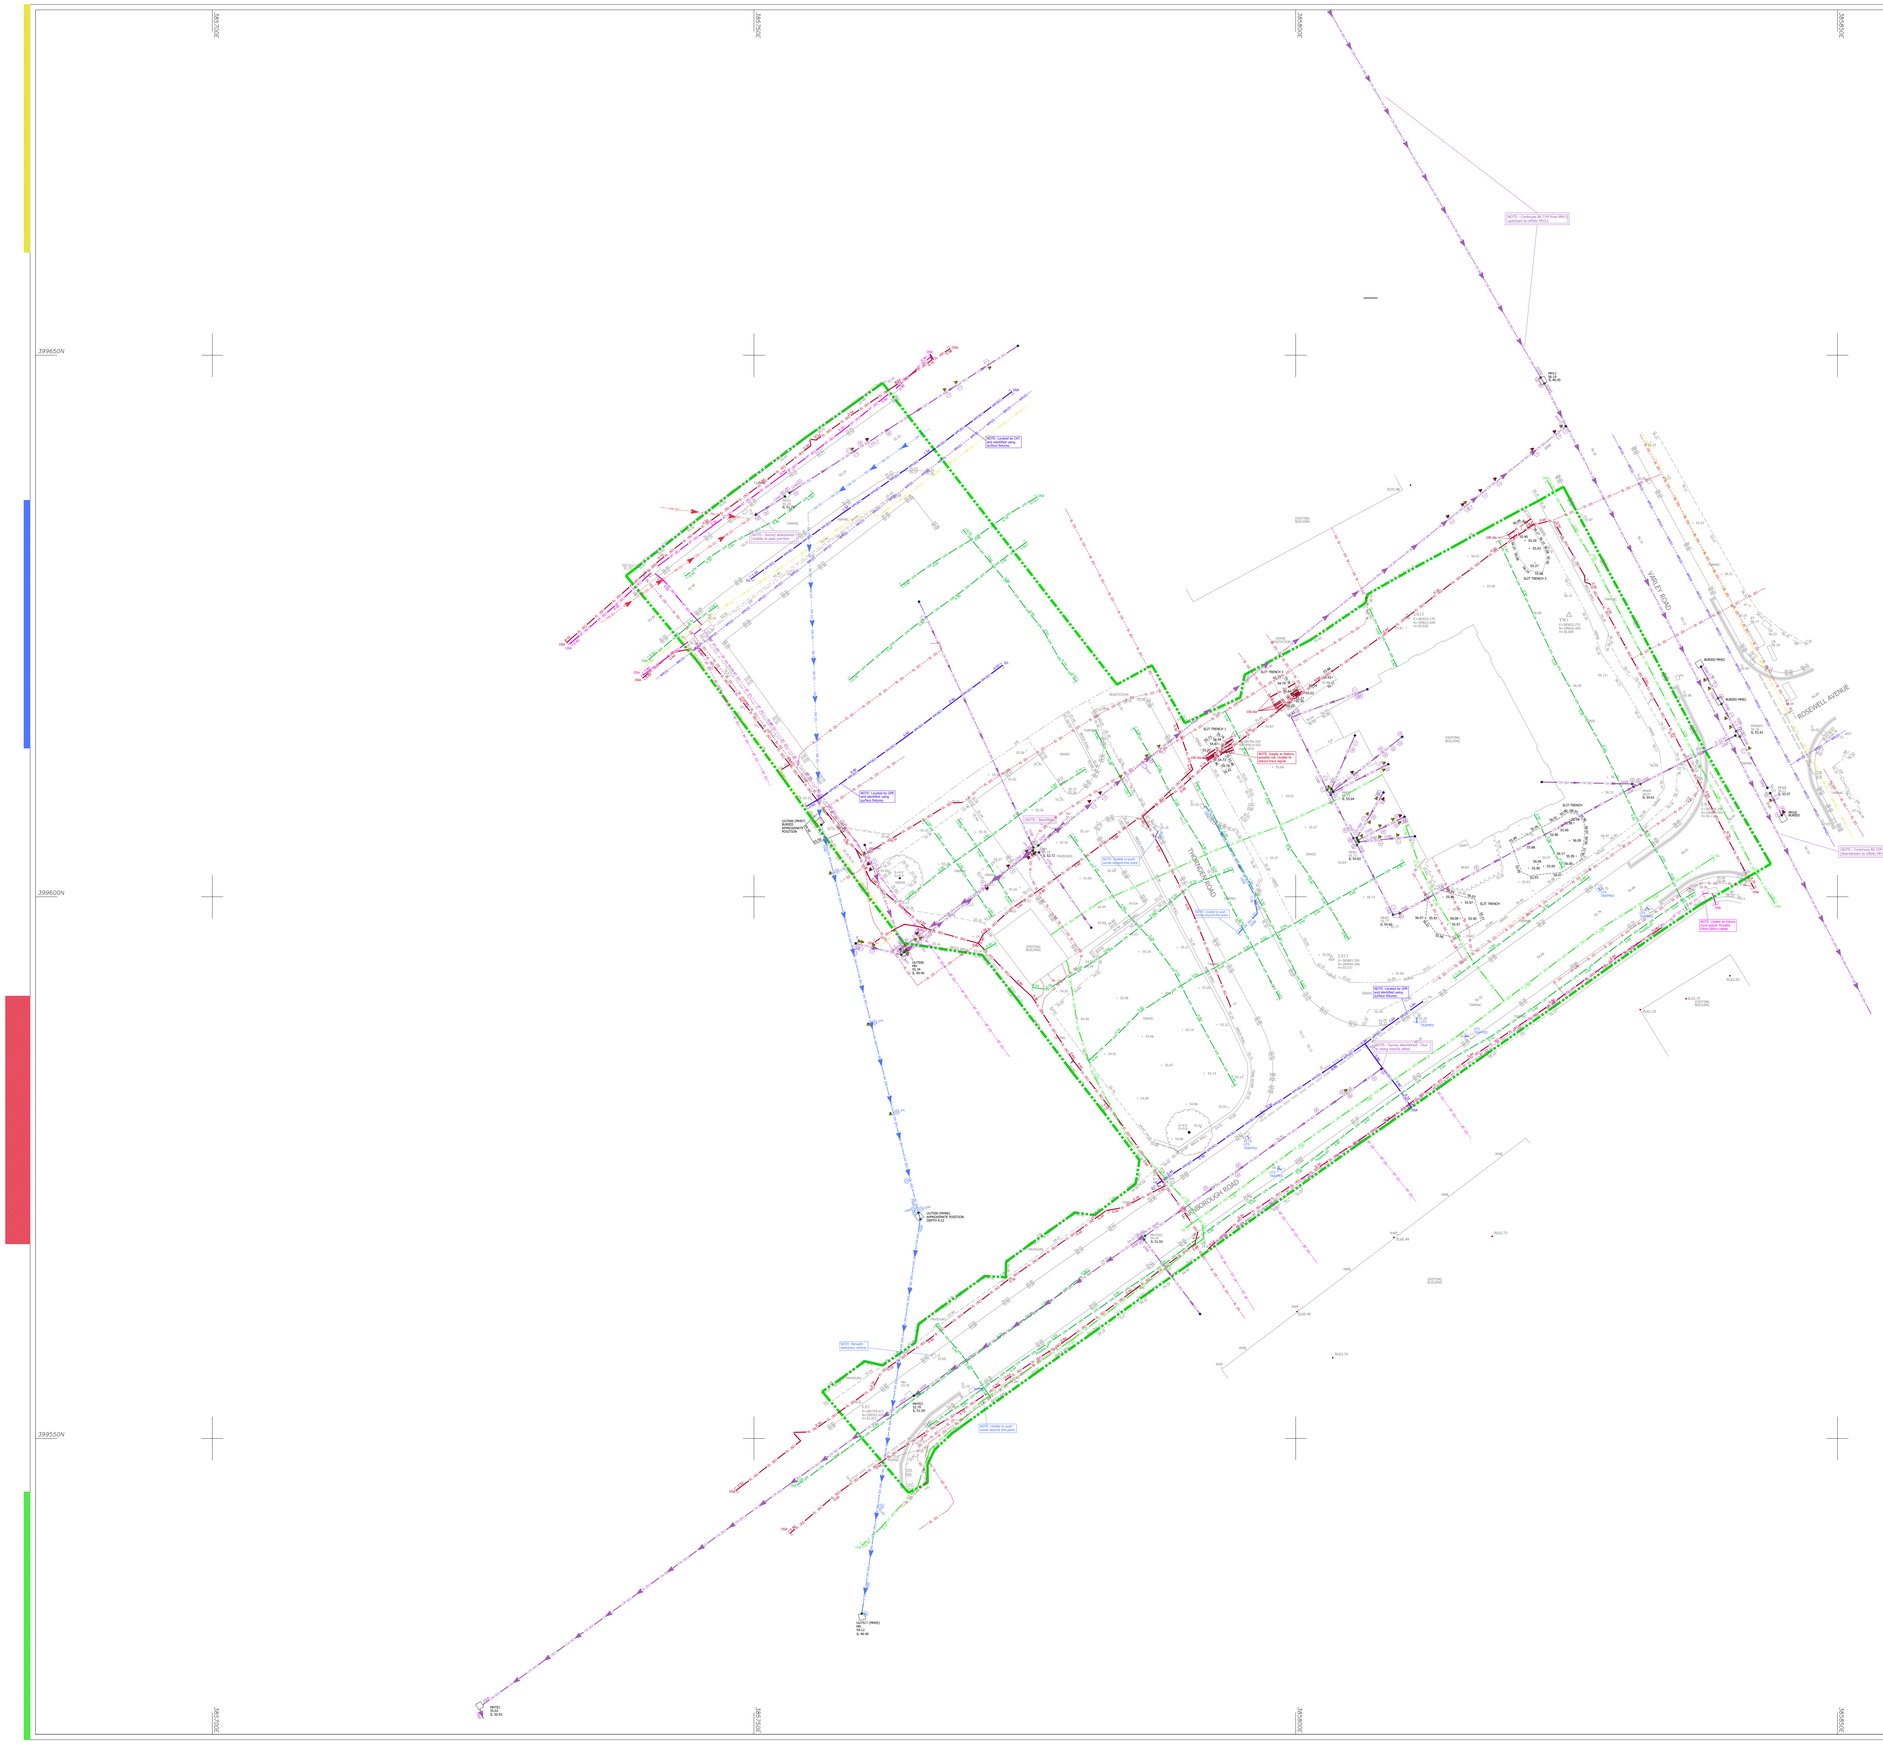

385700E
385750E
385800E
385850E
399650N
399600N
399550N
THORNYLEE ROAD
VIBLEY ROAD
ROOSEVELT AVENUE
EXISTING BUILDING
NOTE: Continues BT, FSM from MH11 (continues to offsite MH12)
NOTE: Located by CAT. Lines identified using Certified Marker...
NOTE: Unable to trace/ Lines appear floating/ Poss fibre/ comms cables
NOTE: Survey abandoned - Due to heavy rain/fog/ cloud
NOTE: Unable to proof/ cover beyond the point
NOTE: Surveyed additional utility(s)
NOTE: Supply to feature unable to proof/ Unable to detect trace signal...
NOTE: Boundary
SLOT TRENCH 1
SLOT TRENCH 2
SLOT TRENCH 3
SLOT TRENCH
ULTON (MH08) BURIED MANHOLE POSITION (DEPTH N/K)
ULTON (MH09) BURIED MANHOLE POSITION (DEPTH N/K)
ULTON (MH10) BURIED MANHOLE POSITION (DEPTH N/K)
ULTON (MH11) BURIED MANHOLE POSITION (DEPTH N/K)
WATER BURIED MANHOLE POSITION (DEPTH N/K)
BURIED MANHOLE POSITION (DEPTH N/K)
BURIED MANHOLE POSITION (DEPTH N/K)