


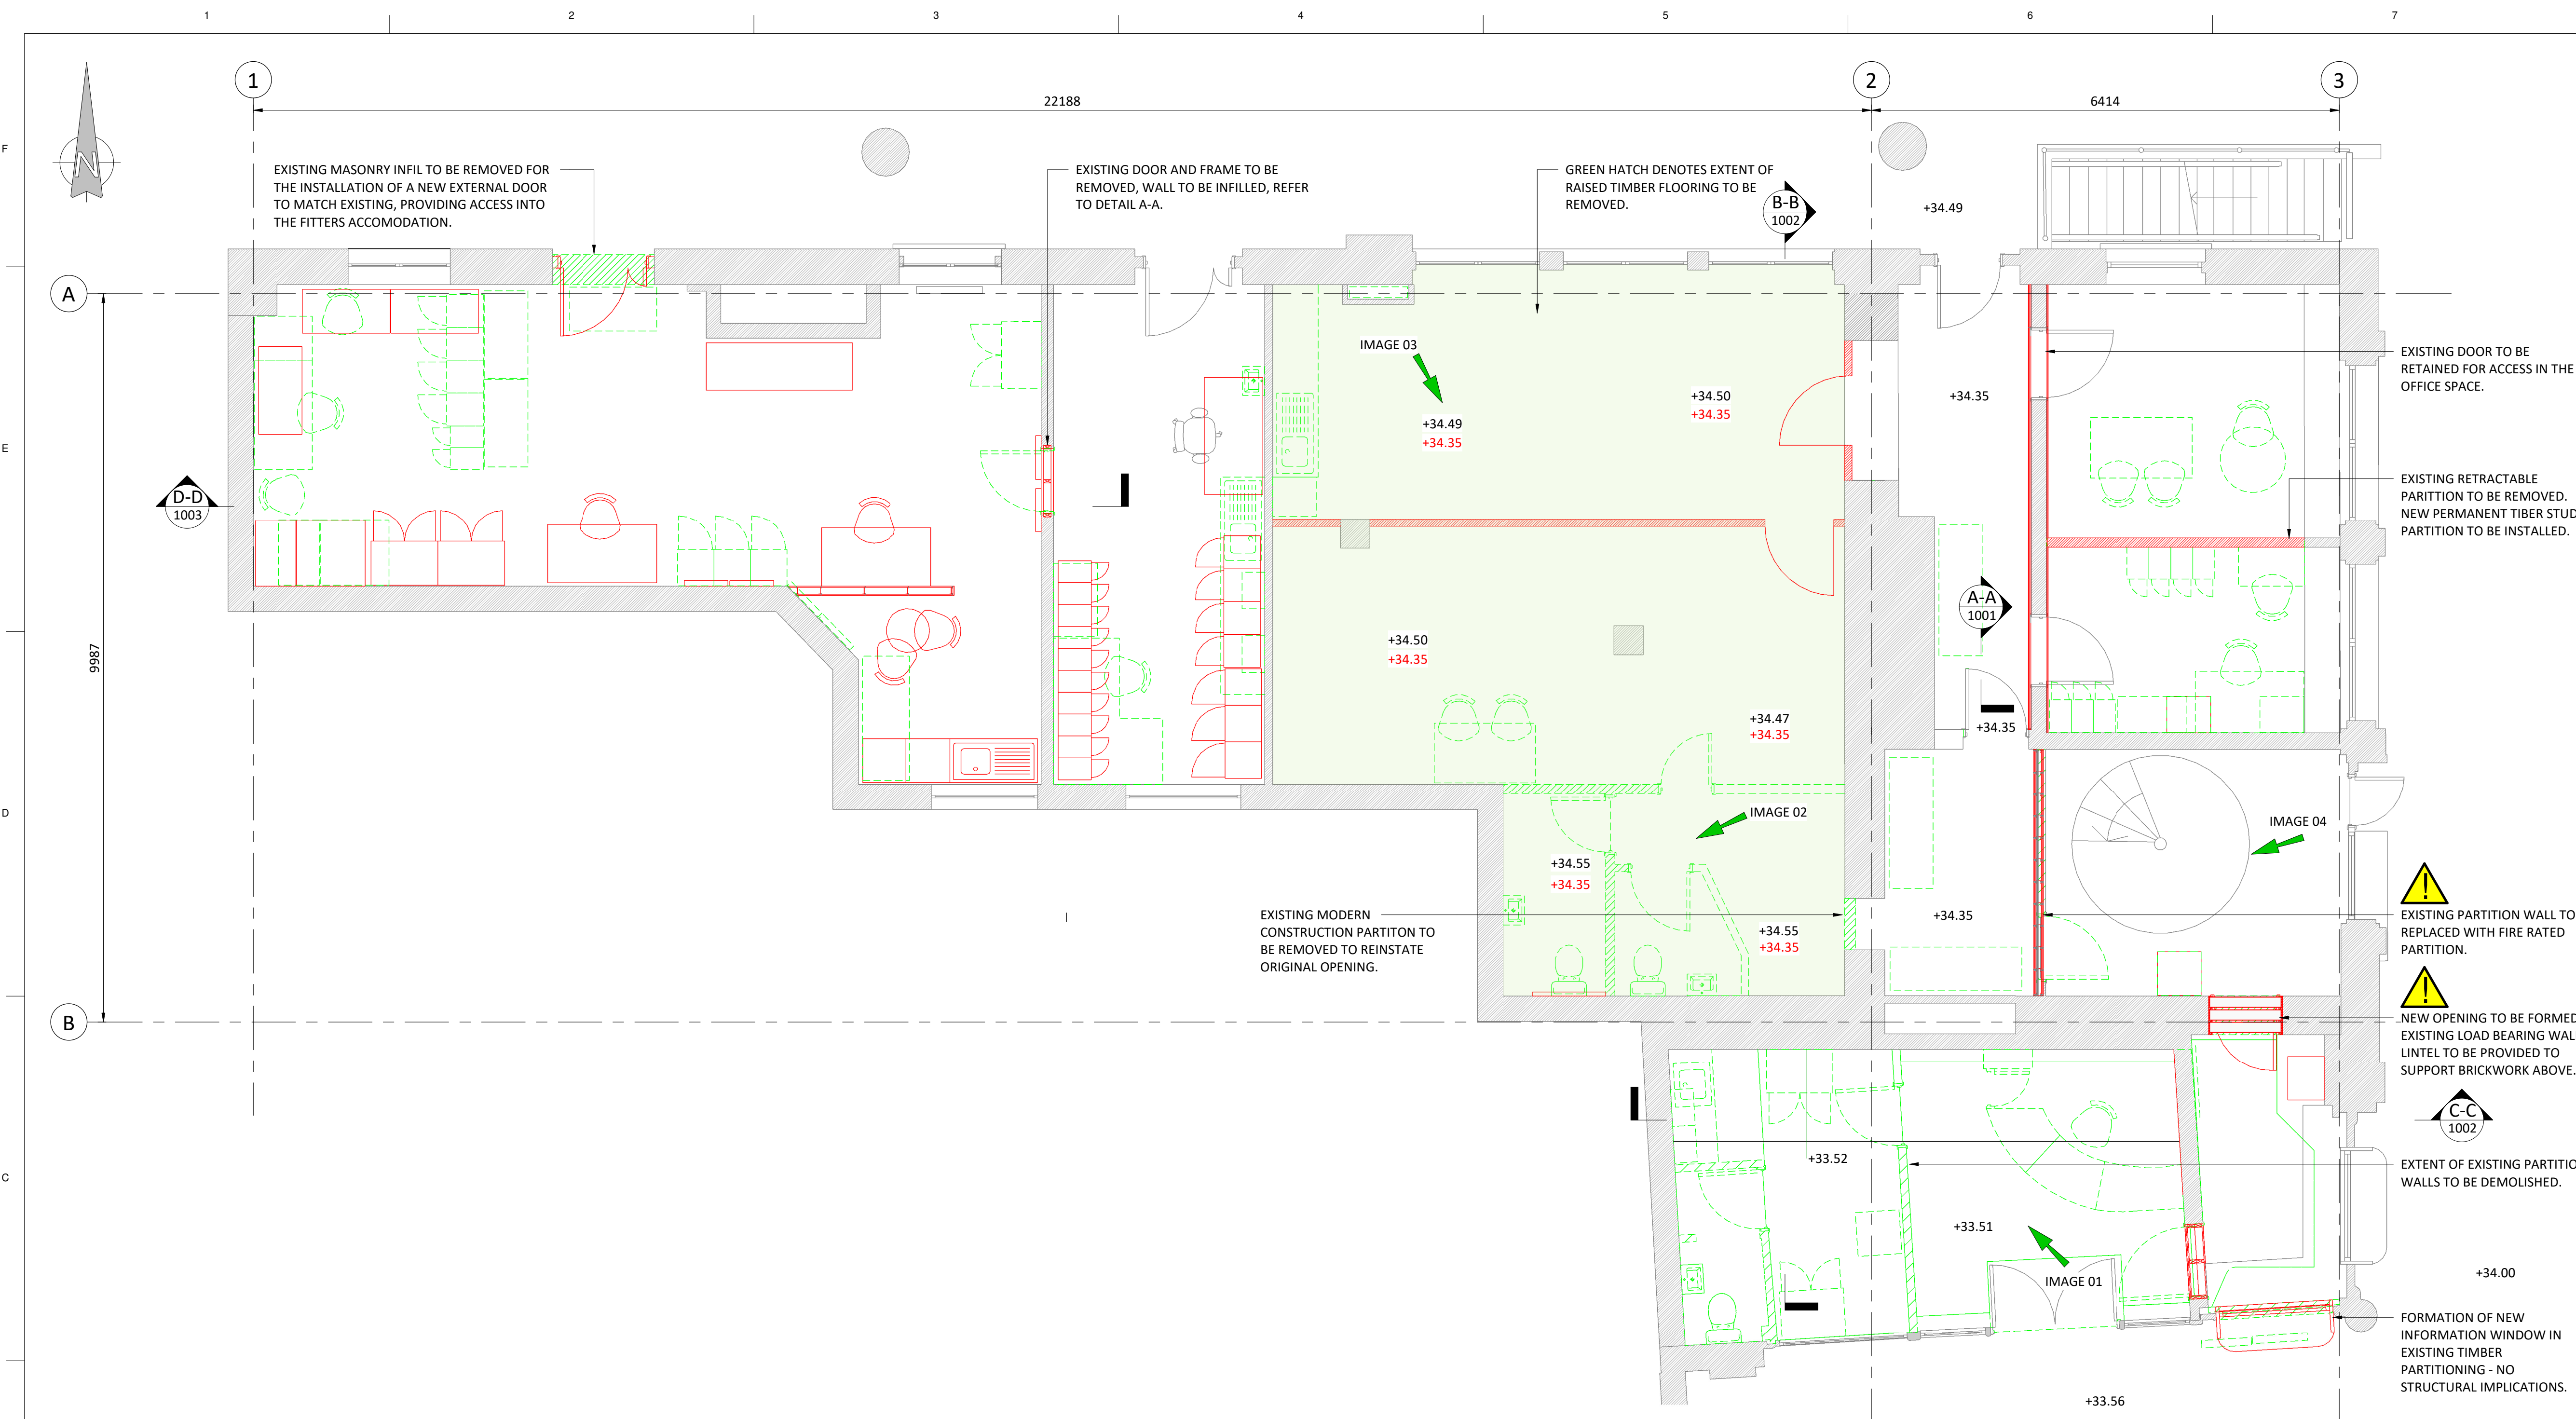

- NOTES**
- ALL DIMENSIONS ARE IN MILLIMETRES UNLESS NOTED OTHERWISE.
 - DO NOT SCALE FROM THIS DRAWING OR THE COMPUTER DIGITAL DATA, ONLY FIGURED DIMENSIONS ARE TO BE USED, IF IN DOUBT ASK.
 - WORKMANSHIP AND MATERIALS ARE TO BE IN ACCORDANCE WITH ALL RELEVANT AND STATUTORY AUTHORITY REQUIREMENTS, BRITISH STANDARDS, CODES OF PRACTICE AND ASSOCIATED AMENDMENTS.

- NETWORK RAIL KEY:**
- DENOTES PROPOSED ELEMENTS.
 - DENOTES EXISTING ELEMENTS MODIFIED.
 - DENOTES EXISTING ELEMENTS REMOVED.
 - DENOTES EXISTING ELEMENTS.

- DRAWING KEY:**
- DENOTES 100 x 215 x 440mm C30 MINIMUM PADSTONE.

- GENERAL NOTES:**
- NOTE:
NAYLOR LINTEL SIZE / SPECIFICATION DEPENDENT ON WALL THICKNESS.
- **NAYLOR FACED S4**
• (WALL THICKNESS: 100mm)
 - **NAYLOR FACED R3**
• (WALL THICKNESS: 140mm)
 - **NAYLOR FACED R2**
• (WALL THICKNESS: 190mm)

- !**
- EXTENSIVE GROUND INVESTIGATION REQUIRED IN BASEMENT AREA TO DETERMINE GROUND CONDITIONS BENEATH.
 - RISK OF POTENTIAL VOIDS / TUNNELS IN SUB-BASEMENT AREA.
 - CONSIDERABLE NUMBER OF ELECTRICAL SERVICES IN BASEMENT AREA, FURTHER INVESTIGATION REQUIRED TO DETERMINE SIZE / DEPTH / LOCATION.
 - ALL BEAM / COLUMN SIZES TO BE CONFIRMED UPON SCHEME APPROVAL.

B04	REVISED FOR LBC APPROVAL	WB	HM	KH	05-08-25
B03	ISSUED FOR ACCEPTANCE (LLC)	WB	HM	KH	30-01-25
B02	ISSUED FOR ACCEPTANCE (LLC)	WB	HM	KH	16-09-24
B01	ISSUED FOR ACCEPTANCE (LLC)	WB	HM	KH	11-09-24
T01	ISSUED FOR TENDER	WB	HM	KH	27-08-24
P05	ISSUED FOR INFORMATION	WB	HM	KH	19-07-24
P04	ISSUED FOR INFORMATION	WB	HM	KH	23-04-24
P03	ISSUED FOR INFORMATION	WB	HM	KH	17-04-24
P02	ISSUED FOR INFORMATION	WB	AP	KH	19-03-24
P01	ISSUED FOR INFORMATION	AP	WB	KH	28-02-24
REV	MODIFICATIONS	BY	RE	AP	DATE

PURPOSE OF ISSUE: **FOR ACCEPTANCE** STATUS: **S4**



PROJECT: **MANCHESTER VICTORIA TRAIN STATION - CIF WORKS**

TITLE: **MANCHESTER VICTORIA - STRUCTURAL ALTERATIONS GENERAL ARRANGEMENT**

DRAWN BY AP	REVIEWED BY WB	APPROVED BY KH	SCALE (@ A1) As indicated
DATE FEB-2023	JOB REF 2037	REVISION B04	

DRAWING NUMBER: **2037-VEX-MCV-XX-DR-S-1001**

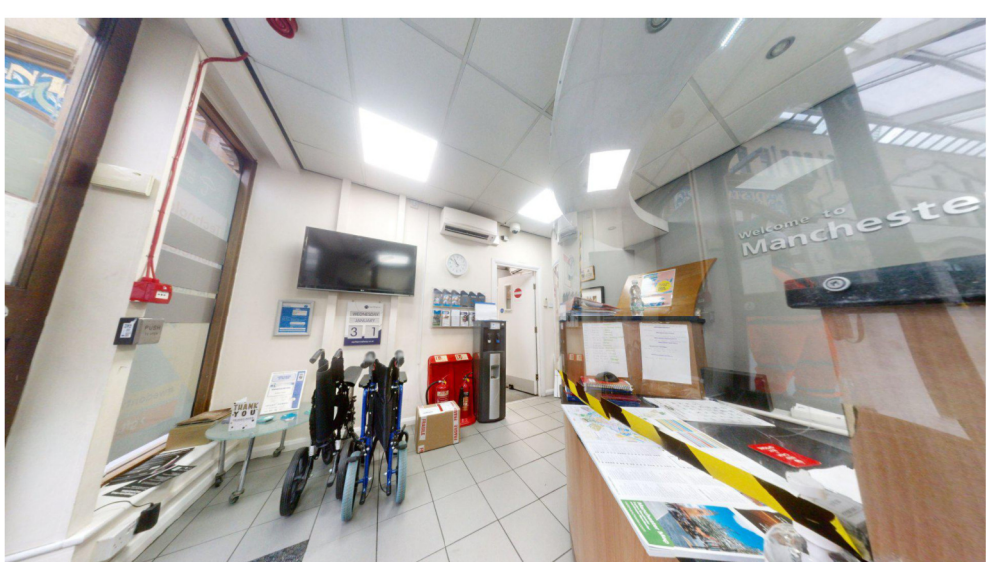
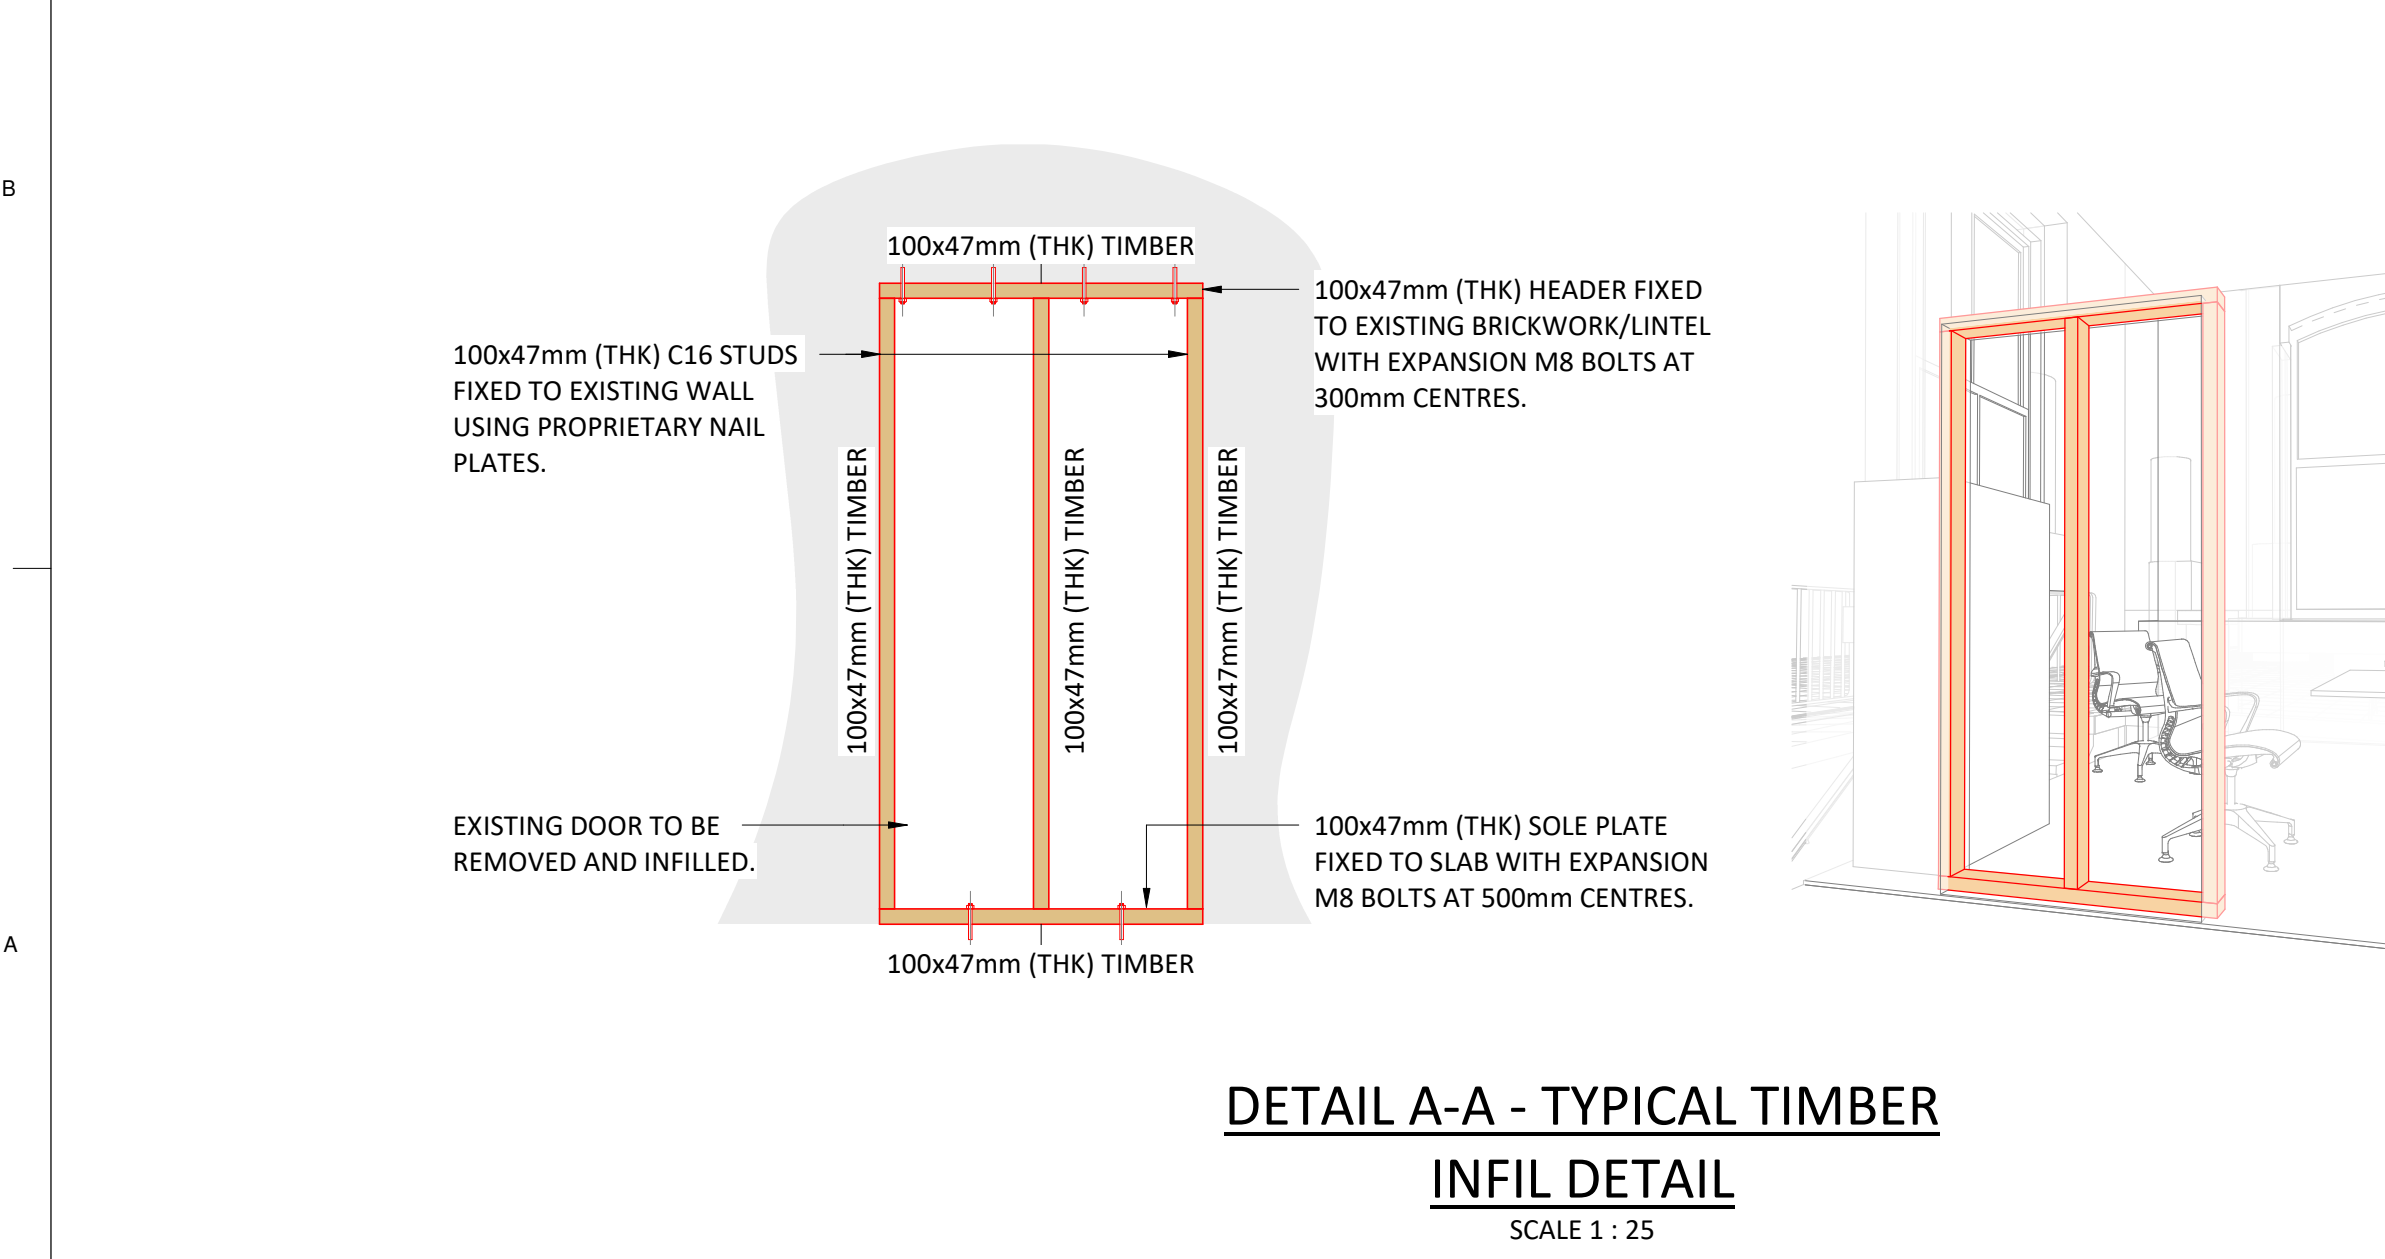


IMAGE 01



IMAGE 02



IMAGE 03

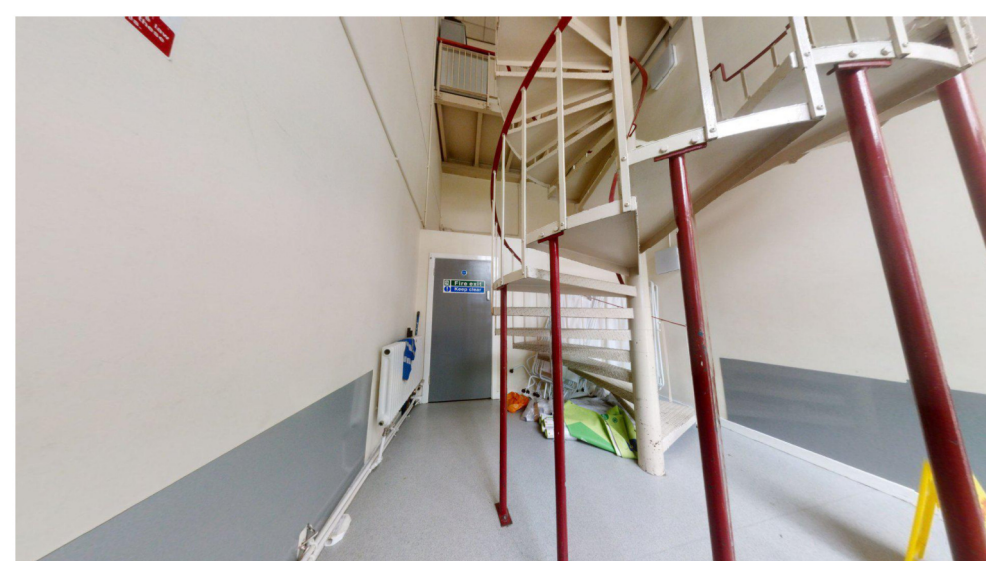


IMAGE 04

© COPYRIGHT VEXTRIX LIMITED - NOT TO BE COPIED OR REPRODUCED IN ANY WAY OR FORM WITHOUT PRIOR WRITTEN CONSENT FROM VEXTRIX LTD

Registered Office: 52 Titheam Street, Liverpool, Merseyside, L2 2SR Company Registered No: 06736289