


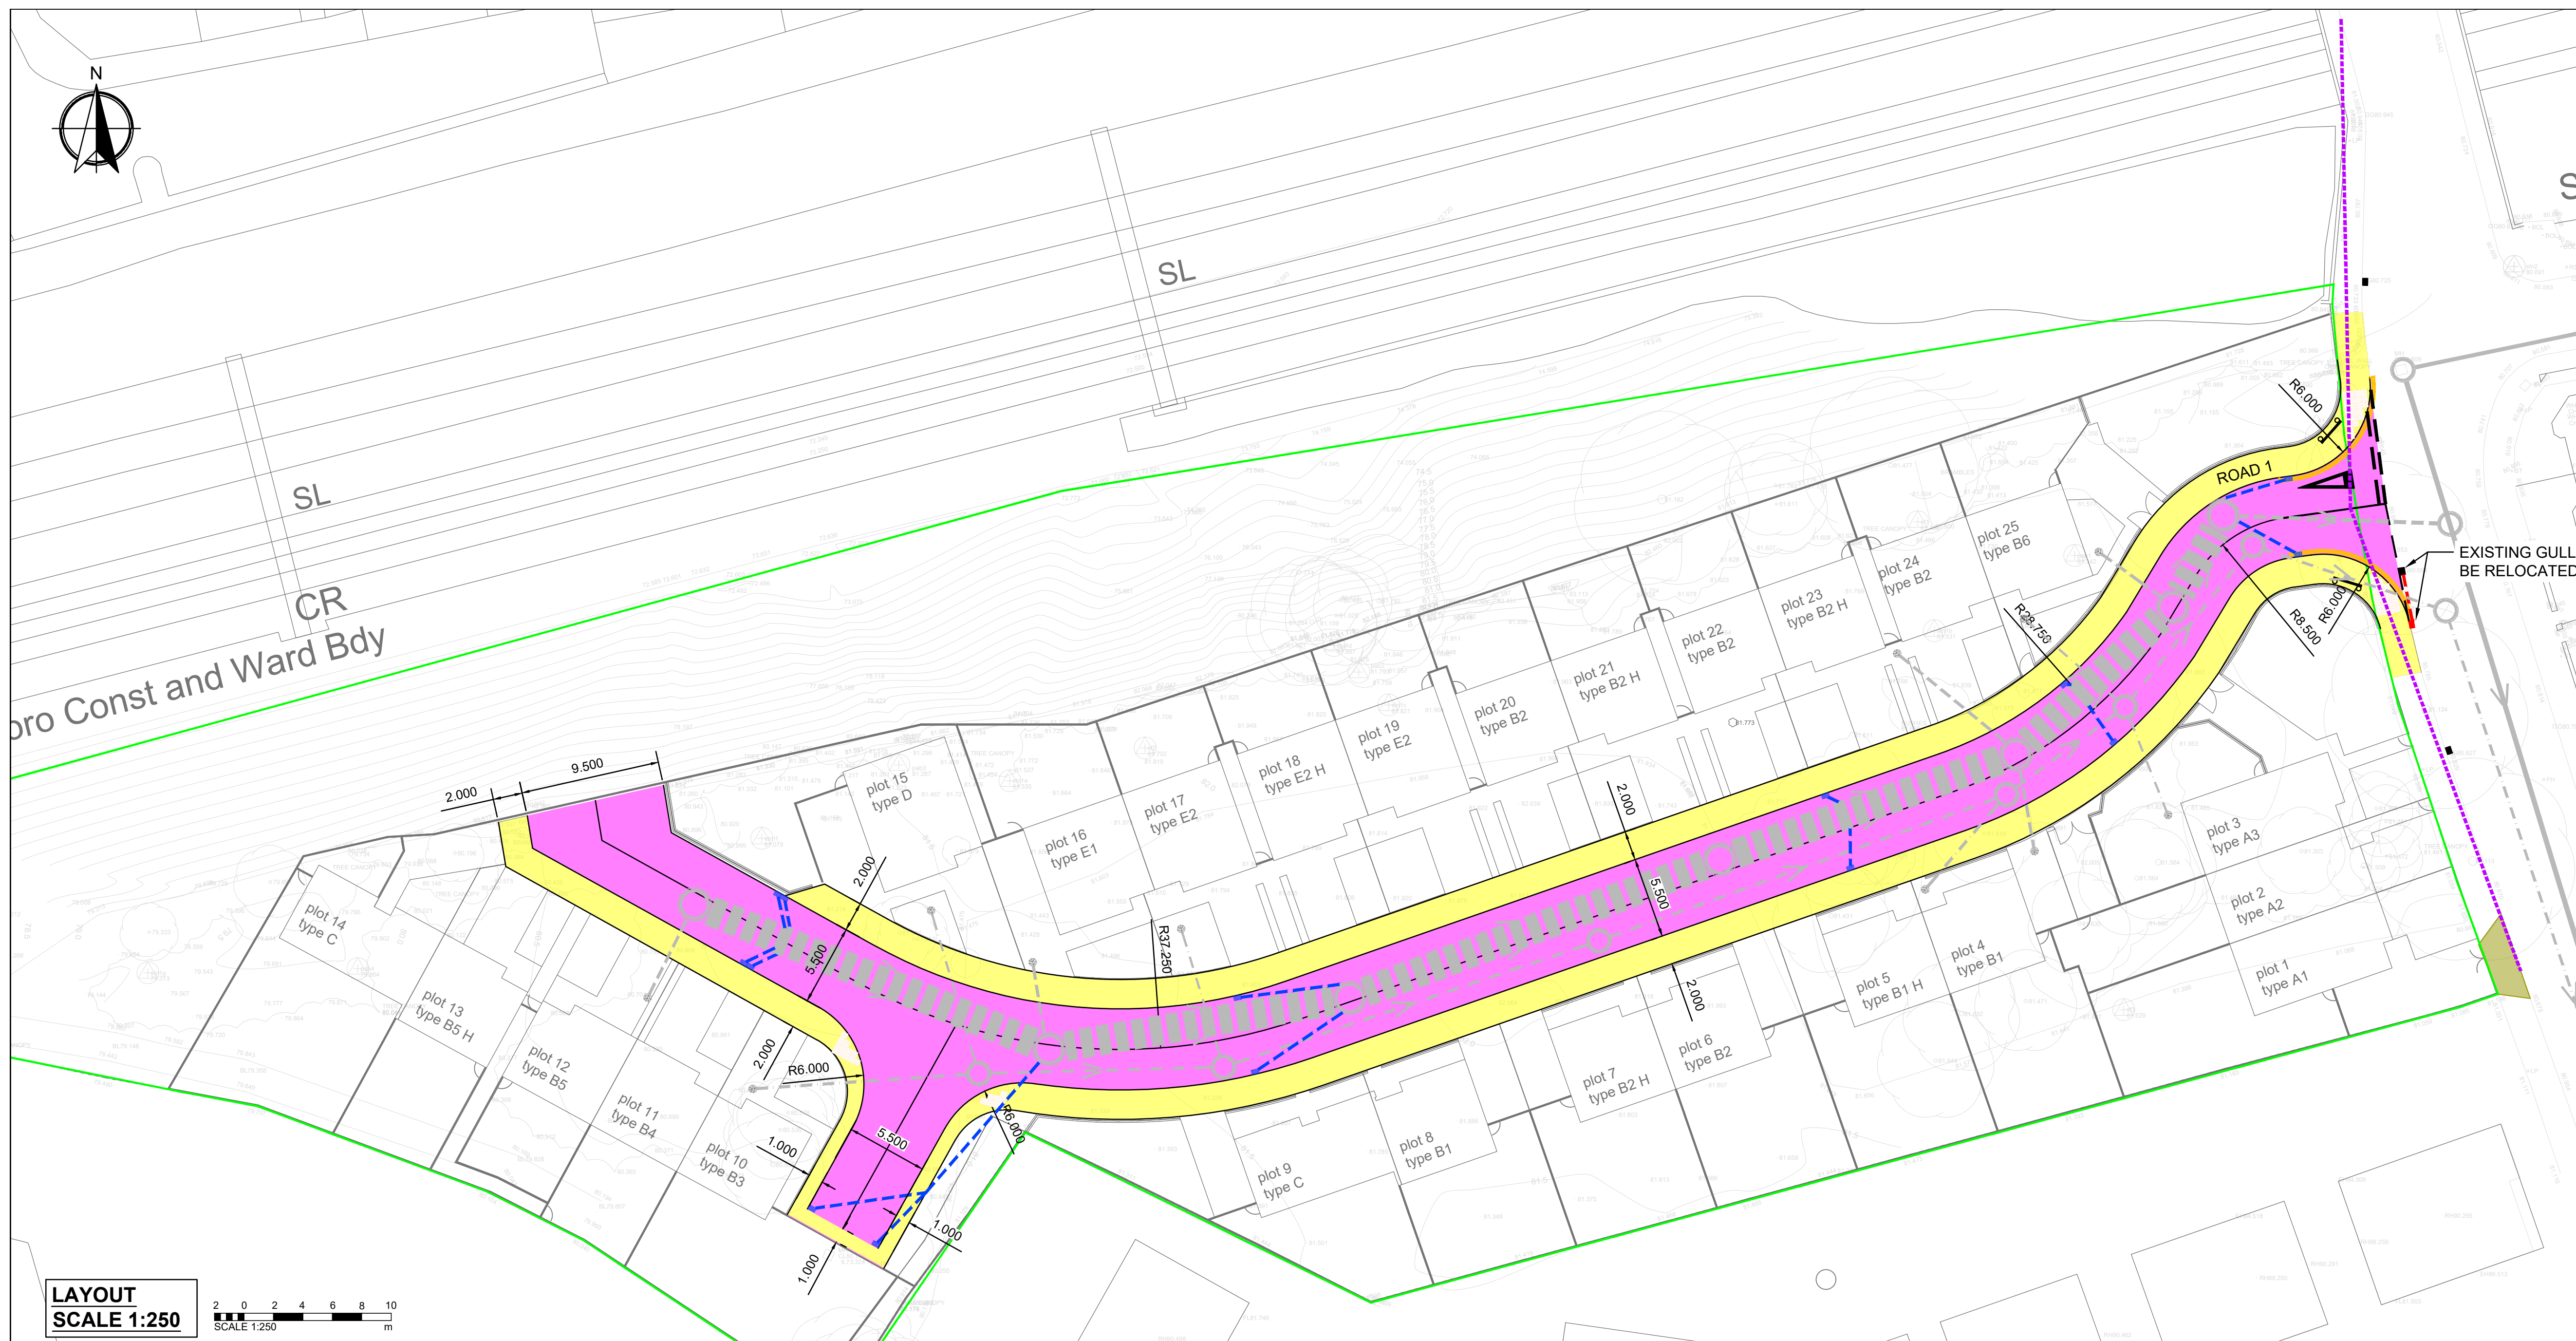

KEY

- | | | | |
|---|--|---|---|
|  | SITE BOUNDARY |  | 1009 - GIVE WAY LINING |
|  | VISIBILITY SPLAY
2.4m x 33m (25mph MFS) |  | 1003 - GIVE WAY LINING |
|  | RELOCATED ROAD GULLY |  | 1023 - GIVE WAY TRIANGLE |
|  | EXISTING ROAD GULLY |  | 1018.1 - WAITING RESTRICTIONS (DOUBLE YELLOW LINES) |
|  | EXISTING LAMP POST | | |
|  | PROPOSED STREET LIGHTING TO BE CONFIRMED | | |
|  | PROPOSED S104 SURFACE WATER SEWER | | |
|  | PROPOSED S104 FOUL WATER SEWER | | |
|  | EXISTING UU FW SEWER | | |
|  | EXISTING UU SW SEWER | | |
|  | PROPOSED GULLY AND GULLY LEAD | | |
|  | TACTILE PAVING | | |
|  | PROPOSED ADOPTED FOOTWAY | | |
|  | PROPOSED ADOPTED CARRIAGEWAY | | |
|  | WORKS ON EXISTING ADOPTED HIGHWAY | | |
|  | PROPOSED STREET NAMEPLATE | | |

DISCLAIMER NOTES:

- THIS DOCUMENT IS COPYRIGHT OF THE ORIGINATOR AND MUST BE TREATED AS CONFIDENTIAL
- THIS DOCUMENT MUST NOT BE ALTERED, REPRODUCED OR DISTRIBUTED WITHOUT PRIOR WRITTEN CONSENT OF THE ORIGINATOR
- THIS DOCUMENT MUST NOT BE ALTERED - THE ORIGINATOR ACCEPTS NO RESPONSIBILITY FOR ANY DISCREPANCIES ARISING AS A RESULT OF THE ORIGINATOR'S INFORMATION BEING ALTERED BY OTHERS
- ANY DISCREPANCY MUST BE REPORTED TO THE ORIGINATOR
- DO NOT SCALE THIS DOCUMENT - USE FIGURED DIMENSIONS ONLY
- ALL DIMENSIONS MUST BE CHECKED ON SITE PRIOR TO COMMENCEMENT OF ANY RELATED WORKS
- THIS DOCUMENT MUST BE READ IN CONJUNCTION WITH ALL SUPPORTING DOCUMENTS PRODUCED BY THE ORIGINATOR AND OTHER PROJECT DISCIPLINES
- THE ORIGINATOR ACCEPTS NO RESPONSIBILITY FOR THE ACCURACY OF BACKGROUND INFORMATION PRODUCED BY THIRD PARTIES - THIS MUST BE TREATED AS INDICATIVE ONLY
- USERS OF THIS DOCUMENT ARE RESPONSIBLE FOR CHECKING WHICH REVISION IS CURRENT
- THE DOCUMENT STATUS "INFORMATION" OR "PRELIMINARY" INDICATES THAT THIS DRAWING IS FOR REFERENCE PURPOSES ONLY - THE ORIGINATOR WILL ACCEPT NO RESPONSIBILITY FOR THE COMPLETENESS OF INFORMATION UNDER THIS STATUS
- THE DOCUMENT STATUS "RECORD" OR "AS BUILT" HAS BEEN PREPARED, IN PART, BASED ON THE ORIGINATOR'S FURTHER VERIFICATION OF THIS INFORMATION BELIEVED TO BE RELIABLE. THE ORIGINATOR ASSUMES NO RESPONSIBILITY FOR THE ACCURACY OF THIS "RECORD" OR "AS BUILT" DOCUMENT OR FOR ANY ERRORS OR OMISSIONS THAT MAY HAVE BEEN INCORPORATED INTO IT AS A RESULT OF INCORRECT INFORMATION PROVIDED TO THE ORIGINATOR. THEREFORE, VERIFICATION OF THIS "RECORD" OR "AS BUILT" DOCUMENT ARE ADVISED TO OBTAIN INDEPENDENT VERIFICATION OF ITS ACCURACY

P03	ISSUED FOR TECHNICAL REVIEW	20.06.25	MH	EDM
P02	SITE LAYOUT UPDATED	22.01.25	JF	PB
P01	ISSUED FOR COMMENT	16.06.23	NU	WF
REV	DESCRIPTION	DATE	BY	CHKD

ORIGINATOR:

RIDGE

IN ASSOCIATION WITH:

PROJECT:
VINE STREET
GORTON

ENG/TECH:	CSE:	ICSE:	SCALE: 1:250 @ A1
NU	WF	WF	STATUS ISSUE: PRELIMINARY

STATUS: PRELIMINARY

SUITABILITY: S2 - Issued for Information

PROJECT:	ORG:	ZONE:	LEVEL:	TYPE:	ROLE:	NUMBER:	REV:
VSG	RDG	XX	XX	DR	C	0015	P03