



A bar chart with two bars. The first bar, labeled 'D1', has a value of 146 SPACES. The second bar, labeled 'D2', has a value of 135 SPACES. A diagonal line connects the top of the D2 bar to the top of the D1 bar.

Category	Spaces
D1	146
D2	135

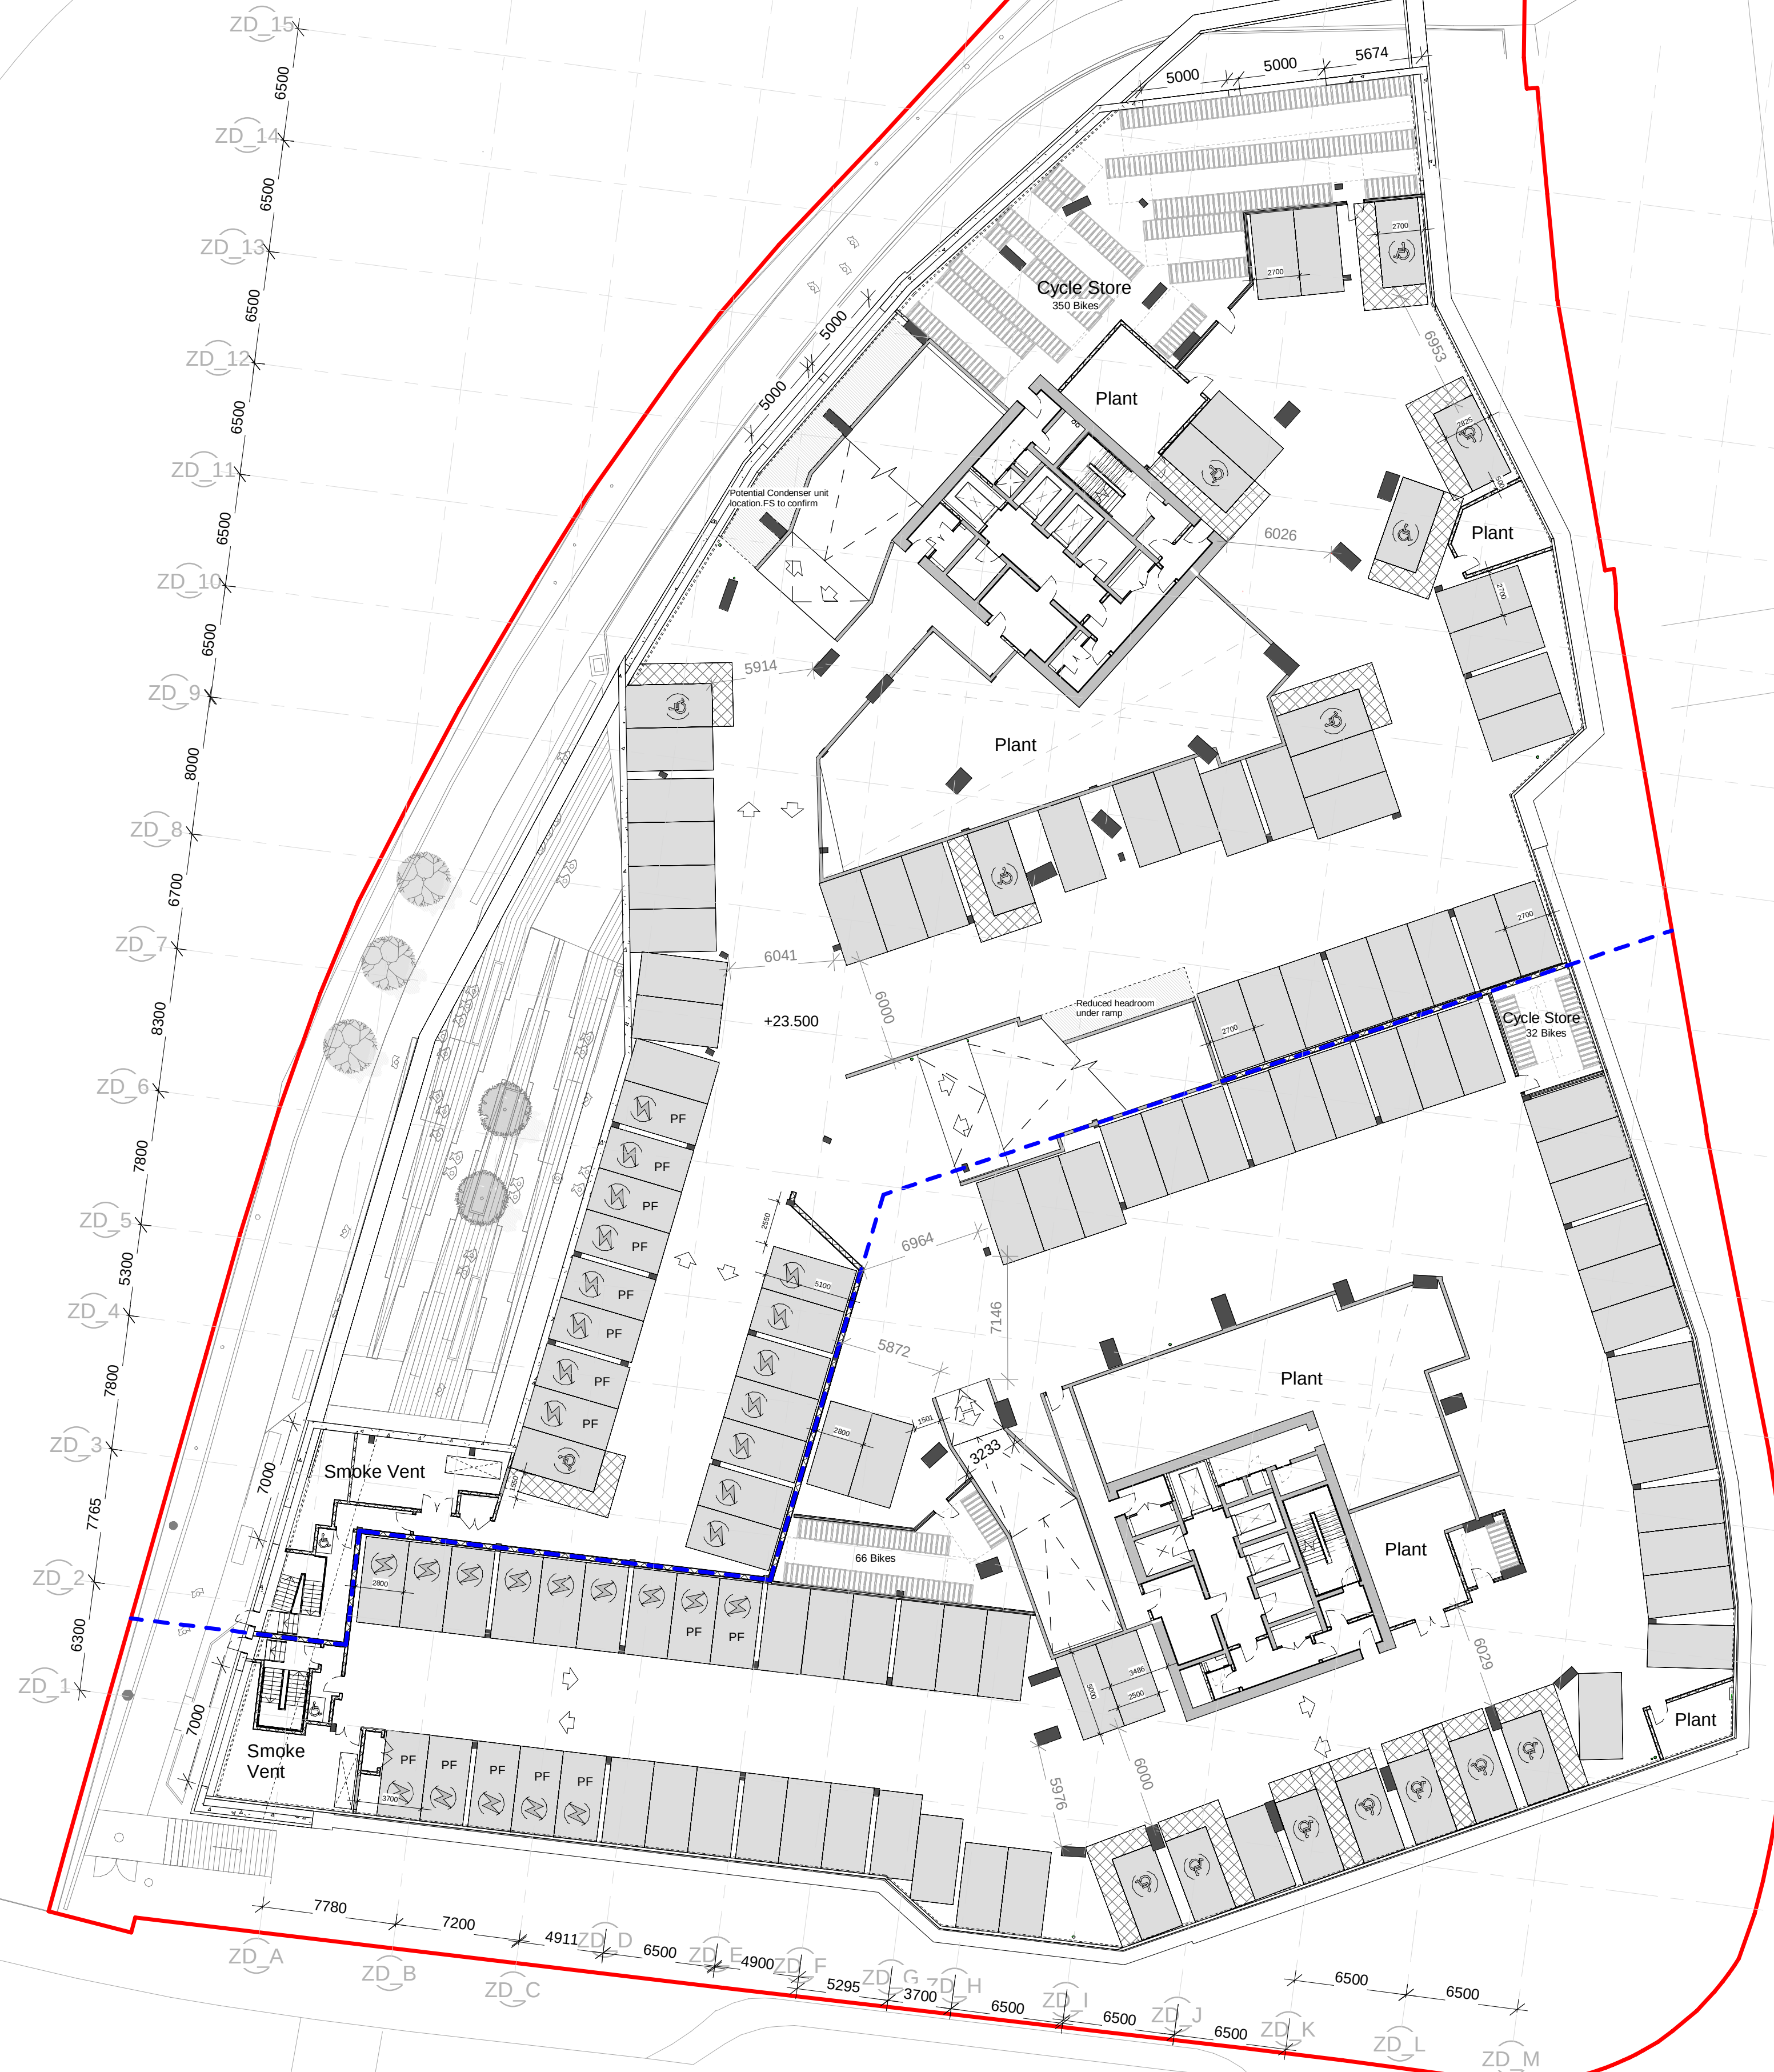


ALL CONSTRUCTION DETAILS TO BE COORDINATED WITH ADJACENT TRADES AND SE/ ME ENGINEERS DETAILS.

	Boundary line
	Basement Split line
PF	Provision for Electric Vehicle. Agreed location for Future EV Point install.

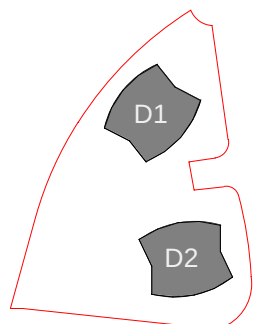

Rev	Date	Description
P12	2022-06-14	Capping Beam Extent Updated. Liner wall detail amended. Columns around Cranes & hoists coordinated
P13	2022-08-05	Issued for coordination
P14	2022-09-12	Coordination Update
P15	2022-09-29	Issued for coordination
P16	2022-11-21	Issued for coordination
P17	2022-11-21	Issued for coordination
P18	2022-11-25	Issued for coordination
P19	2022-12-05	Issued for coordination
D10	2023-02-08	Updated to Design Development
D11	2023-06-06	EV spaces updated
D12	2023-06-06	EV spaces amended

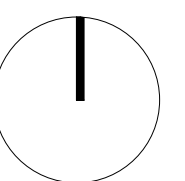

Job No 10364	Scale 1:500 @ A3 1 : 250@ A1
SHP Drawing Code 10364-ZD-SHP-G100-PL-B1-0001	Revision D12

Manchester London
+44 (0)161 835 2345 +44 (0)20 7549 4000